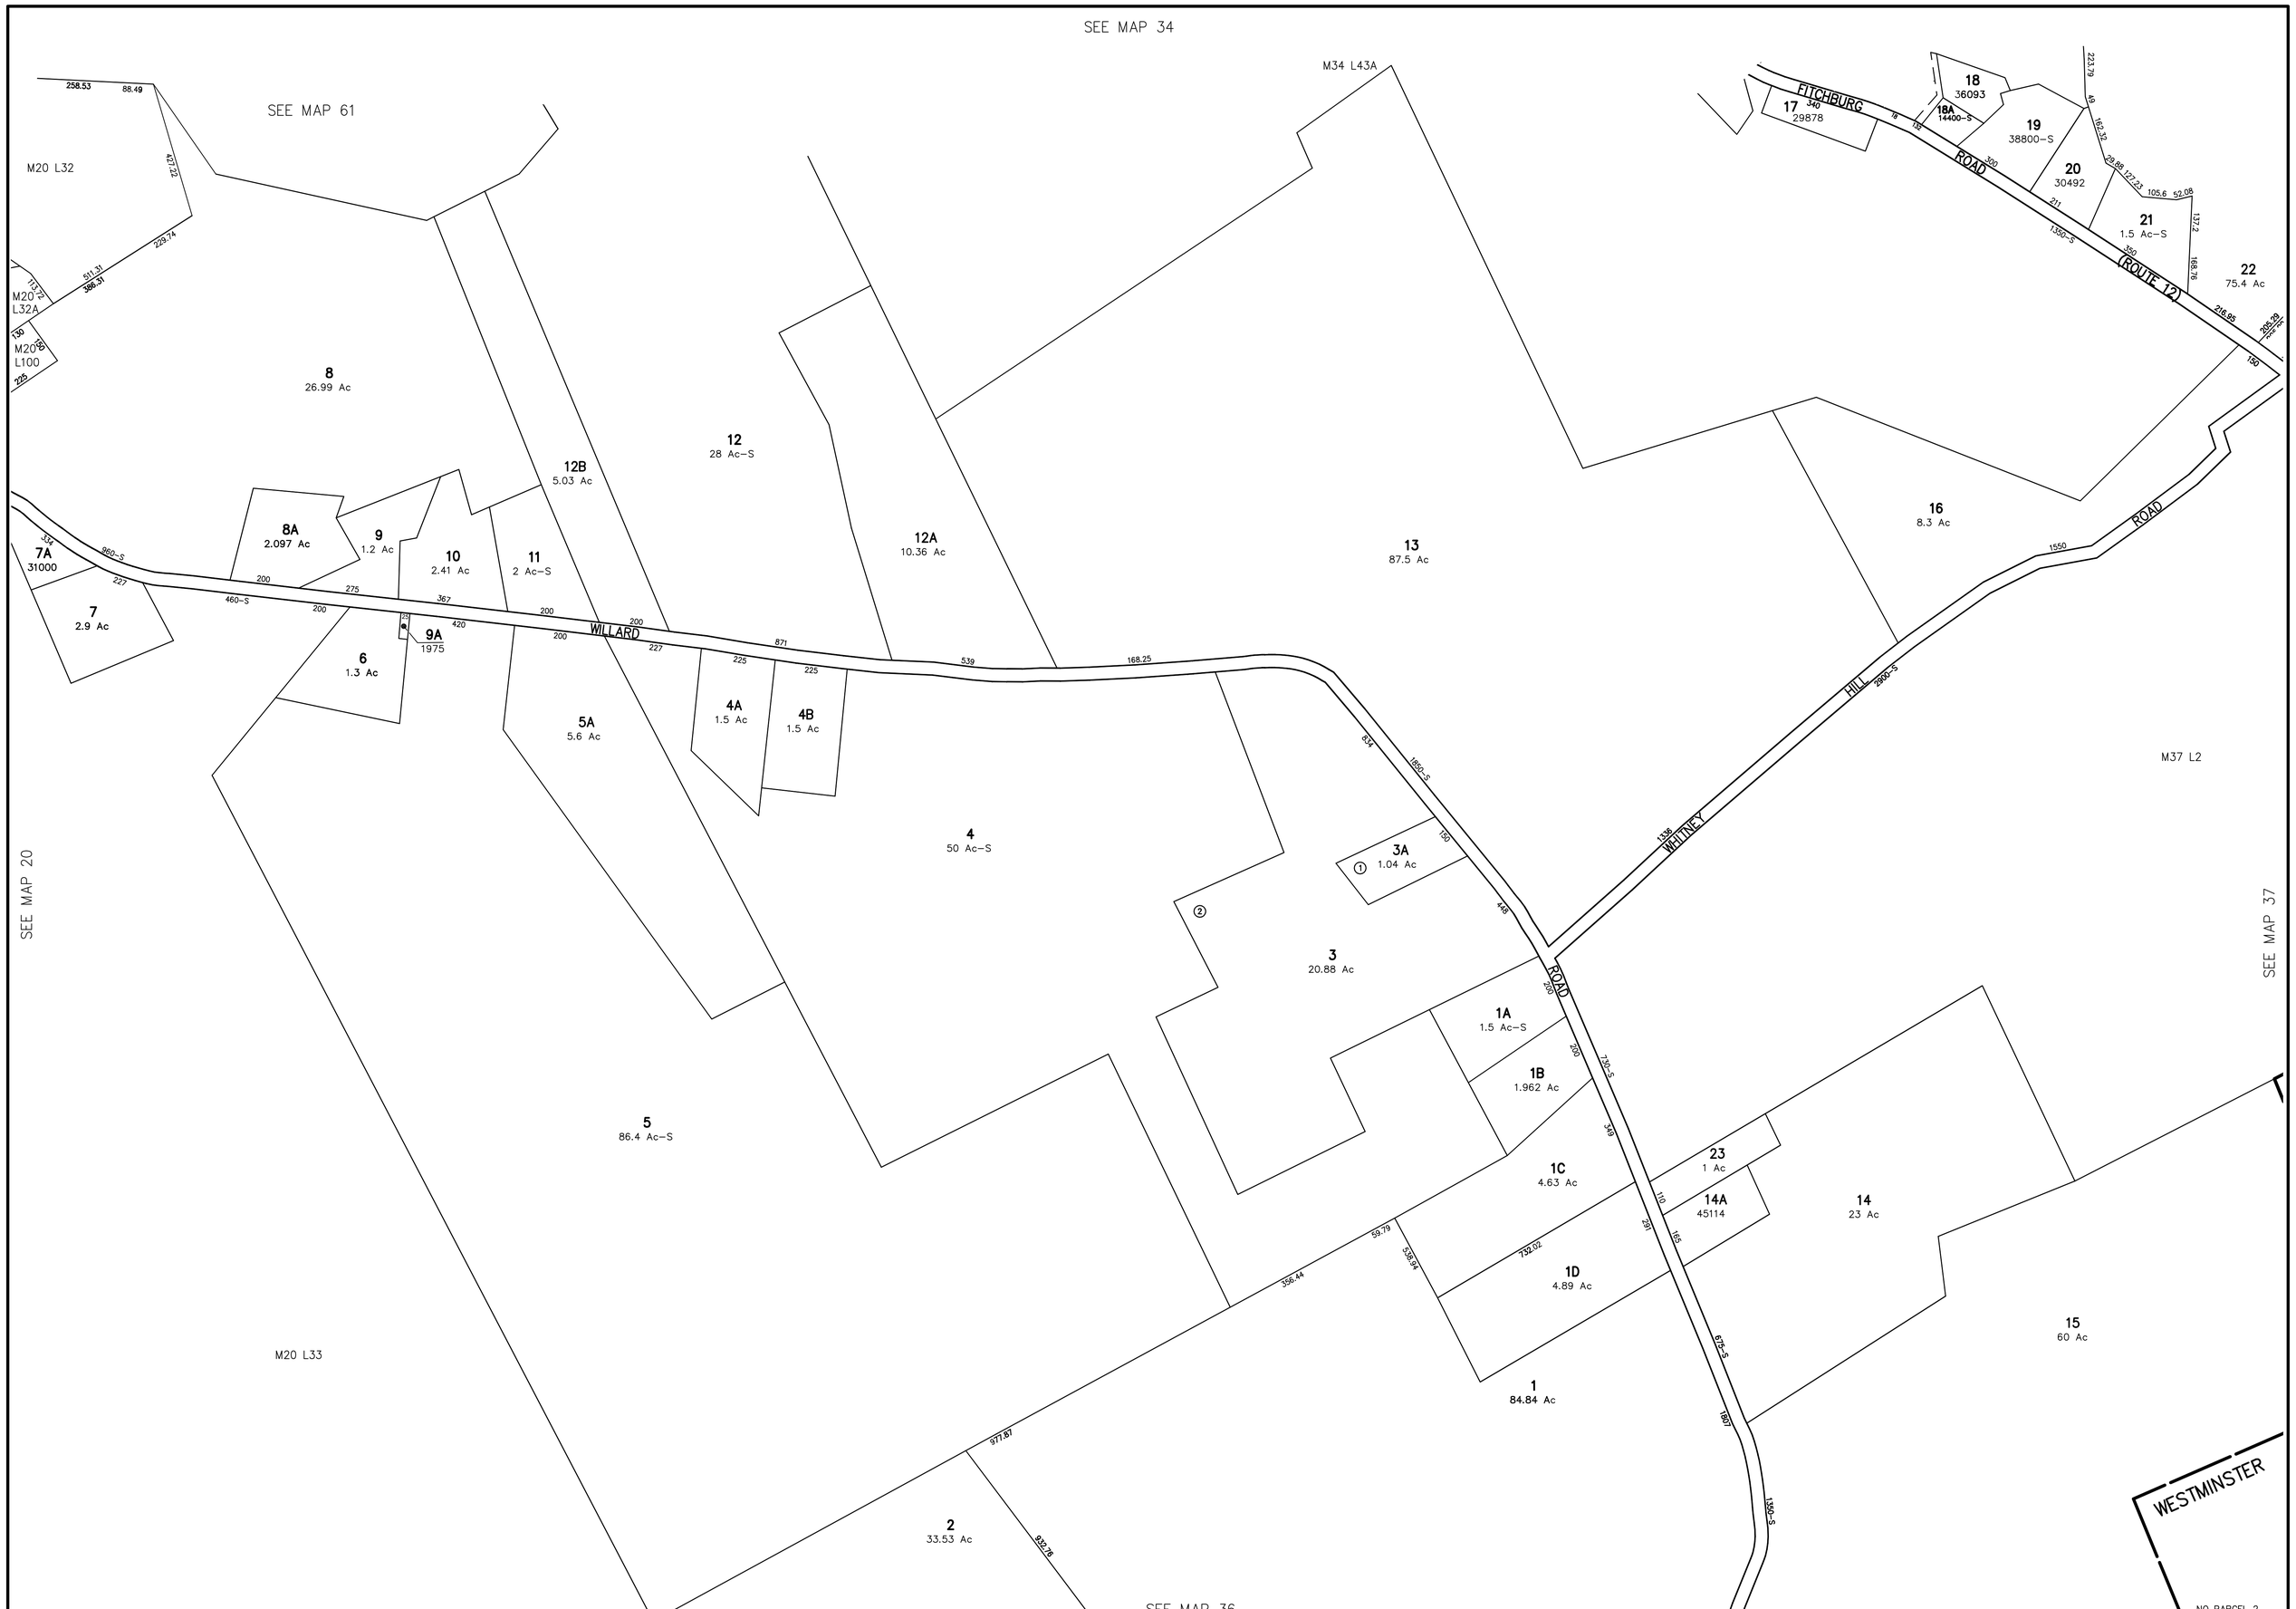

THIS MAP IS FOR ASSESSMENT PURPOSES. IT IS NOT VALID FOR LEGAL DESCRIPTION OR CONVEYANCE.

THE HORIZONTAL DATUM IS THE MASSACHUSETTS STATE PLANE COORDINATE SYSTEM, NAD 83.

ORIGINAL MAPPING PREPARED BY AVIS AIRMAP, INC. SEPTEMBER 1971.

REVISED AND REPRINTED IN 2012 BY
CARTOGRAPHIC ASSOC. INC.
PROFESSIONAL GIS CONSULTANTS
MUNICIPAL MAPPING – GIS – PUBLIC WORKS INFORMATION MANAGEMENT
11 PLEASANT STREET, LITTLETON, MASSACHUSETTS 03561
(603)444–6768 – 1(800)322–4540 – FAX (603)444–1366 – WWW.CAI–INFO.COM

LEGEND

AREA . . . . . Ac or Ac–S
RECORD DIMENSION 100
SCALED DIMENSION 100–S
WATER . . . . . W
SUBDIVISION LOT NO. 2
RIGHT OF WAY/ACCESS . . . . . R/W
COMMON OWNERSHIP . . . . . <
WETLANDS . . . . . .

SCALE 1" = 200'
FEET 100 0 200 400 600
METERS 50 0 50 100 150

REVISED TO :

PROPERTY MAPS
ASHBURNHAM
MASSACHUSETTS

INDEX DIAGRAM

61	34	38
20		37
19	36	

GN N

MAP NO. 35