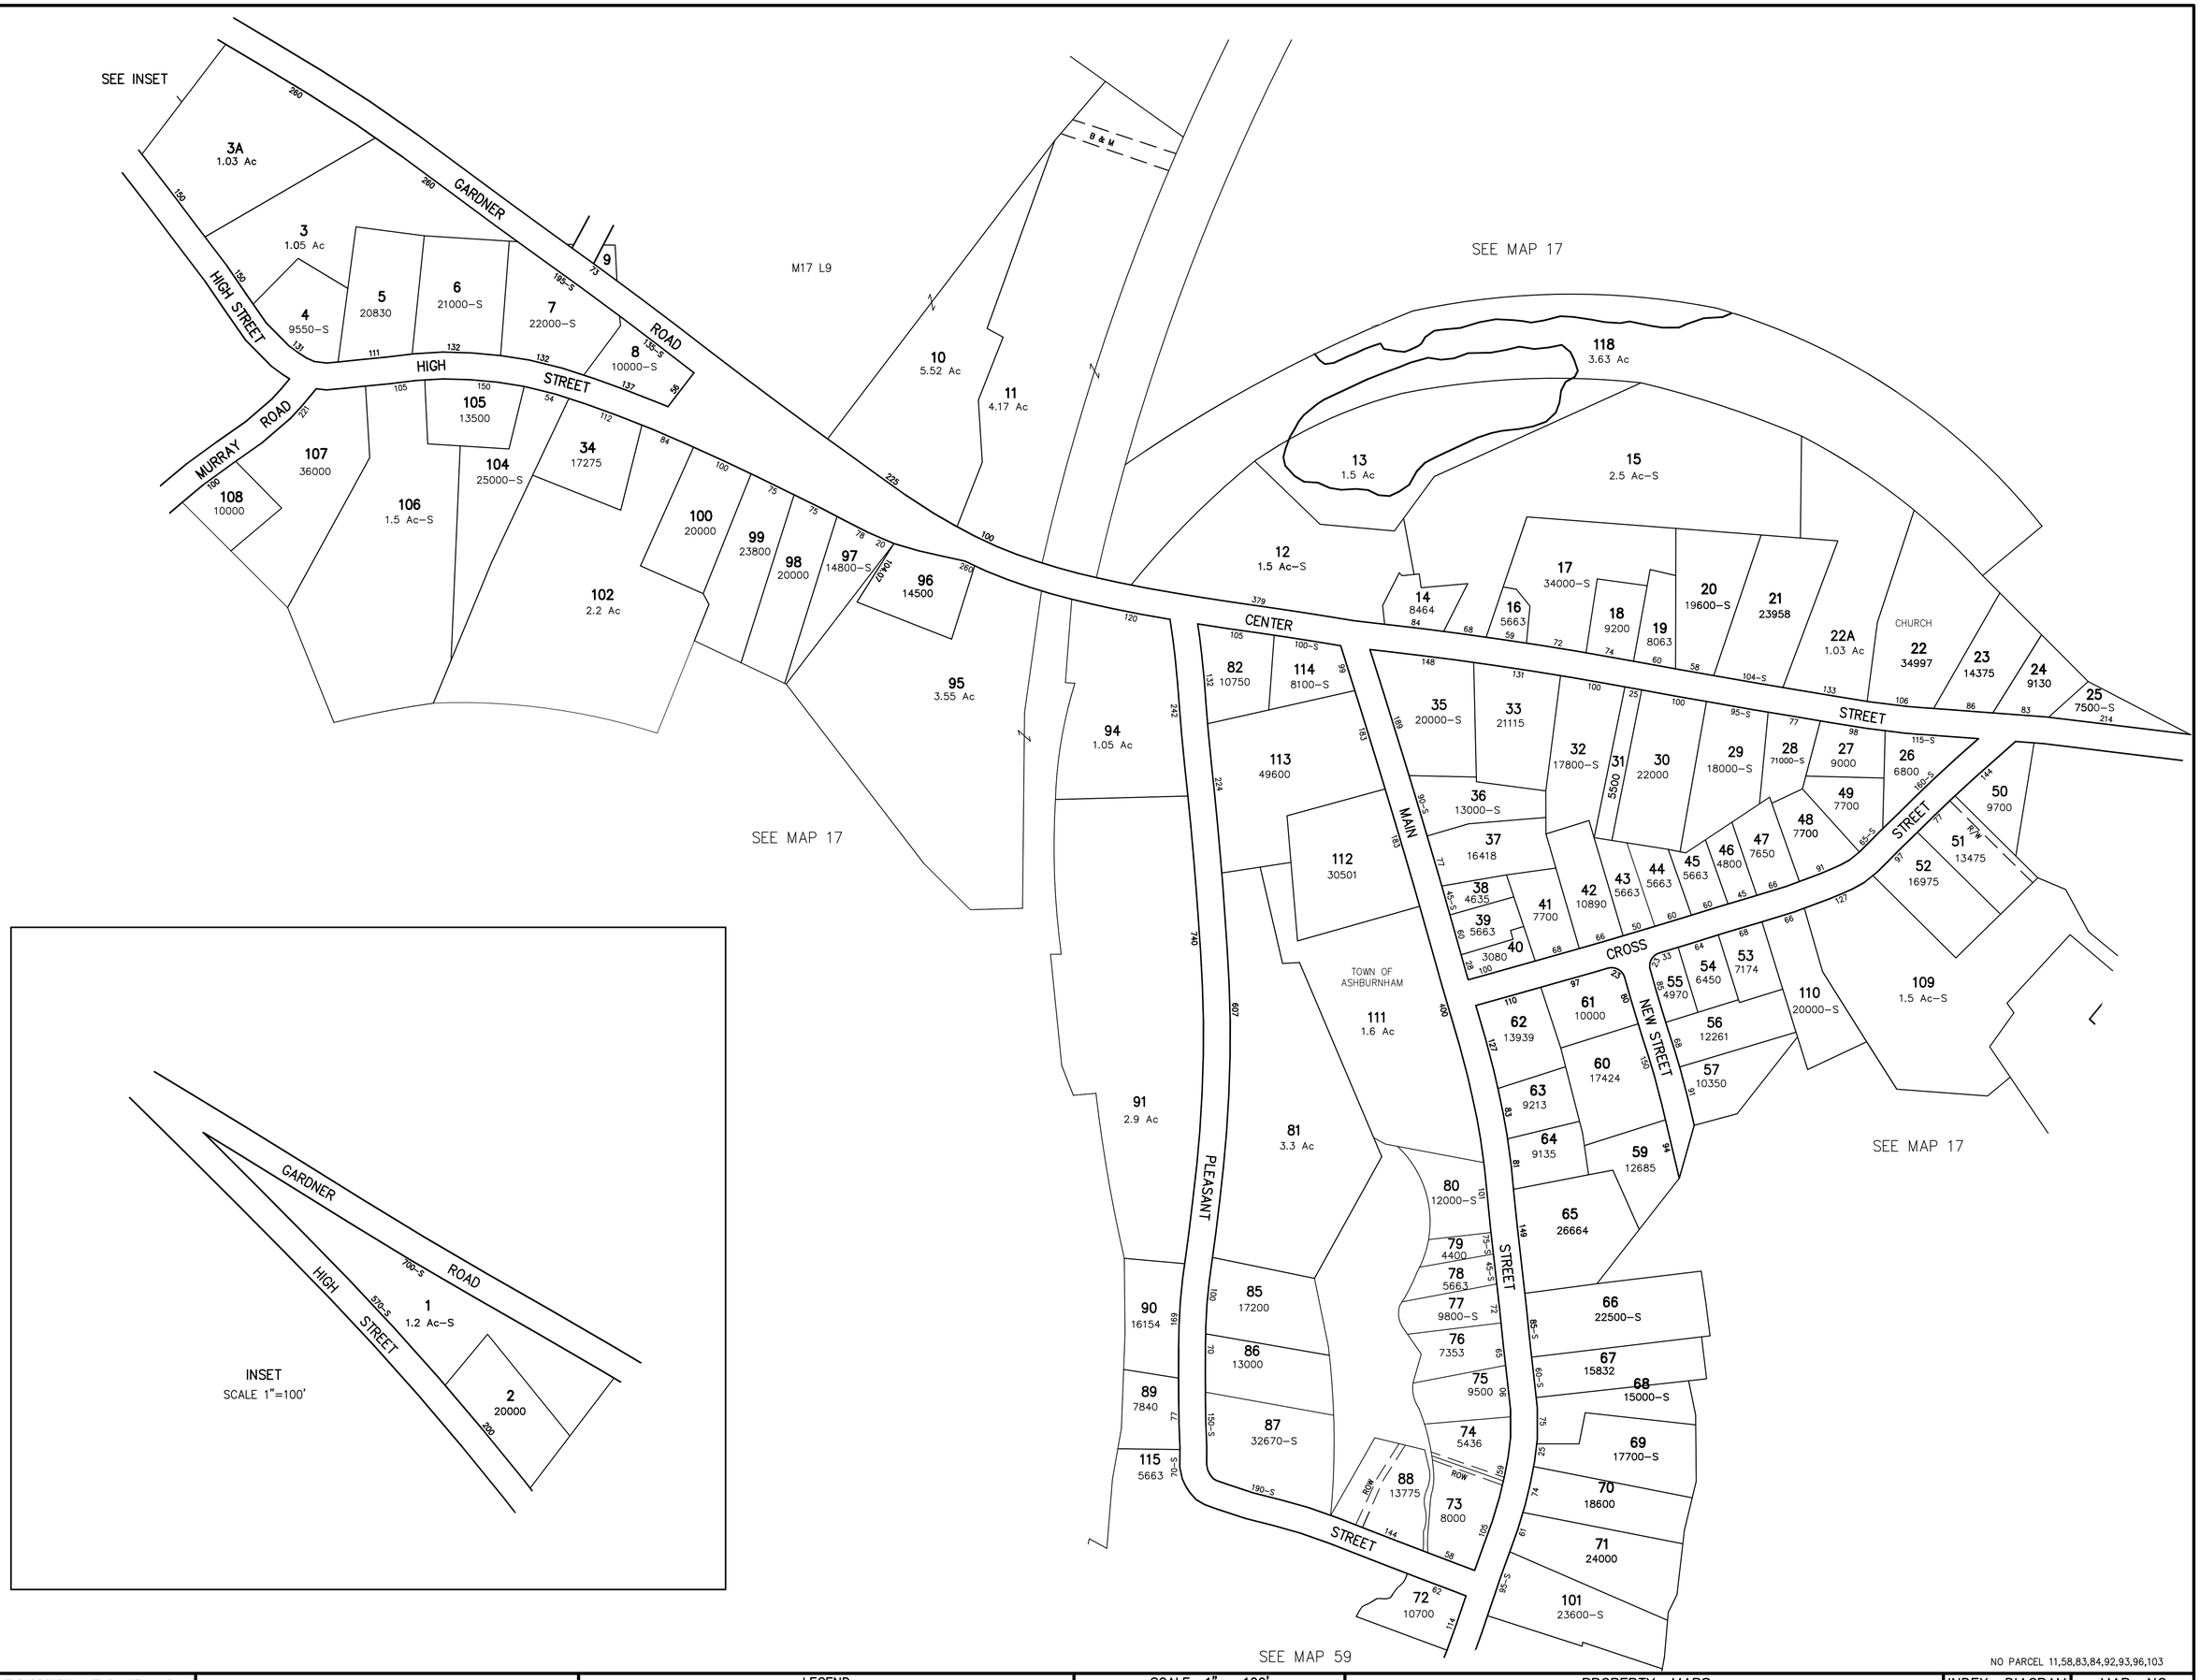

NO PARCEL 11,58,83,84,92,93,96,103

THIS MAP IS FOR ASSESSMENT PURPOSES. IT IS NOT VALID FOR LEGAL DESCRIPTION OR CONVEYANCE.

THE HORIZONTAL DATUM IS THE MASSACHUSETTS STATE PLANE COORDINATE SYSTEM, NAD 83.

ORIGINAL MAPPING PREPARED BY AVIS AIRMAP, INC.

SEPTEMBER 1971.

REVISED AND REPRINTED IN 2012 BY

CARTOGRAPHIC ASSOC. INC.

PROFESSIONAL GIS CONSULTANTS

MUNICIPAL MAPPING – GIS – PUBLIC WORKS INFORMATION MANAGEMENT

11 PLEASANT STREET, LITTLETON, MASSACHUSETTS 03561

(603)444–6768 – 1(800)322–4540 – FAX (603)444–1366 – WWW.CAI–INFO.COM

LEGEND

AREA . . . . . Ac or Ac–S

RECORD DIMENSION 100

SCALED DIMENSION 100–S

WATER . . . . . –W–

SUBDIVISION LOT NO. 2

RIGHT OF WAY/ACCESS . . . . . R/W

COMMON OWNERSHIP . . . . . >

WETLANDS . . . . . .

SCALE 1" = 100'

FEET 50 0 100 200 300

25 0 25 50 75

METERS

REVISED TO :

PROPERTY MAPS

ASHBURNHAM

MASSACHUSETTS

INDEX DIAGRAM

19

17

59

MAP NO.

58