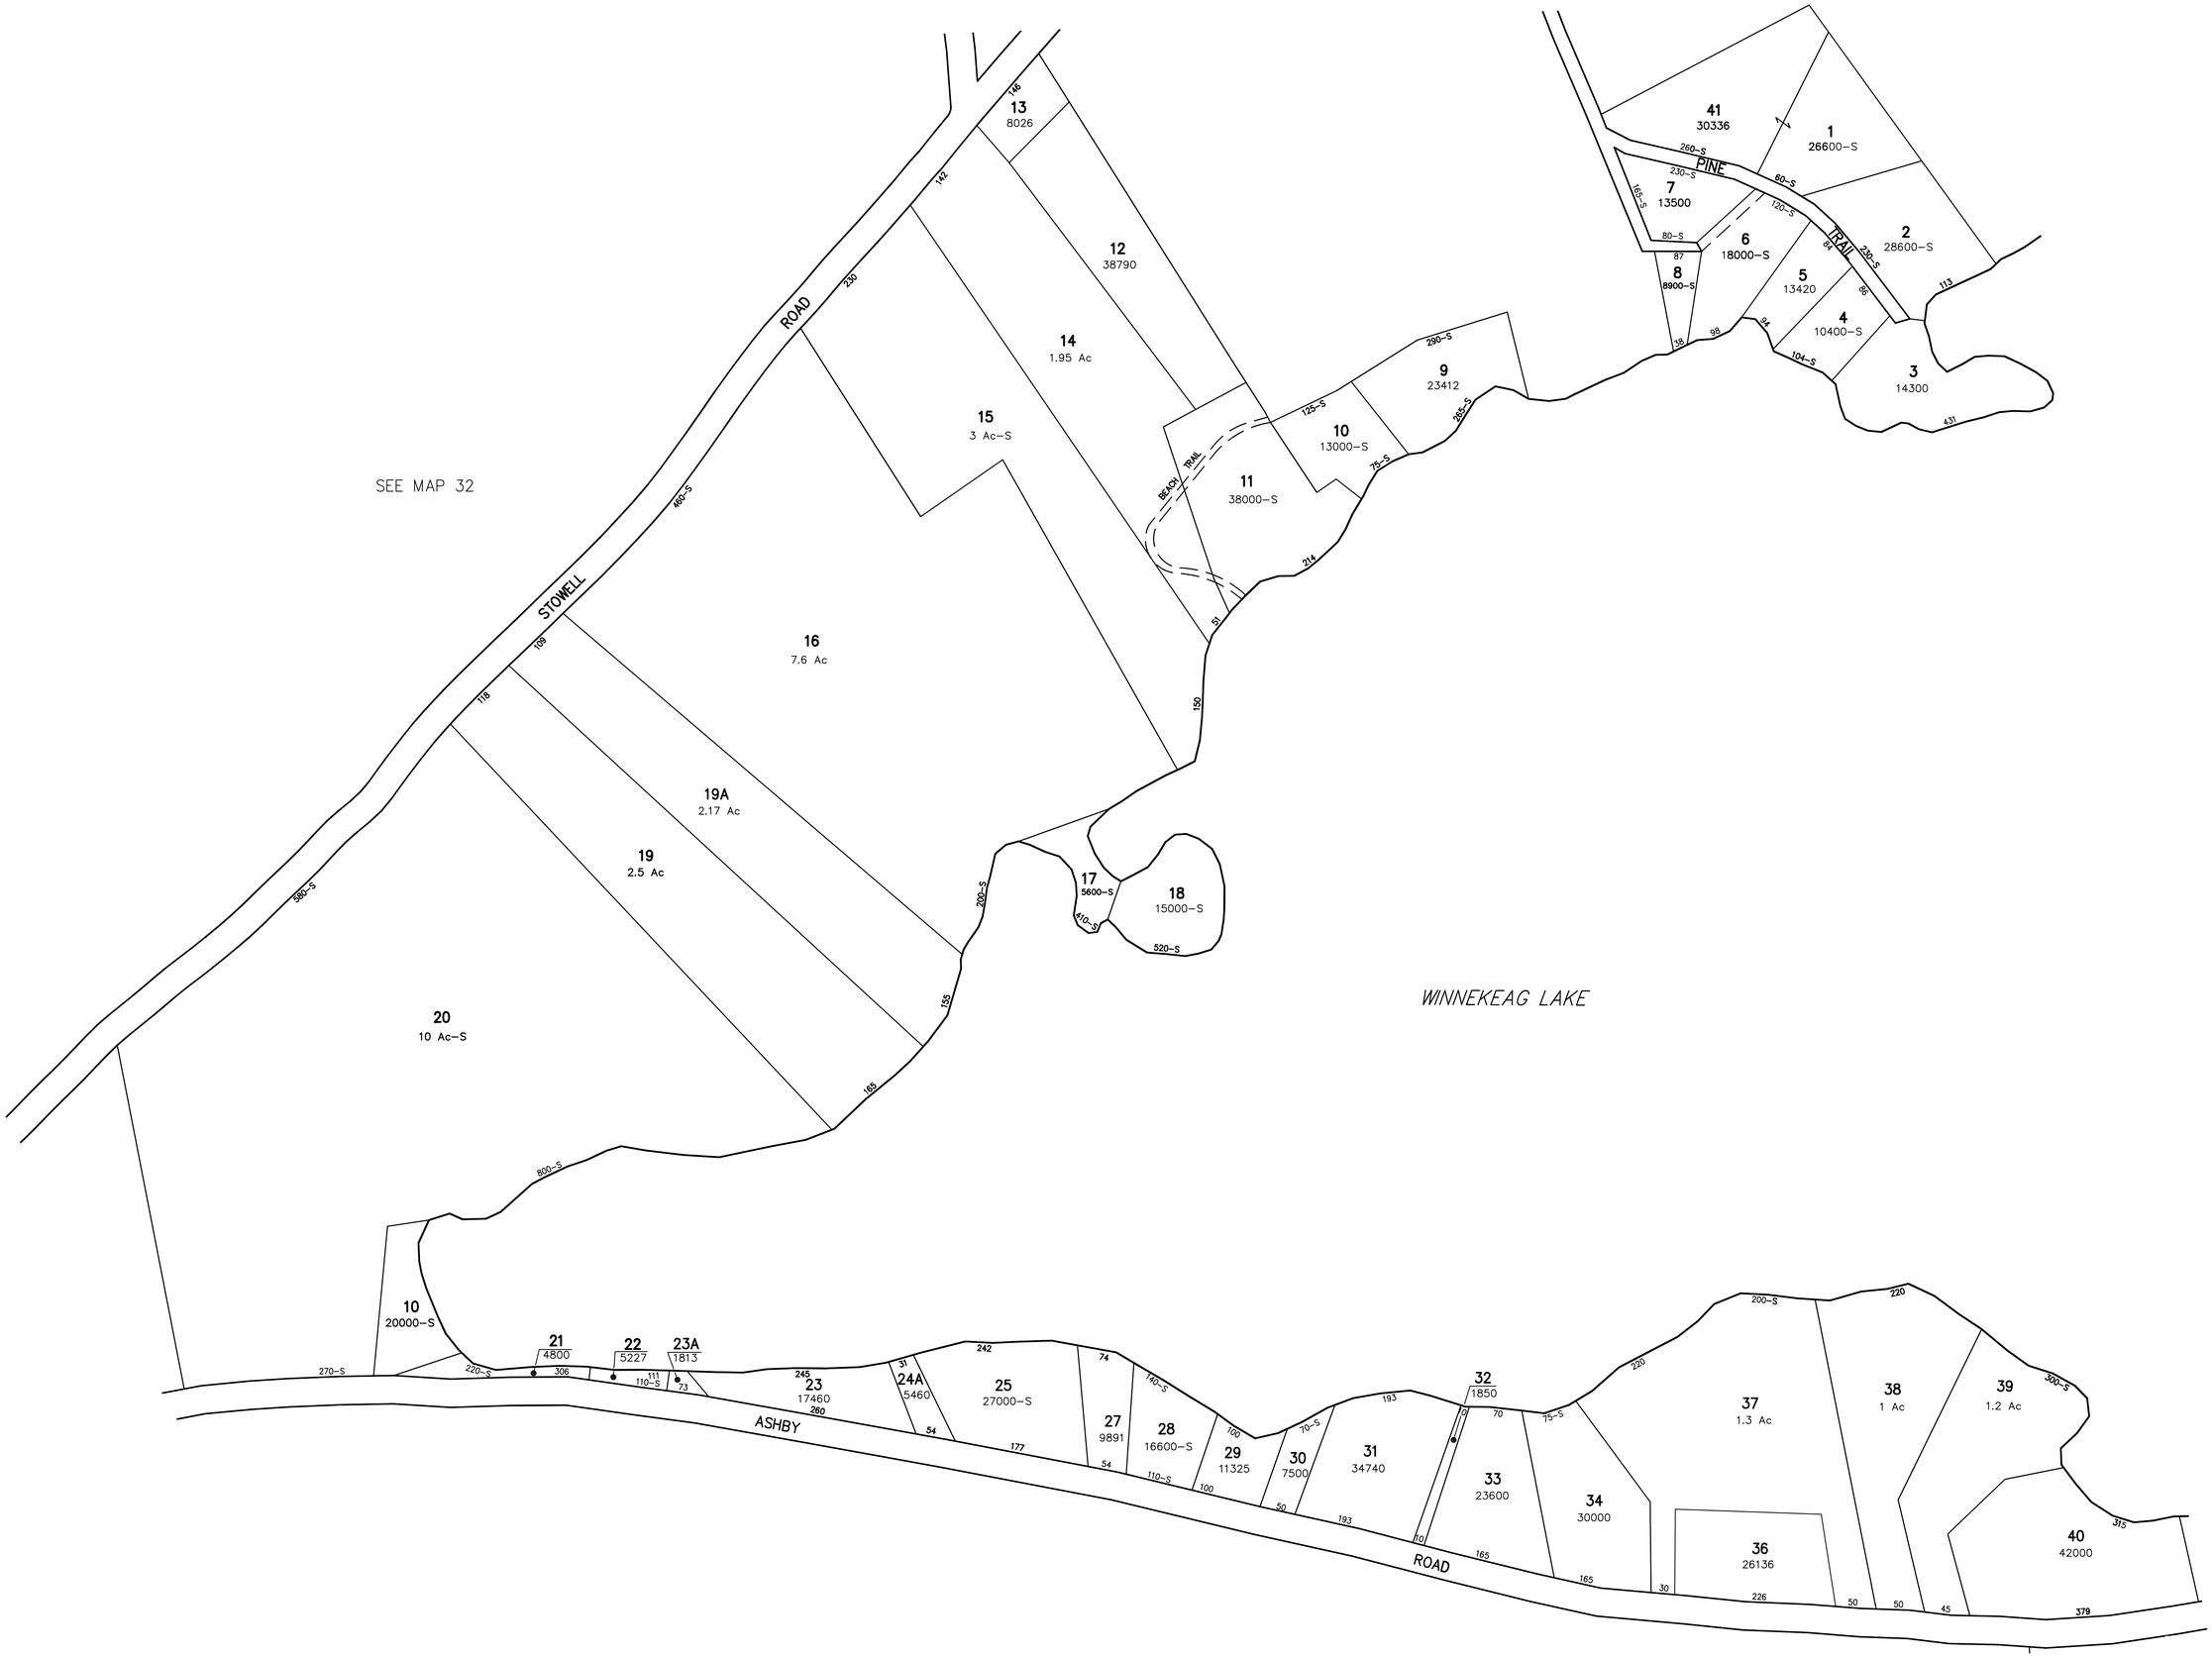

NO PARCEL 24, 26

THIS MAP IS FOR ASSESSMENT PURPOSES. IT IS NOT VALID FOR LEGAL DESCRIPTION OR CONVEYANCE.

THE HORIZONTAL DATUM IS THE MASSACHUSETTS STATE PLANE COORDINATE SYSTEM, NAD 83.

ORIGINAL MAPPING PREPARED BY AVIS AIRMAP, INC.
SEPTEMBER 1971.

REVISED AND REPRINTED IN 2012 BY
CARTOGRAPHIC ASSOC. INC.
PROFESSIONAL GIS CONSULTANTS
MUNICIPAL MAPPING – GIS – PUBLIC WORKS INFORMATION MANAGEMENT
11 PLEASANT STREET, LITTLETON, MASSACHUSETTS 03561
(603)444-6768 – 1(800)322-4540 – FAX (603)444-1366 – WWW.CAI-INFO.COM

LEGEND

AREA . . . . . Ac or Ac-S
RECORD DIMENSION 100
SCALED DIMENSION 100-S
WATER . . . . . -W-
SUBDIVISION LOT NO. 2
RIGHT OF WAY/ACCESS . . . . . R/W
COMMON OWNERSHIP . . . . . .
WETLANDS . . . . . .

SCALE 1" = 100'
FEET 50 0 100 200 300
25 0 25 50 75 METERS

REVISED TO :

PROPERTY MAPS
ASHBURNHAM
MASSACHUSETTS

INDEX DIAGRAM
32 | 65
32 | 66

MAP NO.
64