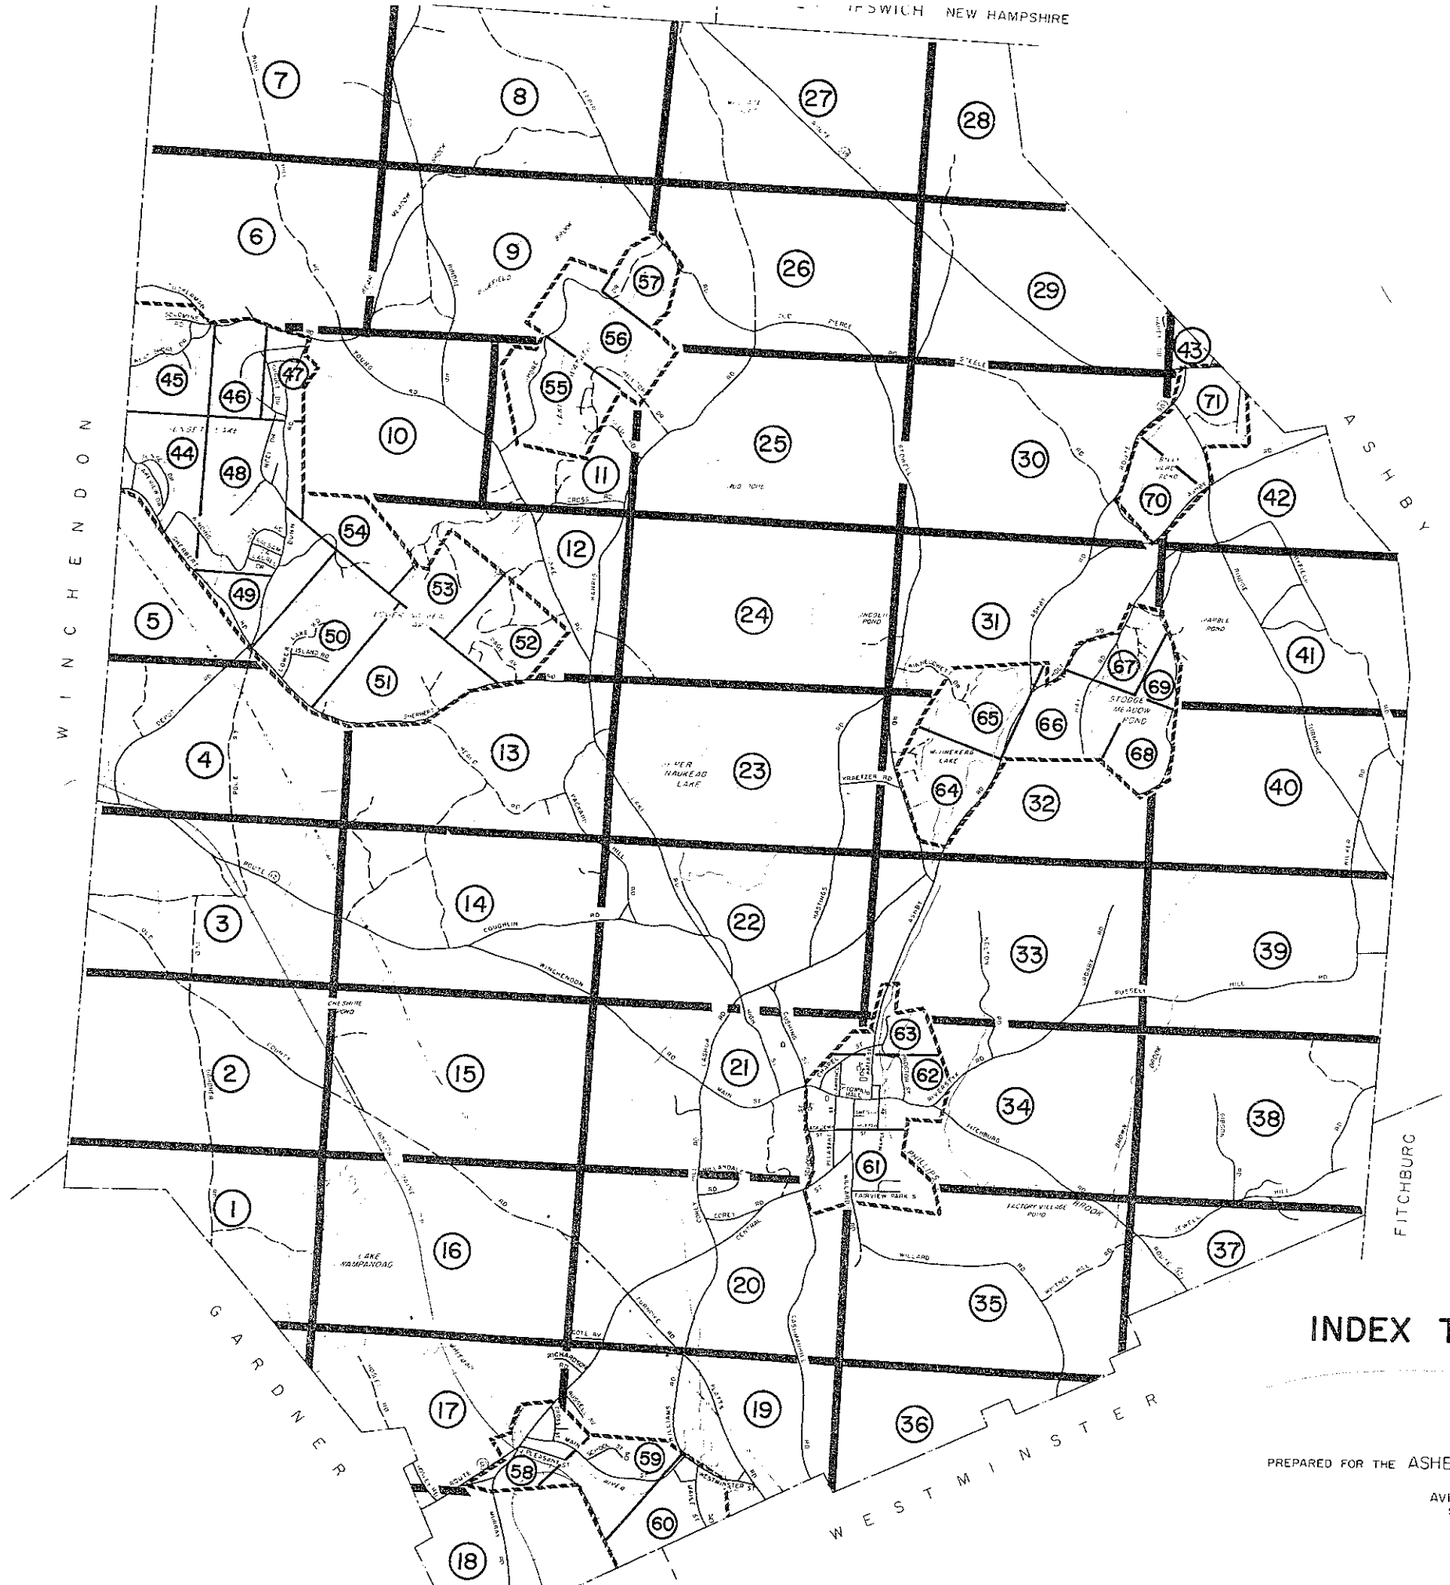

INDEX TO TAX MAPS

Revised To
January 1 1993 1996

PREPARED FOR THE ASHBURNHAM BOARD OF ASSESSORS
BY
AVIS AIRMAP INC
SEPTEMBER 1971

SCALE 1" = 200

SCALE 1" = 100'

FY07

ASHBURNHAM, MASSACHUSETTS

ASSESSORS MAPS

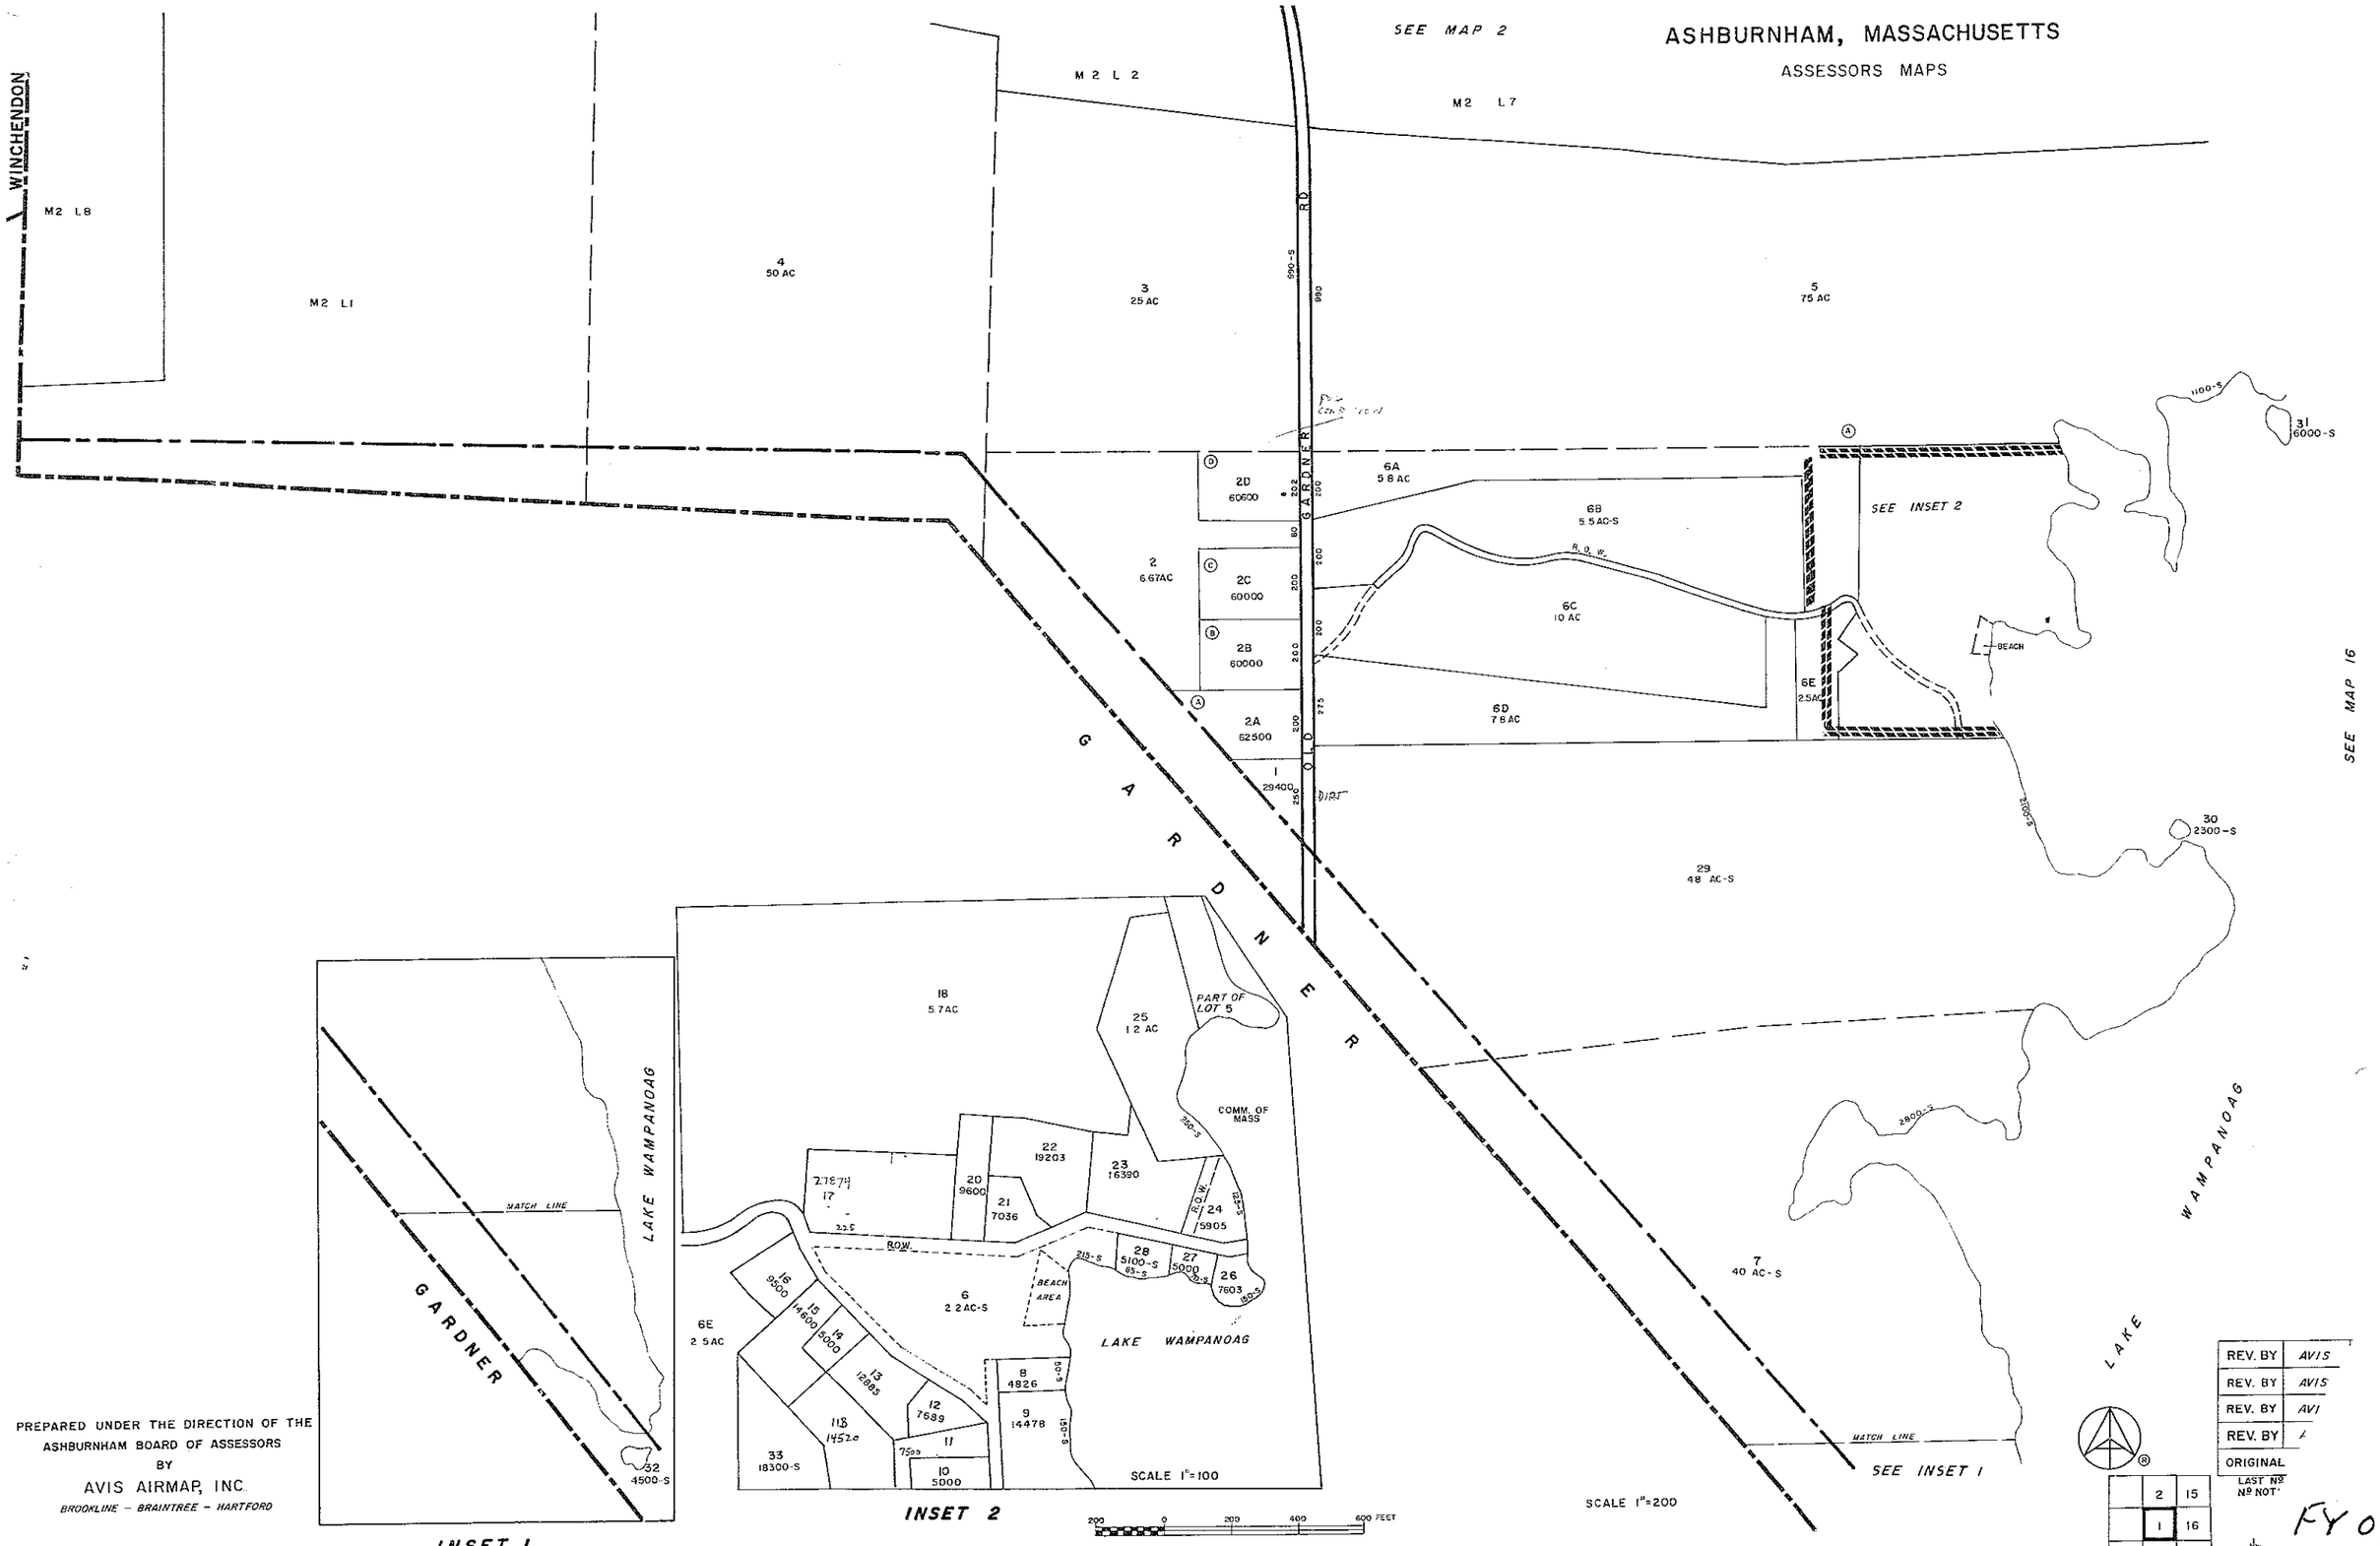

PREPARED UNDER THE DIRECTION OF THE
ASHBURNHAM BOARD OF ASSESSORS
BY
AVIS AIRMAP, INC.
BROOKLINE – BRAINTREE – HARTFORD

REV. BY	AVIS
REV. BY	AVIS
REV. BY	AVI
REV. BY	/
ORIGINAL	

LAST Nº
Nº NOT'

	2	15
	1	16
		17

FY 07

ASHBURNHAM, MASSACHUSETTS

ASSESSORS MAPS

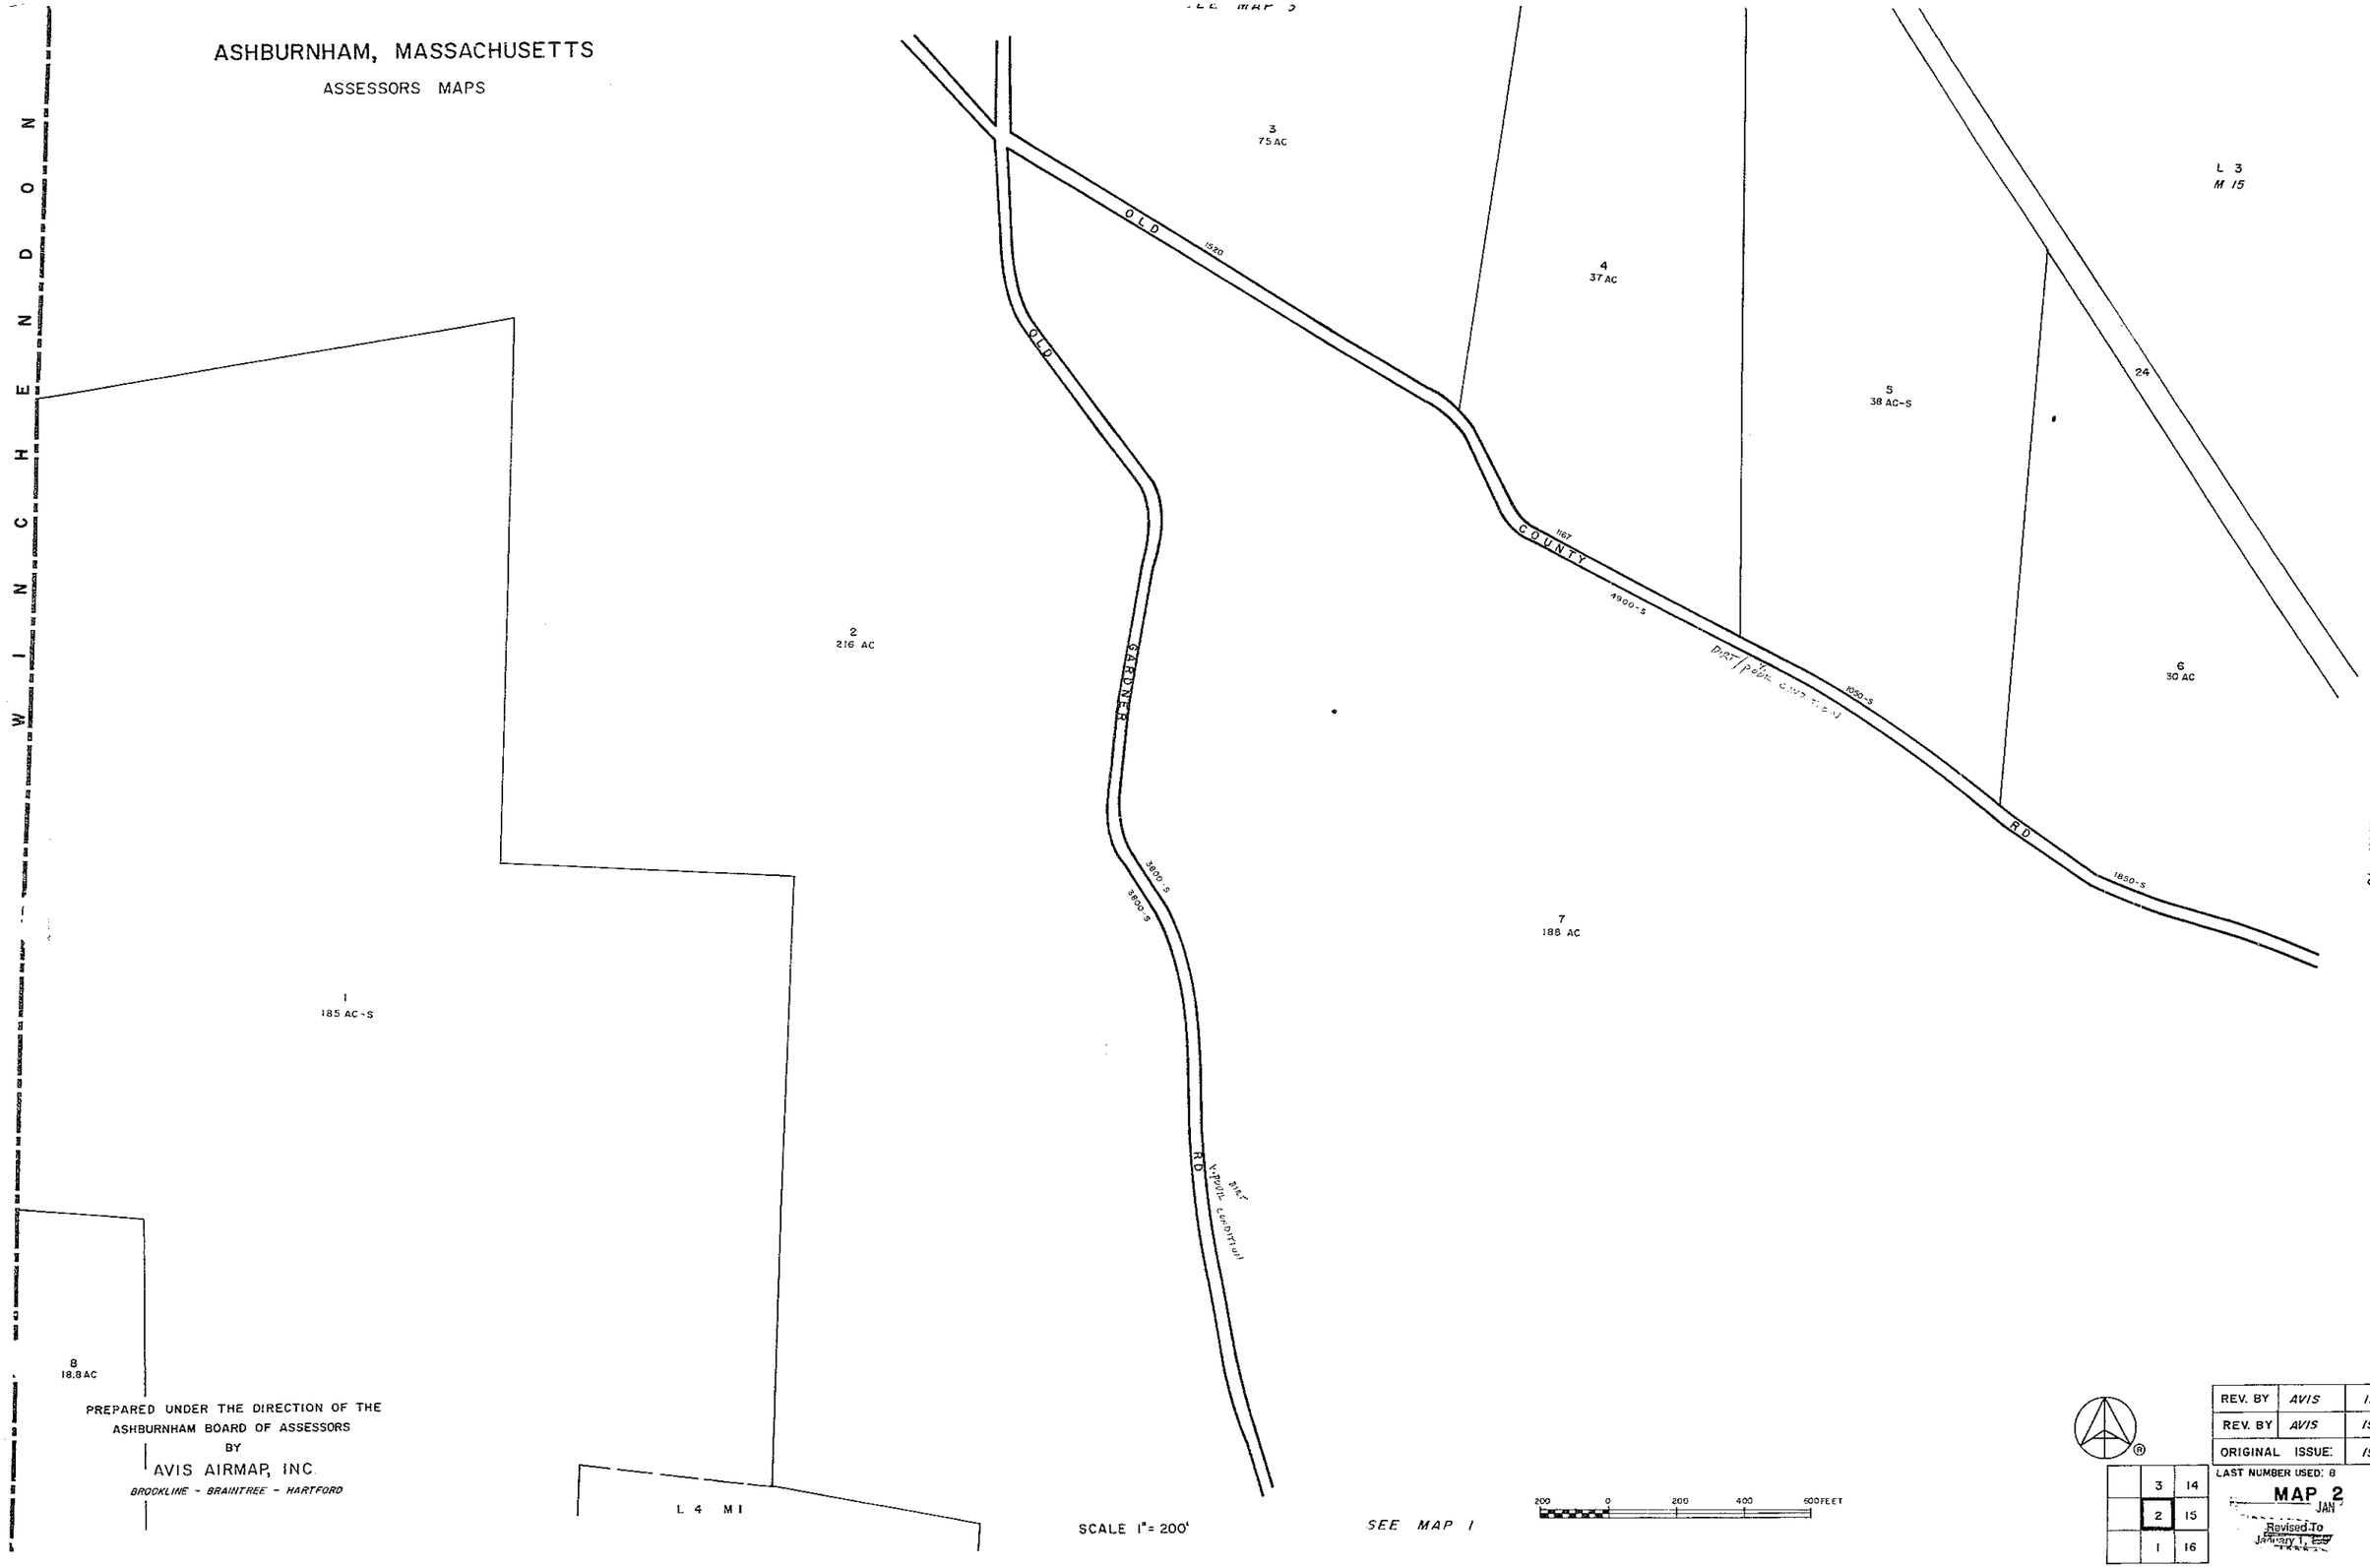

SCALE 1" = 200'

PREPARED UNDER THE DIRECTION OF THE
ASHBURNHAM BOARD OF ASSESSORS
BY
AVIS AIRMAP, INC.
BROOKLINE - BRAINTREE - HARTFORD

REV. BY	*AVIS*	*1979*
REV. BY	*AVIS*	*1986*
ORIGINAL ISSUE:		*197*

LAST NUMBER USED: 8

	3	14
	2	15
	1	16

MAP 2

JAN

Revised To
January 1, 1989

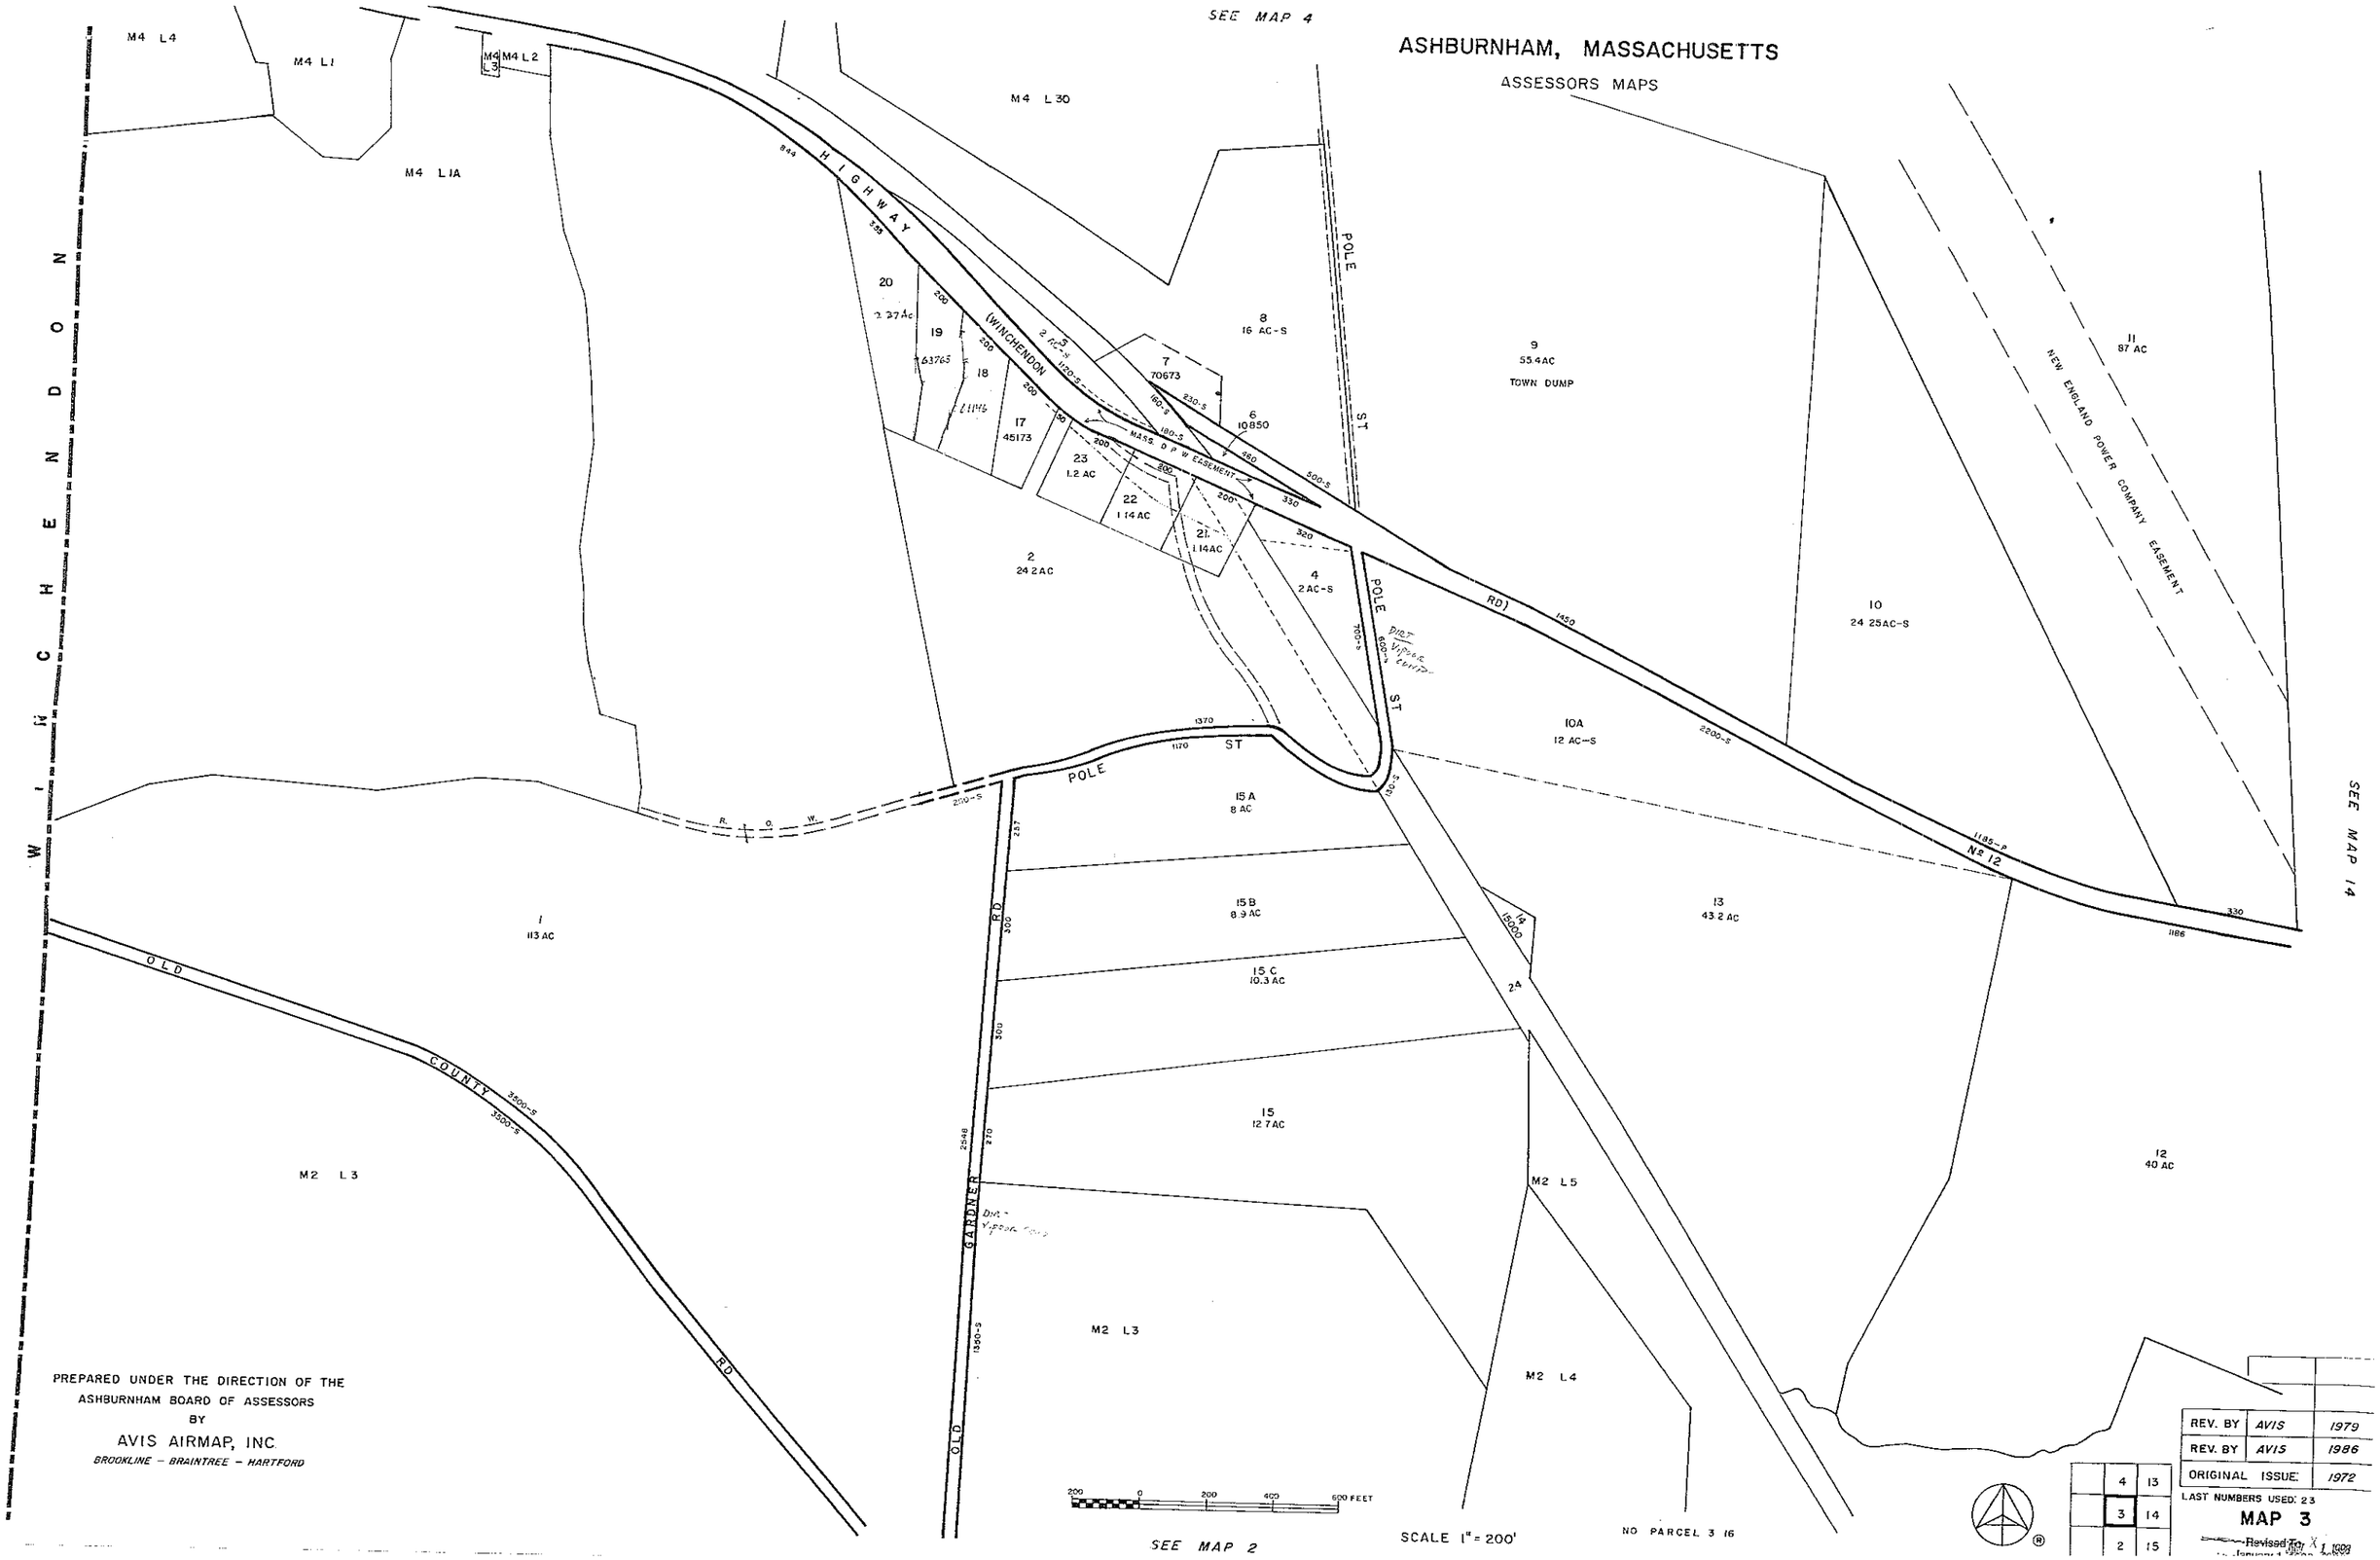

ASHBURNHAM, MASSACHUSETTS
ASSESSORS MAPS
SEE MAP 4
SEE MAP 14
SEE MAP 2
WINCHENDON
HIGHWAY
(WINCHENDON
POLE ST
RD)
OLD COUNTY RD
OLD GARDNER RD
NEW ENGLAND POWER COMPANY EASEMENT
MASS. D P W EASEMENT
M4 L4
M4 L1
M4 L1A
M4 L2
M4 L3
M4 L30
M2 L3
M2 L4
M2 L5
1 113 AC
2 24.2 AC
4 2 AC-S
7 70673
8 16 AC-S
9 55.4 AC TOWN DUMP
10 24.25 AC-S
10A 12 AC-S
11 87 AC
12 40 AC
13 43.2 AC
14 15000
15 A 8 AC
15 B 8.9 AC
15 C 10.3 AC
15 12.7 AC
17 45173
18
19 63765
20 2.37 AC
21 1.14 AC
22 1.14 AC
23 1.2 AC
24
PREPARED UNDER THE DIRECTION OF THE
ASHBURNHAM BOARD OF ASSESSORS
BY
AVIS AIRMAP, INC.
BROOKLINE – BRAINTREE – HARTFORD
SCALE 1" = 200'
NO PARCEL 3 16
REV. BY AVIS 1979
REV. BY AVIS 1986
ORIGINAL ISSUE 1972
LAST NUMBERS USED: 23
MAP 3

ASHBURNHAM, MASSACHUSETTS

ASSESSORS MAPS

REV. BY	AVIS	1979
REV. BY	AVIS	1975
REV. BY	AVIS	1974
REV. BY	AVIS	1986
ORIGINAL ISSUE:		1972

LAST NUMBER USED: 50

MAP 4

PREPARED UNDER THE DIRECTION OF THE
ASHBURNHAM BOARD OF ASSESSORS
BY
AVIS AIRMAP, INC
BROOKLINE – BRAINTREE – HARTFORD

Revised To
January 1, 1988

	5	51
	4	13
	3	14

ASHBURNHAM, MASSACHUSETTS

ASSESSORS MAPS

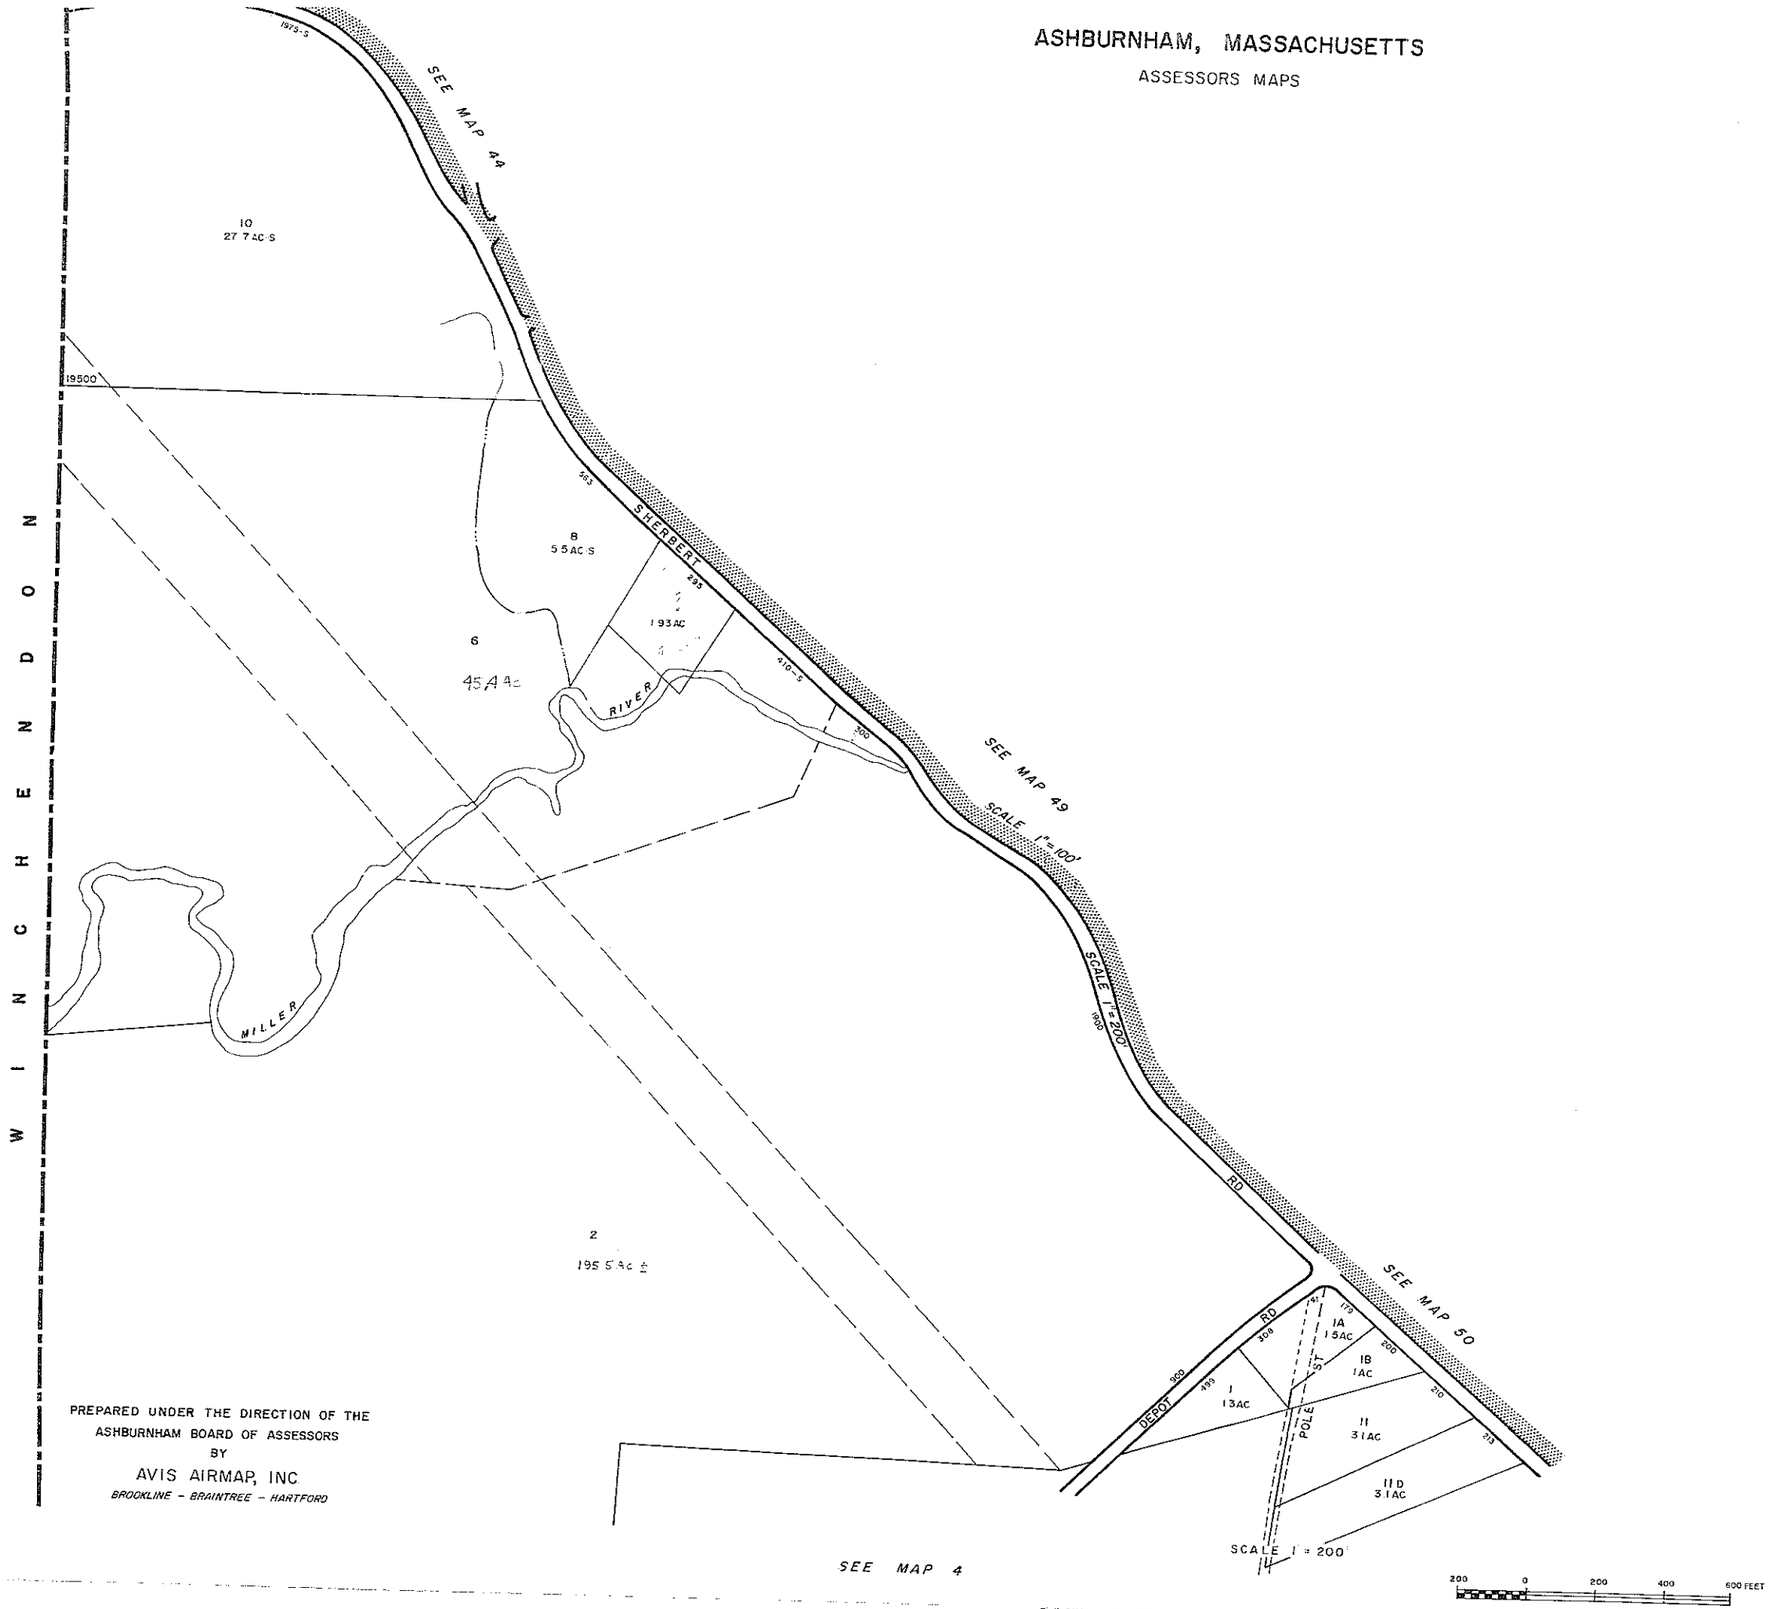

PREPARED UNDER THE DIRECTION OF THE
ASHBURNHAM BOARD OF ASSESSORS
BY
AVIS AIRMAP, INC
BROOKLINE - BRAINTREE - HARTFORD

	44	48
	5	49
	4	50

REV. BY	*AVIS*	*1979*
REV. BY	*AVIS*	*1975*
REV. BY	*AVIS*	*1986*
ORIGINAL ISSUE:		*1972*

LAST NUMBER USED:16

MAP 5

Revised To: JAN X 1 1988
January 1, 1993

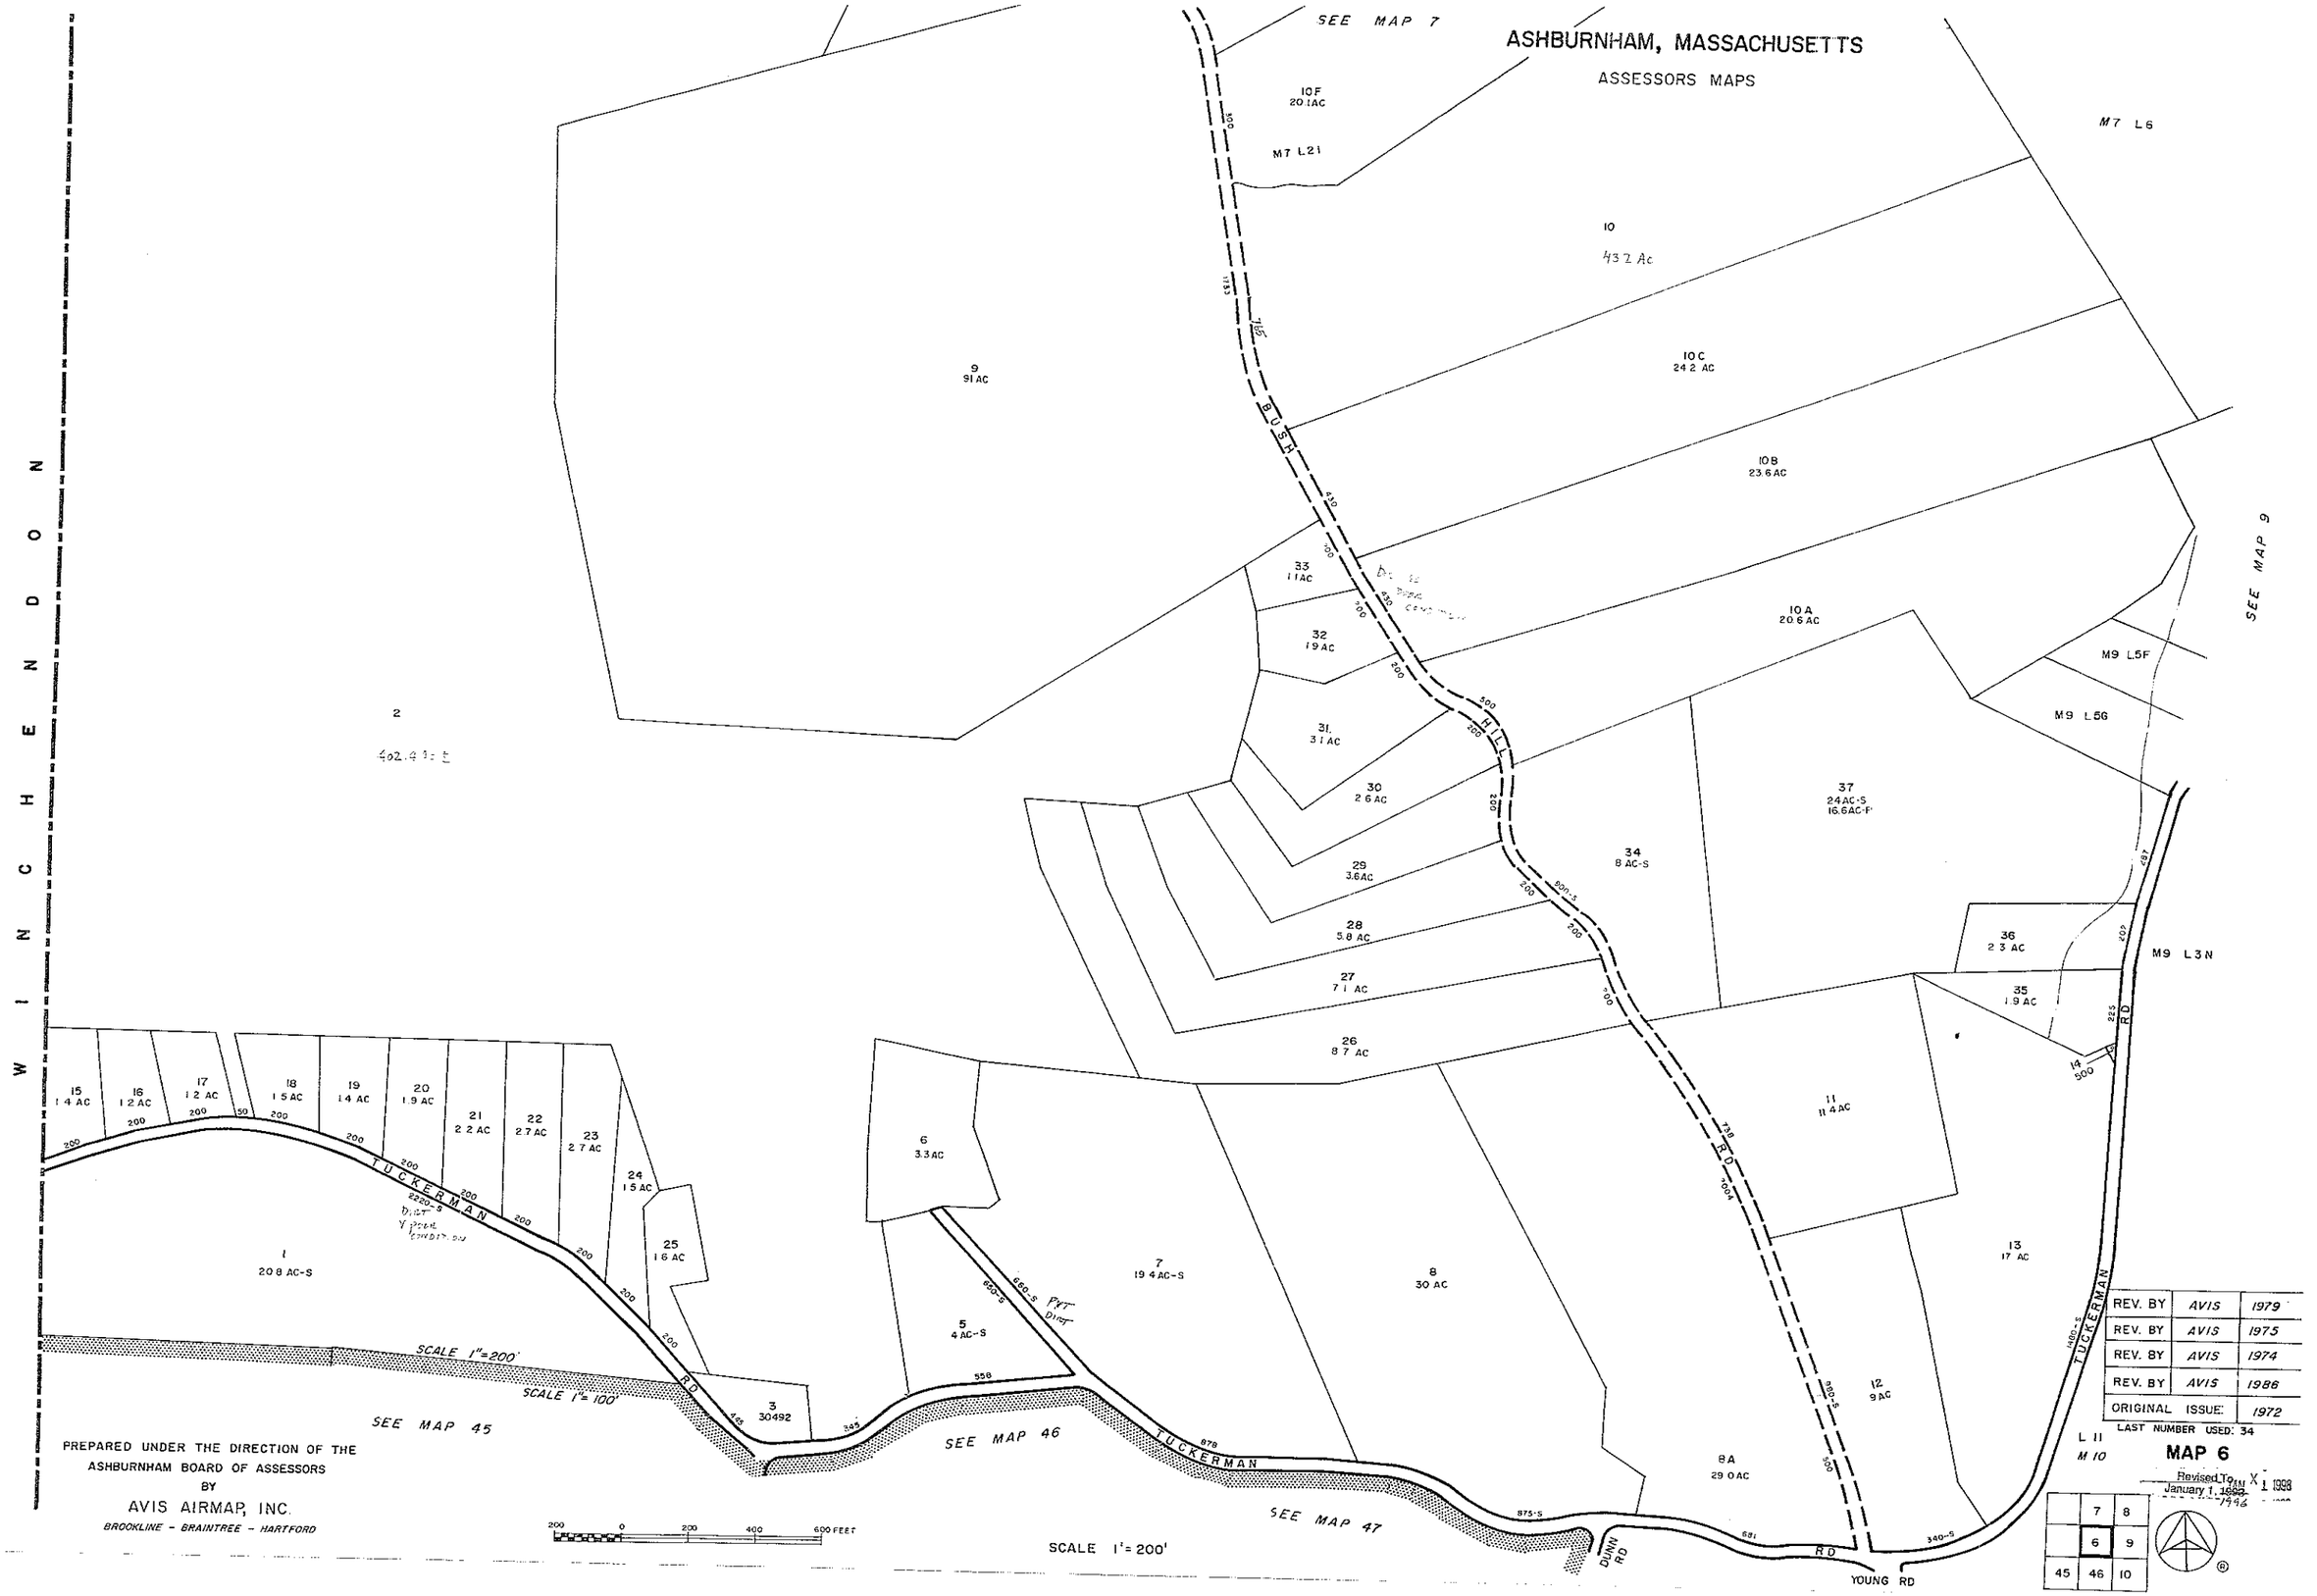
ASHBURNHAM, MASSACHUSETTS
ASSESSORS MAPS
SEE MAP 7
SEE MAP 9
SEE MAP 45
SEE MAP 46
SEE MAP 47
WINCHENDON
BUSH HILL RD
TUCKERMAN RD
DUNN RD
YOUNG RD
M7 L21
M7 L6
M9 L5F
M9 L5G
M9 L3N
L 11
M 10
10F 20.1AC
10 43.2 Ac
10C 24.2 AC
10B 23.6AC
10A 20.6AC
9 91AC
33 1.1AC
32 1.9AC
31 3.1AC
30 2.6AC
29 3.6AC
28 5.8AC
27 7.1AC
26 8.7AC
37 24AC-S 16.6AC-F
34 8AC-S
36 2.3AC
35 1.9AC
14 500
11 11.4AC
13 17AC
12 9AC
8A 29.0AC
8 30AC
7 19.4AC-S
6 3.3AC
5 4AC-S
3 30492
2 402.4 Ac
1 20.8AC-S
15 1.4AC
16 1.2AC
17 1.2AC
18 1.5AC
19 1.4AC
20 1.9AC
21 2.2AC
22 2.7AC
23 2.7AC
24 1.5AC
25 1.6AC
SCALE 1"=200'
SCALE 1"=100'
SCALE 1"=200'
200 0 200 400 600 FEET
PREPARED UNDER THE DIRECTION OF THE
ASHBURNHAM BOARD OF ASSESSORS
BY
AVIS AIRMAP, INC.
BROOKLINE - BRAINTREE - HARTFORD
REV. BY AVIS 1979
REV. BY AVIS 1975
REV. BY AVIS 1974
REV. BY AVIS 1986
ORIGINAL ISSUE: 1972
LAST NUMBER USED: 34
MAP 6
Revised To
January 1, 1998
7 8
6 9
45 46 10

ASHBURNHAM, MASSACHUSETTS

ASSESSORS MAPS

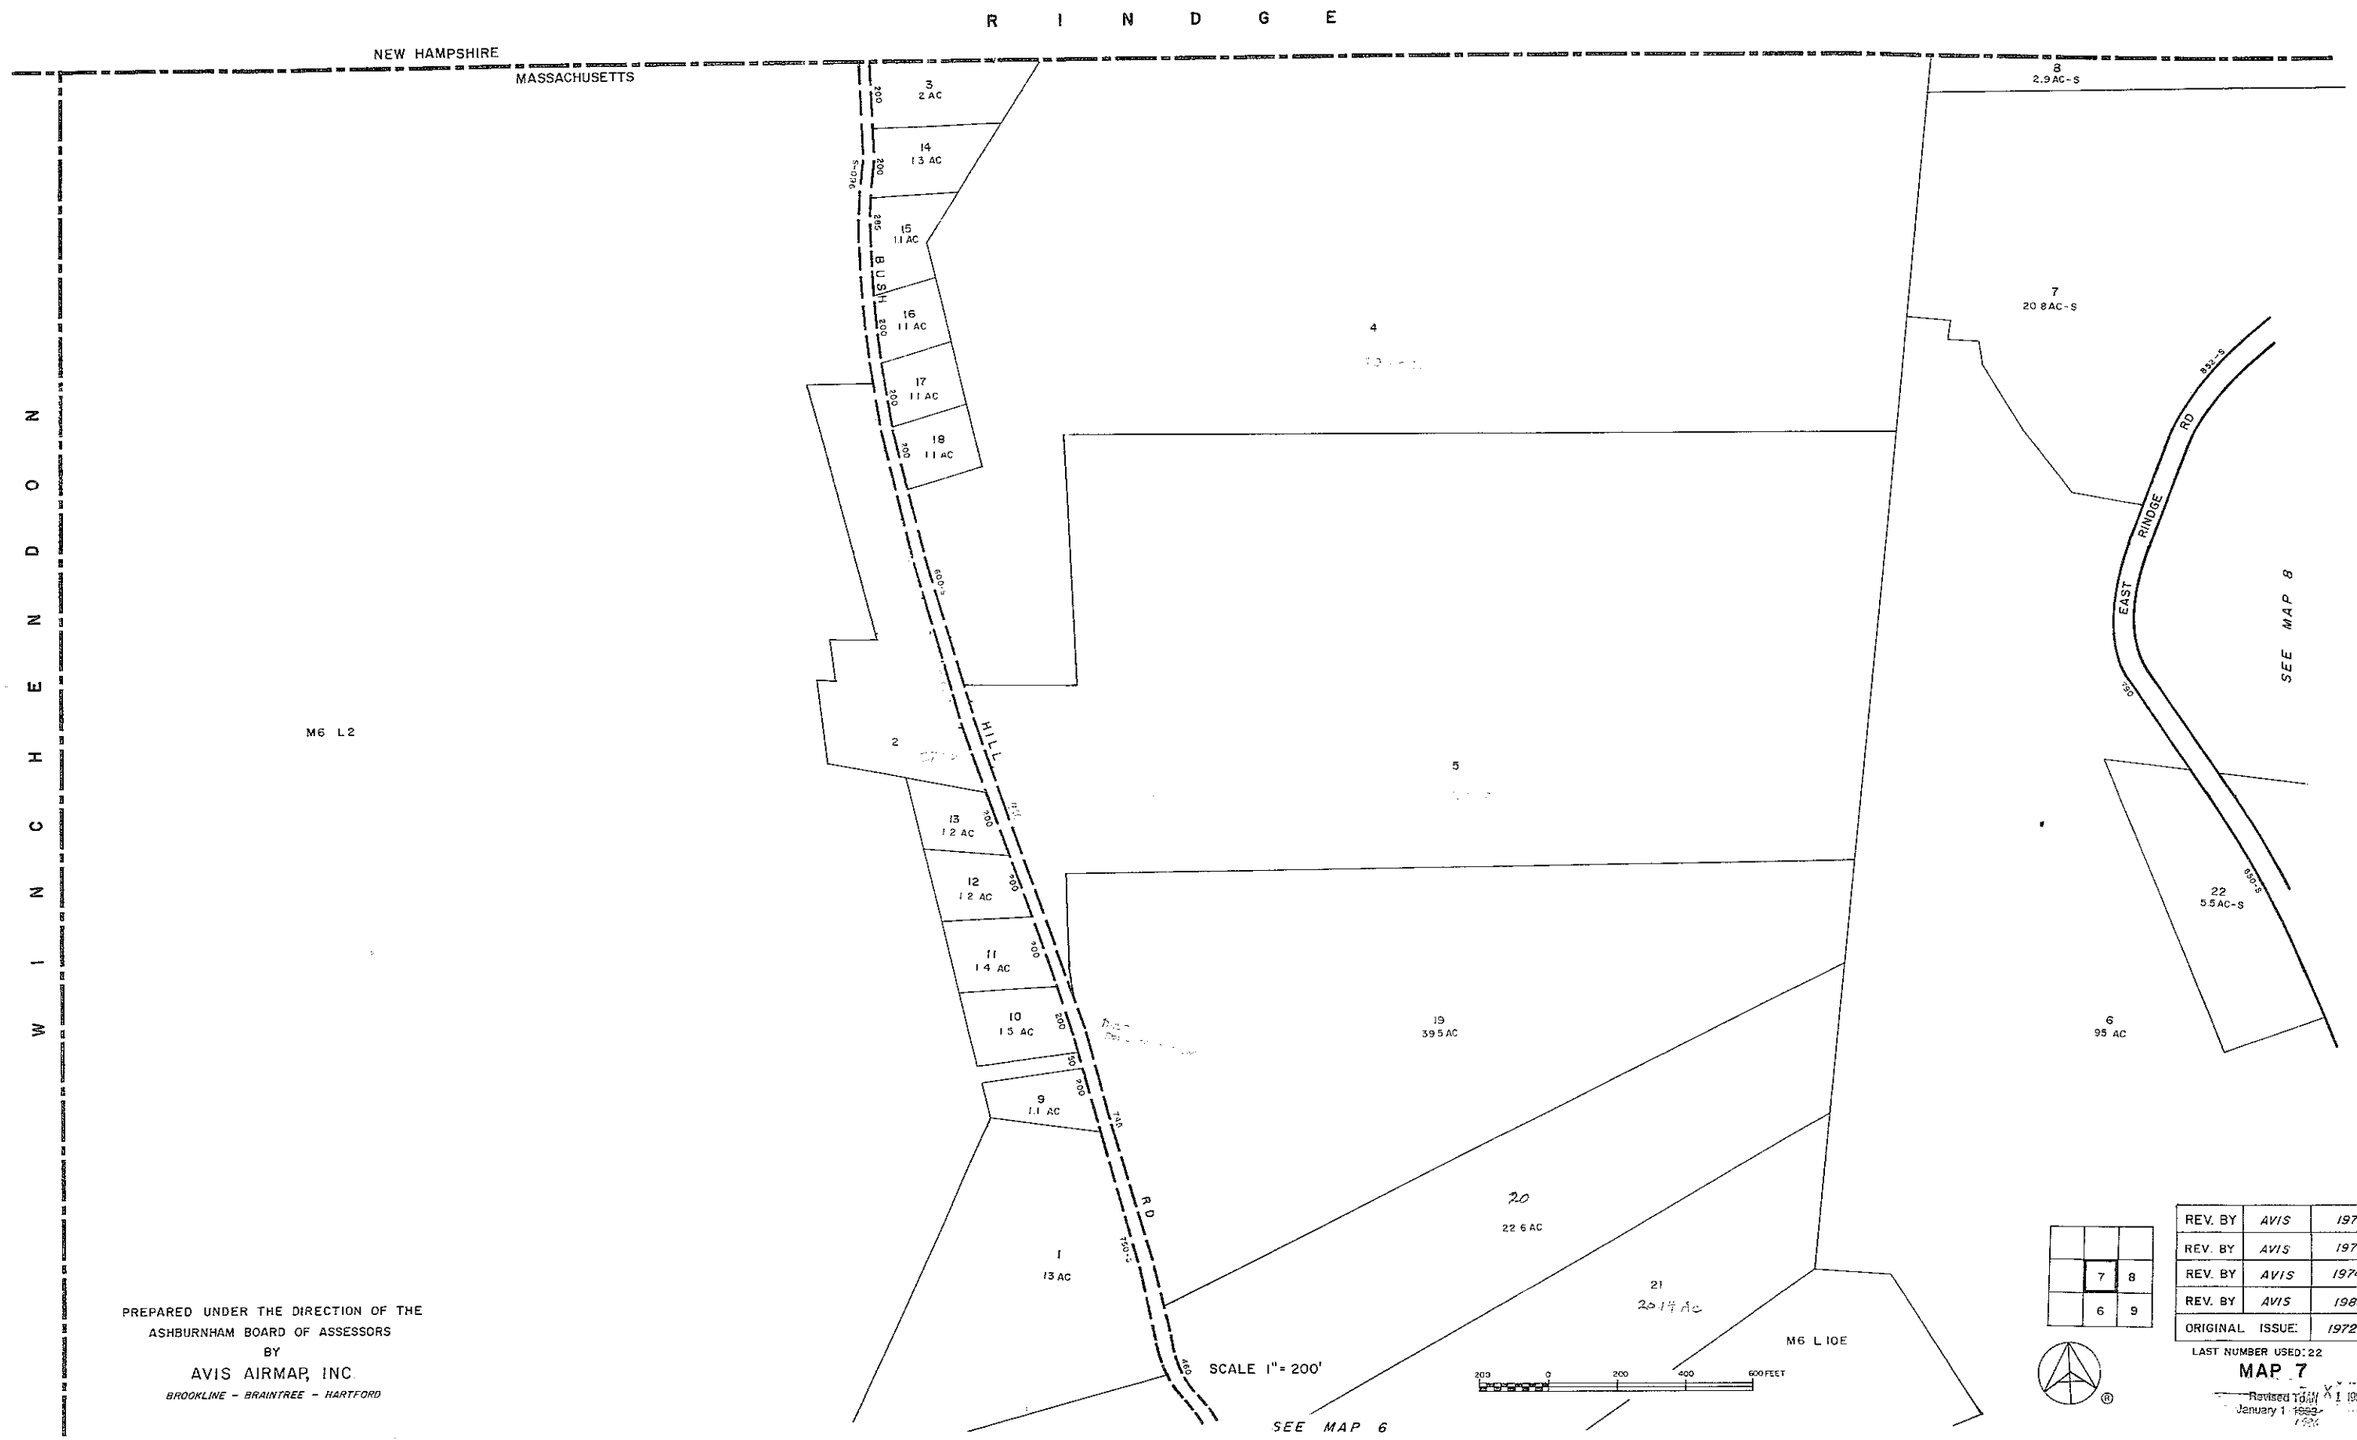

PREPARED UNDER THE DIRECTION OF THE
ASHBURNHAM BOARD OF ASSESSORS
BY
AVIS AIRMAP, INC.
BROOKLINE - BRAINTREE - HARTFORD

	7	8
	6	9

REV. BY	AVIS	1979
REV. BY	AVIS	1975
REV. BY	AVIS	1974
REV. BY	AVIS	1986
ORIGINAL ISSUE:		1972

LAST NUMBER USED: 22

MAP 7

Revised Total X 1 1998
January 1 1993

ASHBURNHAM, MASSACHUSETTS

ASSESSORS MAPS

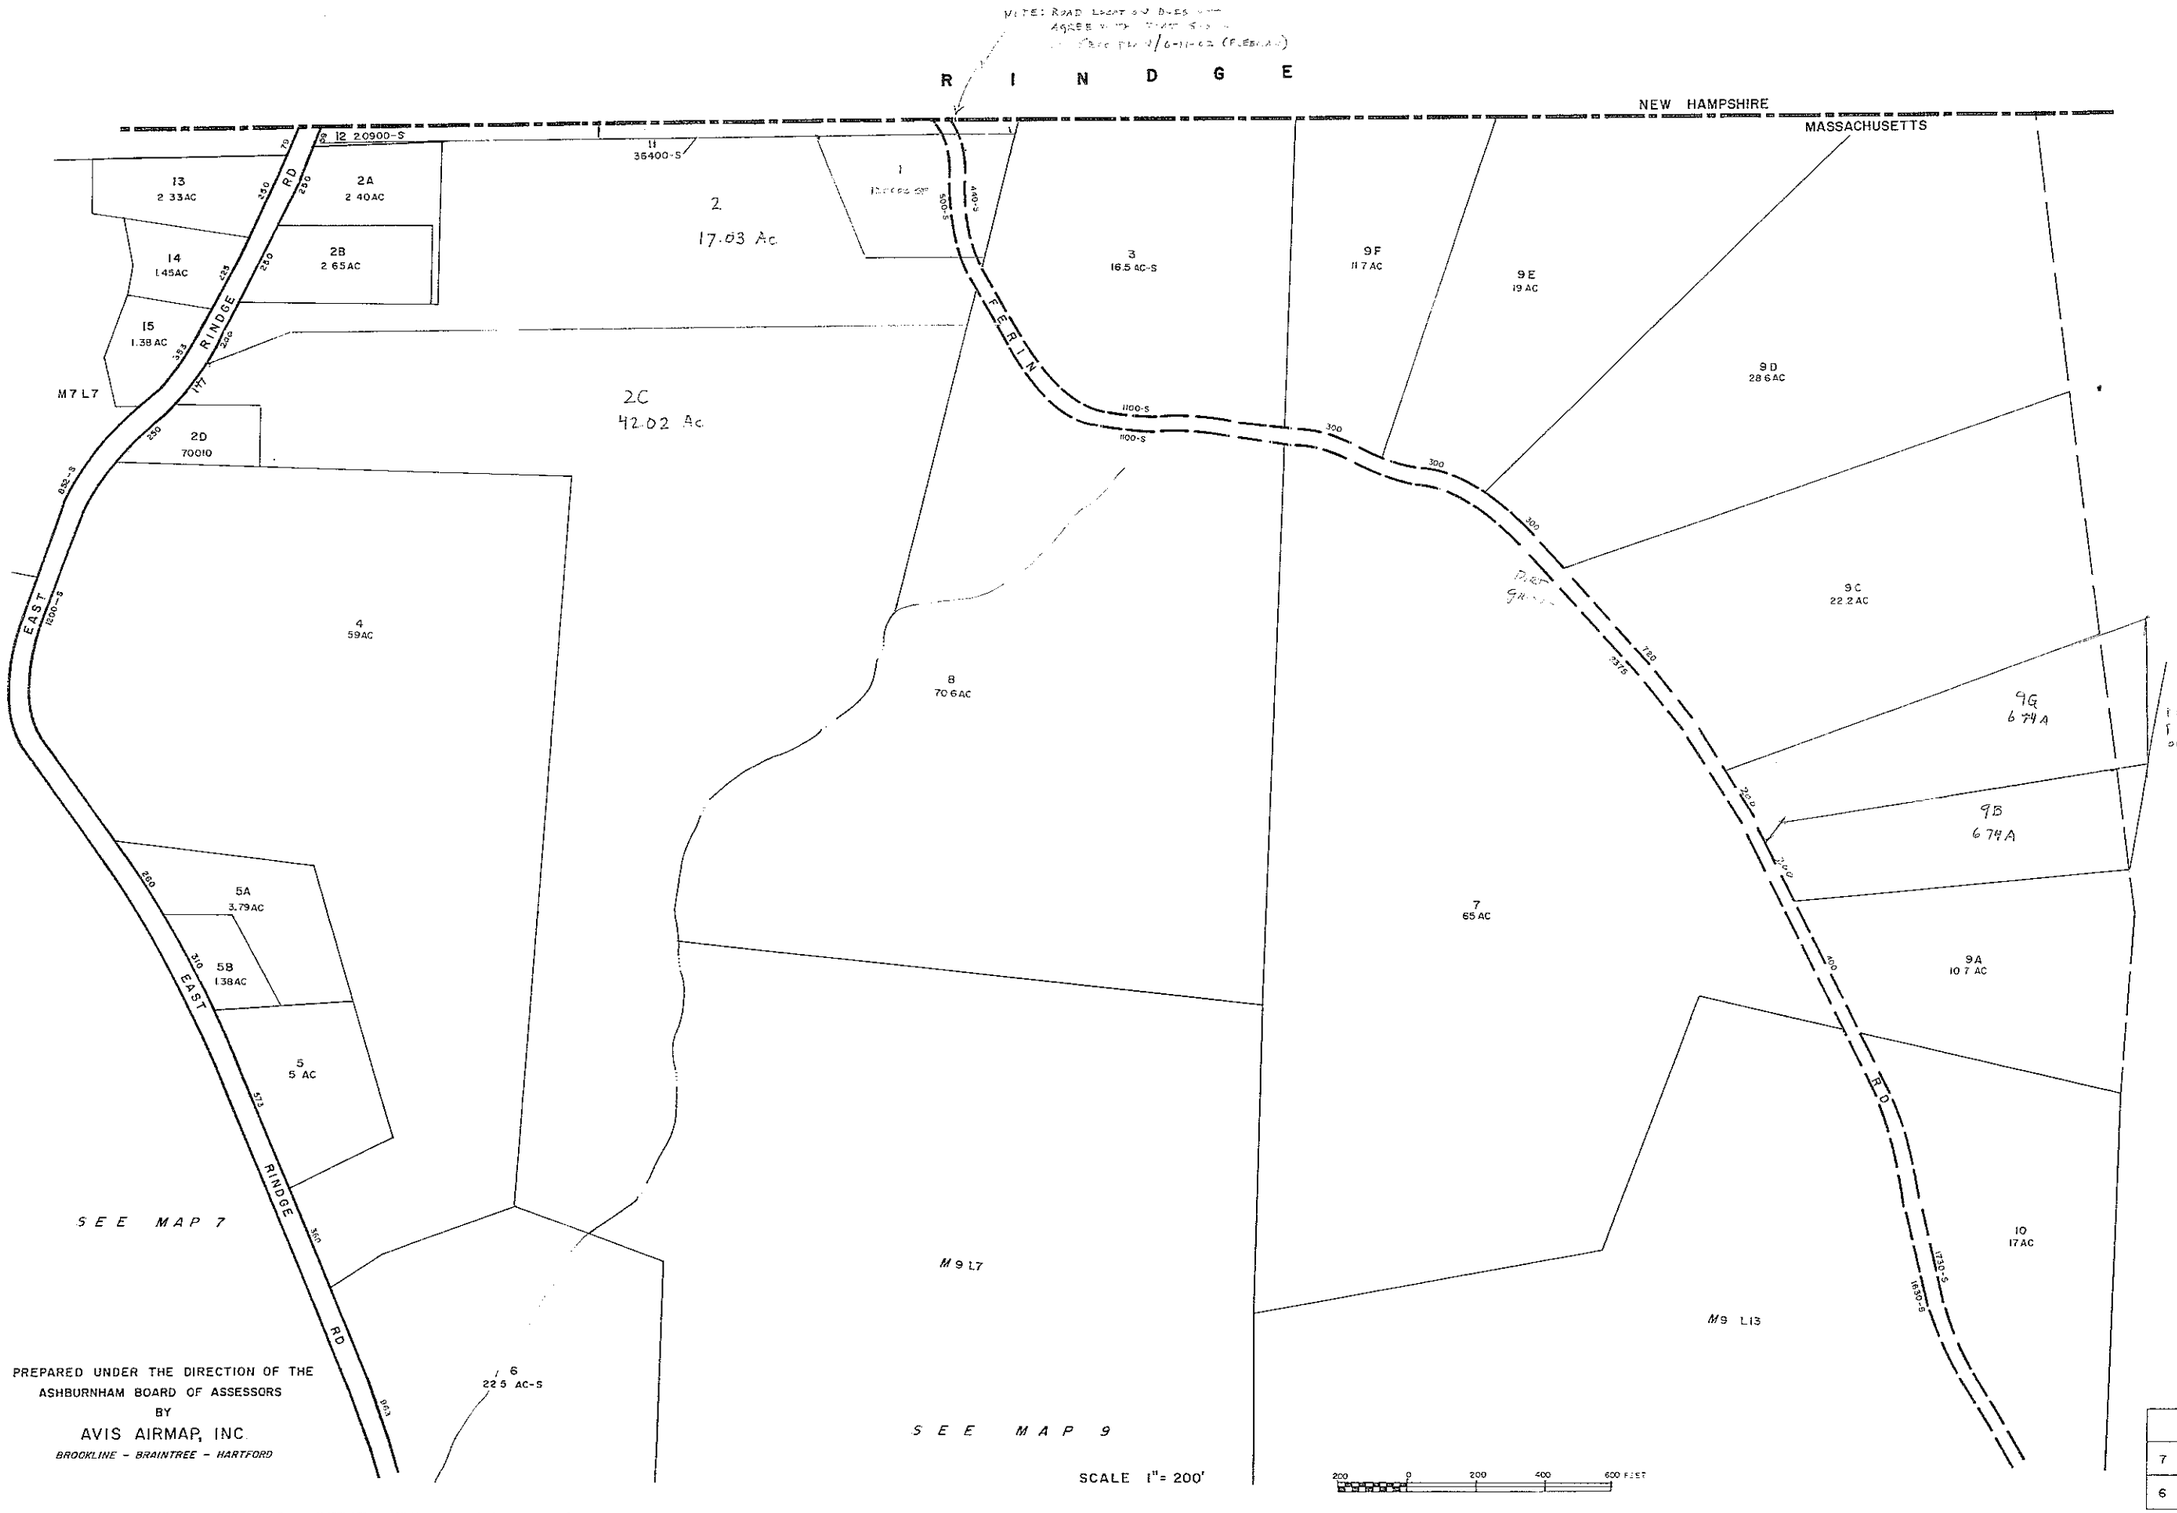

PREPARED UNDER THE DIRECTION OF THE
ASHBURNHAM BOARD OF ASSESSORS
BY
AVIS AIRMAP, INC
BROOKLINE - BRAINTREE - HARTFORD

REV. BY	AVIS	1979
REV. BY	AVIS	1975
REV BY	AVIS	1986
ORIGINAL ISSUE		1972

LAST NUMBER USED: 11

MAP 8

Revised To
January 1, 1992

7	8	27
6	9	26

ASHBURNHAM, MASSACHUSETTS

ASSESSORS MAPS

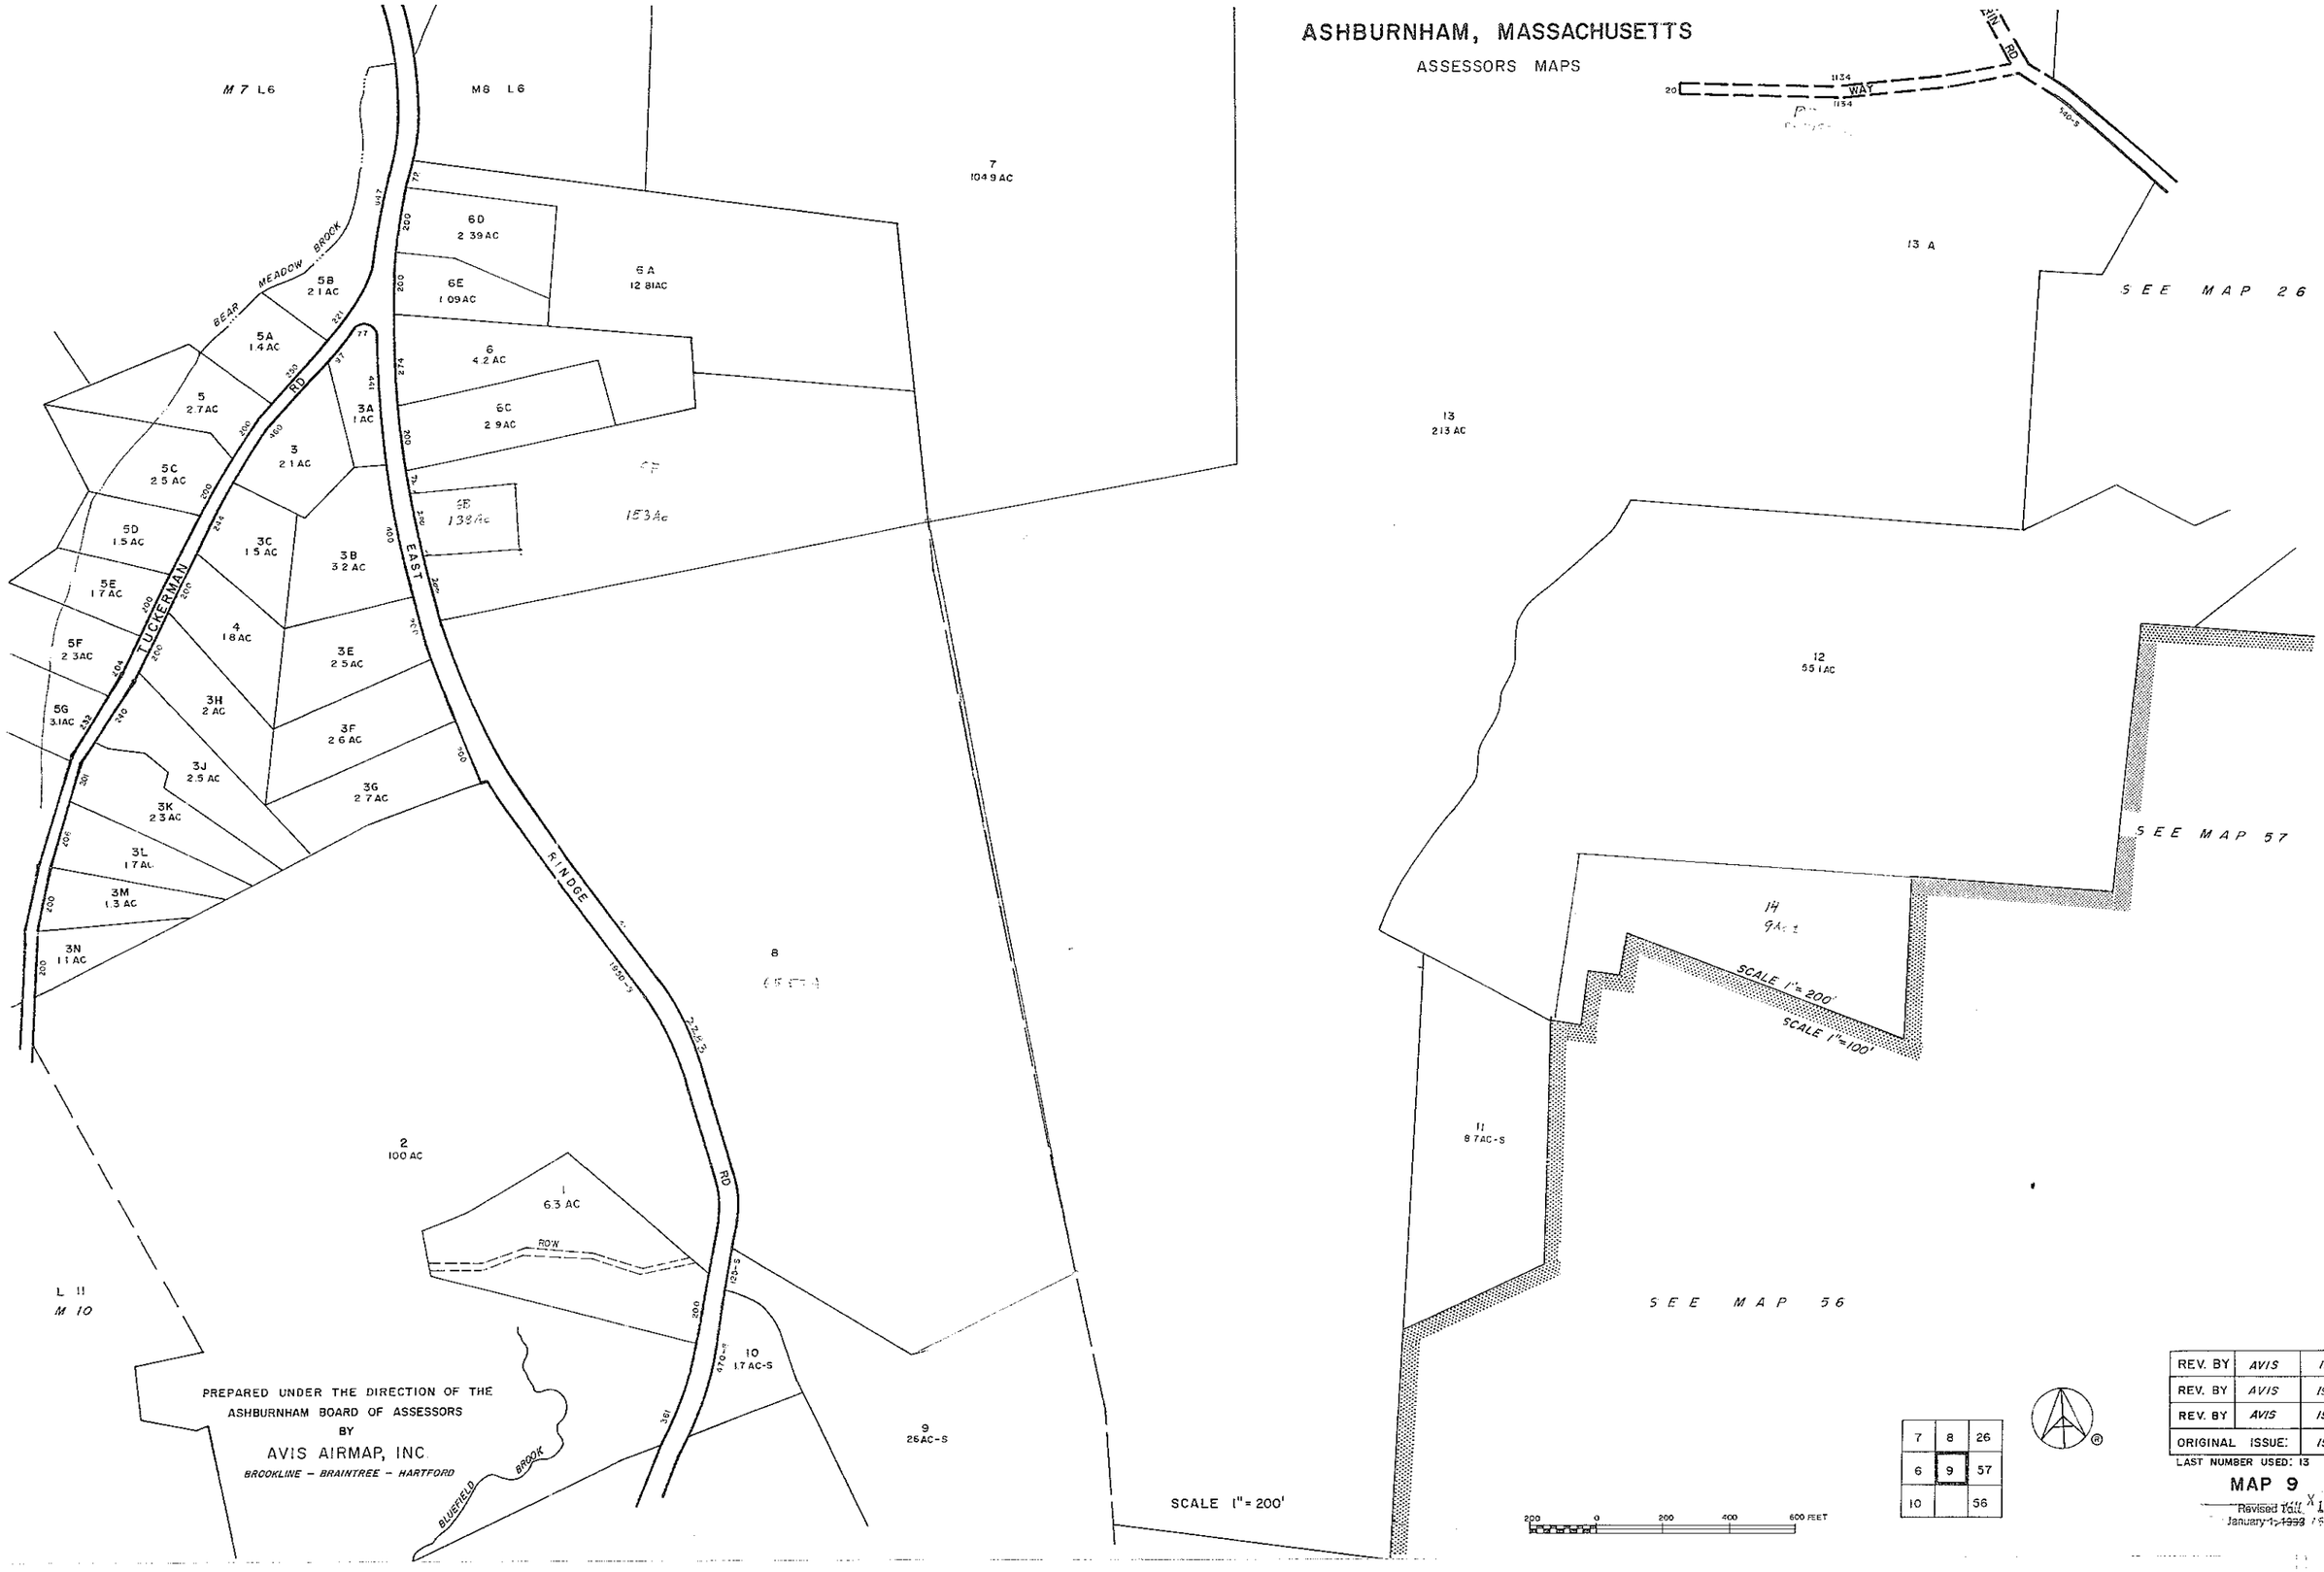

PREPARED UNDER THE DIRECTION OF THE
ASHBURNHAM BOARD OF ASSESSORS
BY
AVIS AIRMAP, INC.
BROOKLINE – BRAINTREE – HARTFORD

7	8	26
6	9	57
10		56

REV. BY	AVIS	1979
REV. BY	AVIS	1975
REV. BY	AVIS	1986
ORIGINAL ISSUE:		1972

LAST NUMBER USED: 13

MAP 9

Revised Tuff X 1 1993
January 1, 1993

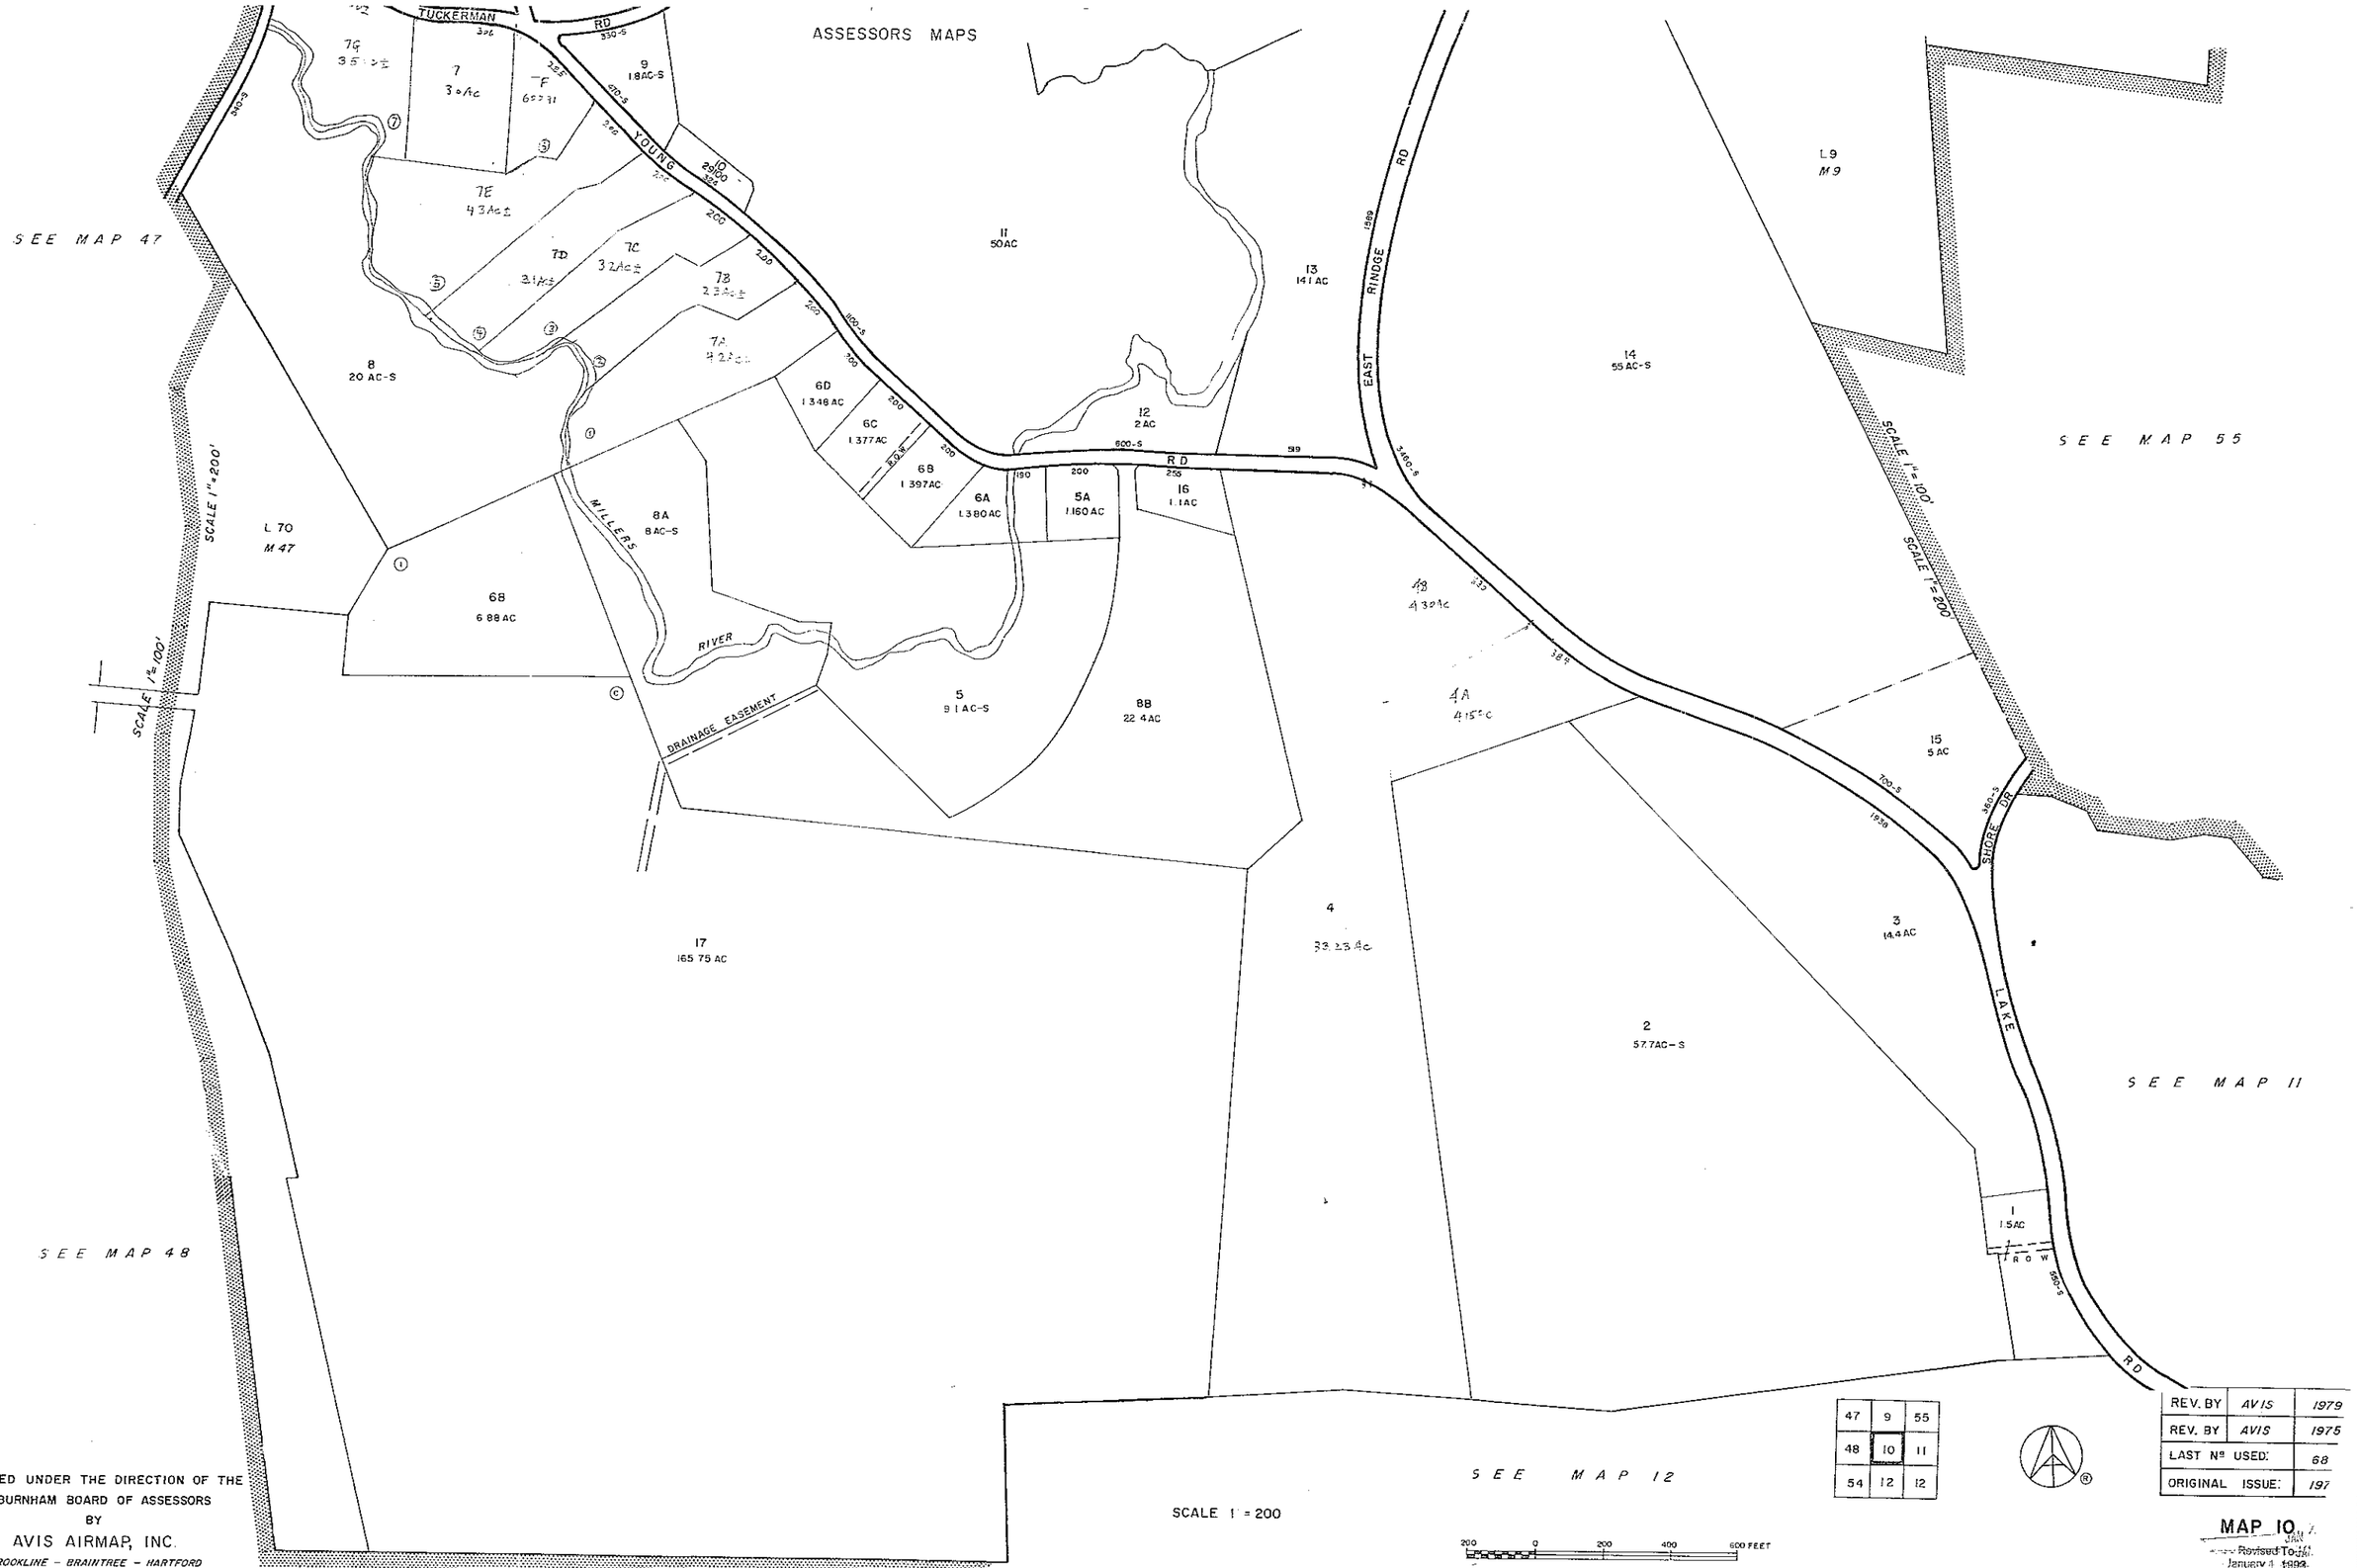

REPARED UNDER THE DIRECTION OF THE
ASHBURNHAM BOARD OF ASSESSORS
BY
AVIS AIRMAP, INC.
BROOKLINE – BRAINTREE – HARTFORD

ASHBURNHAM, MASSACHUSETTS

ASSESSORS MAPS

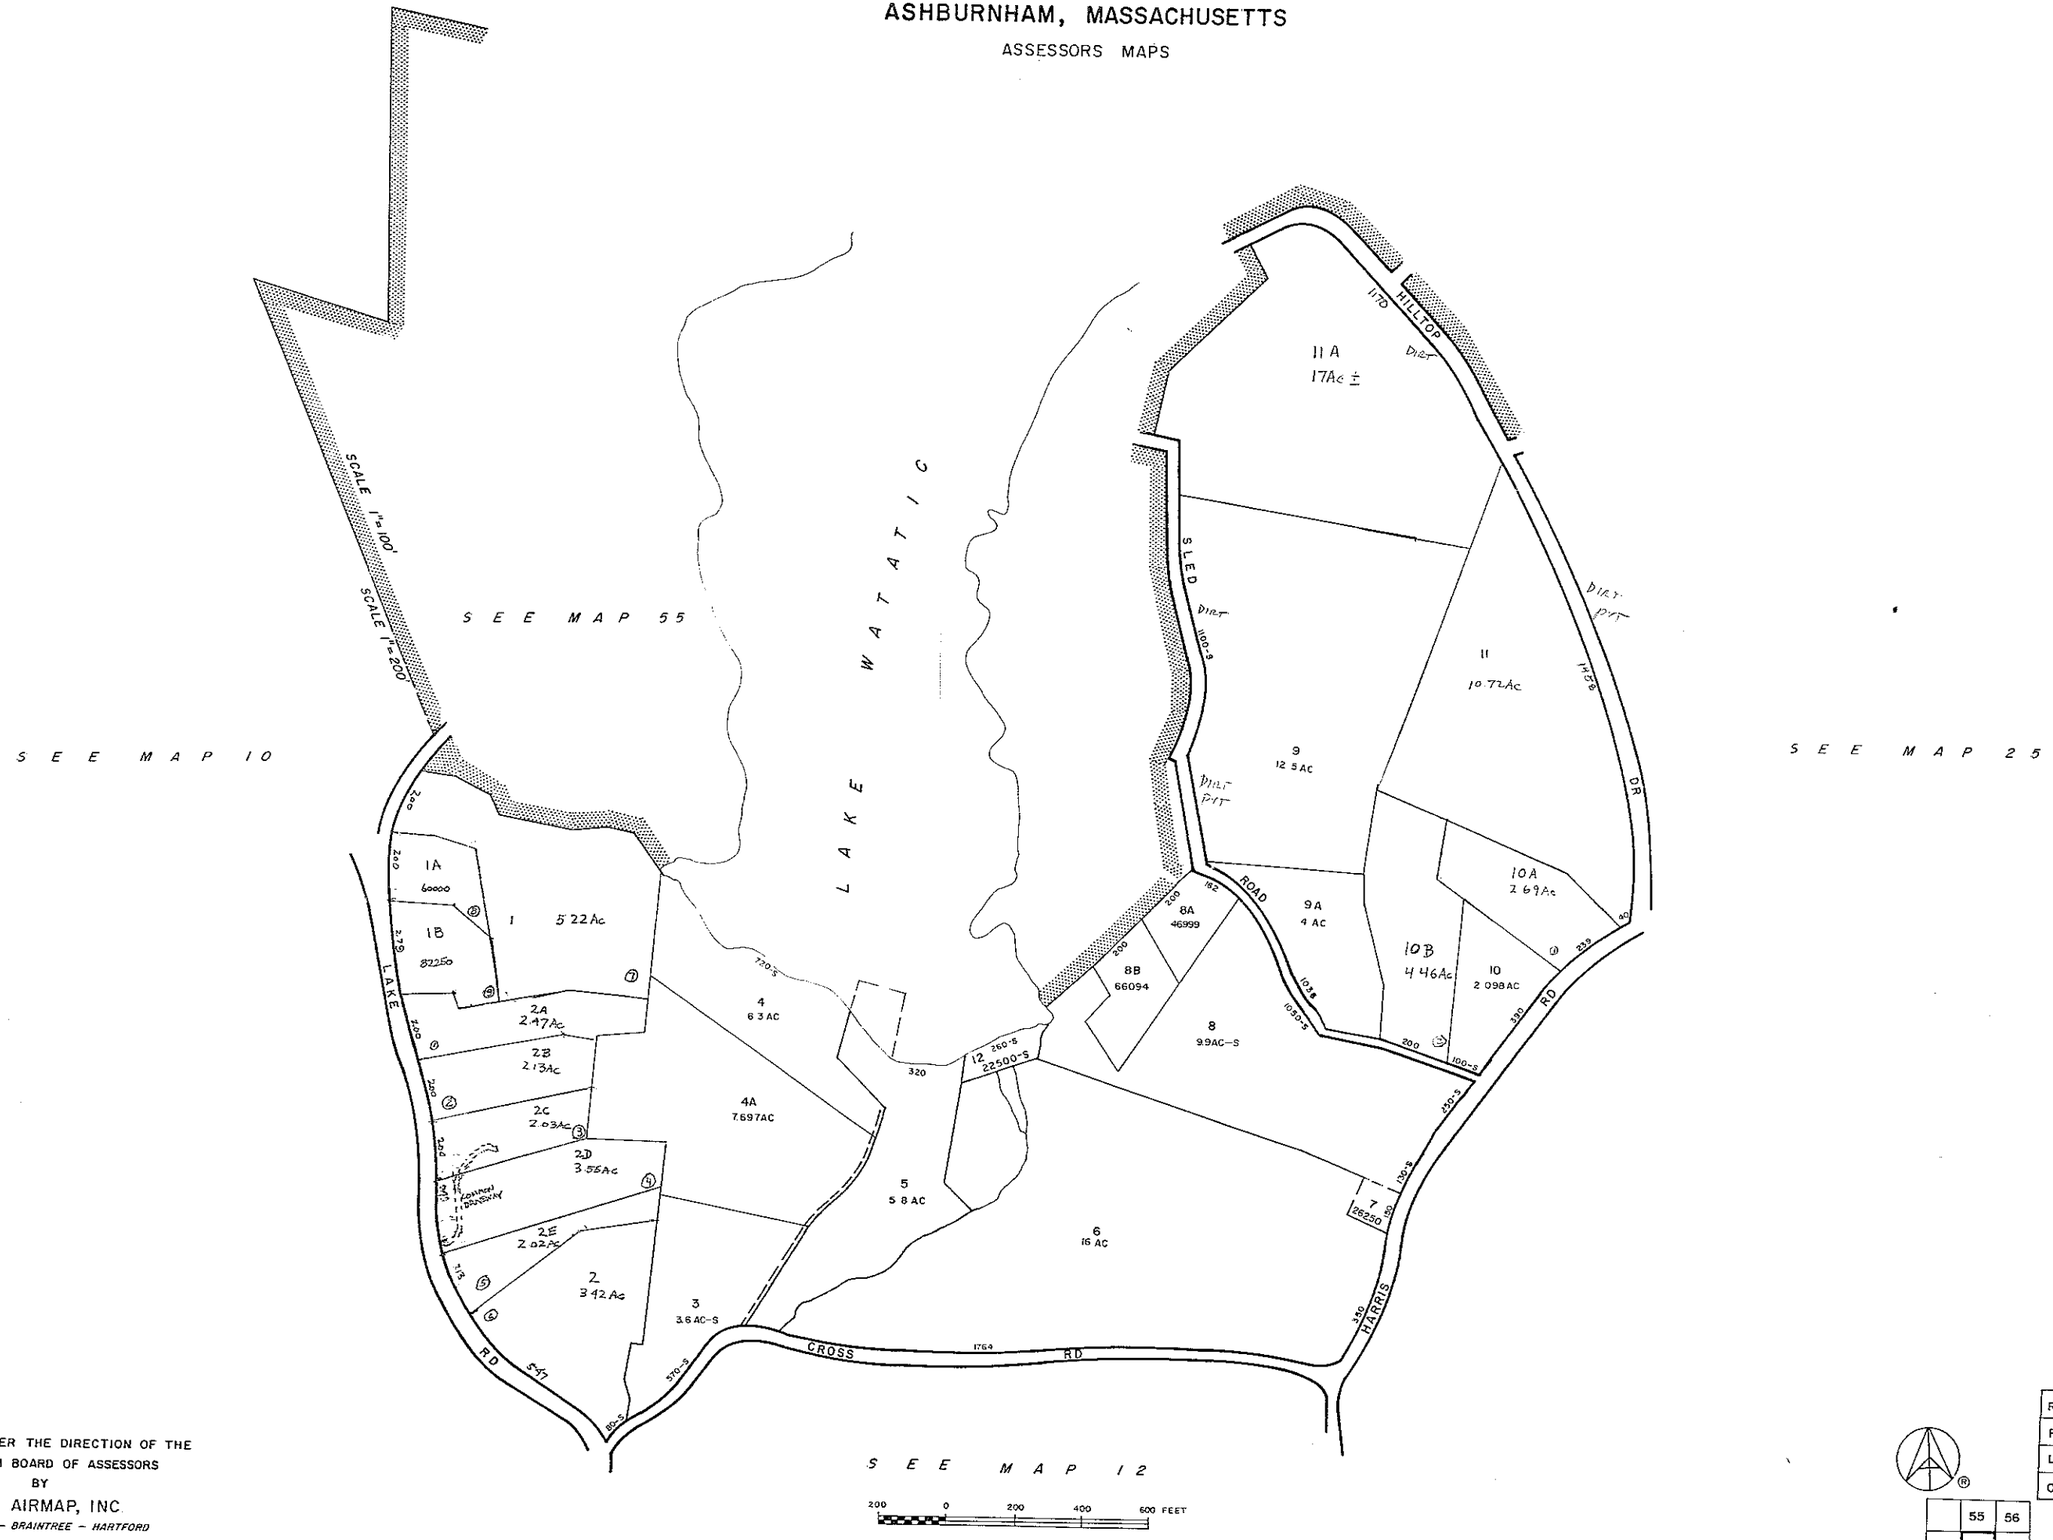

PREPARED UNDER THE DIRECTION OF THE
ASHBURNHAM BOARD OF ASSESSORS
BY
AVIS AIRMAP, INC.
BROOKLINE – BRAINTREE – HARTFORD

REV. BY	AVIS	1979
REV. BY	AVIS	1975
LAST Nº USED:		12
ORIGINAL ISSUE:		1972

	55	56
10	11	25
	12	24

MAP 11

Revised To
January 1, 1993

ASHBURNHAM, MASSACHUSETTS

ASSESSORS MAPS

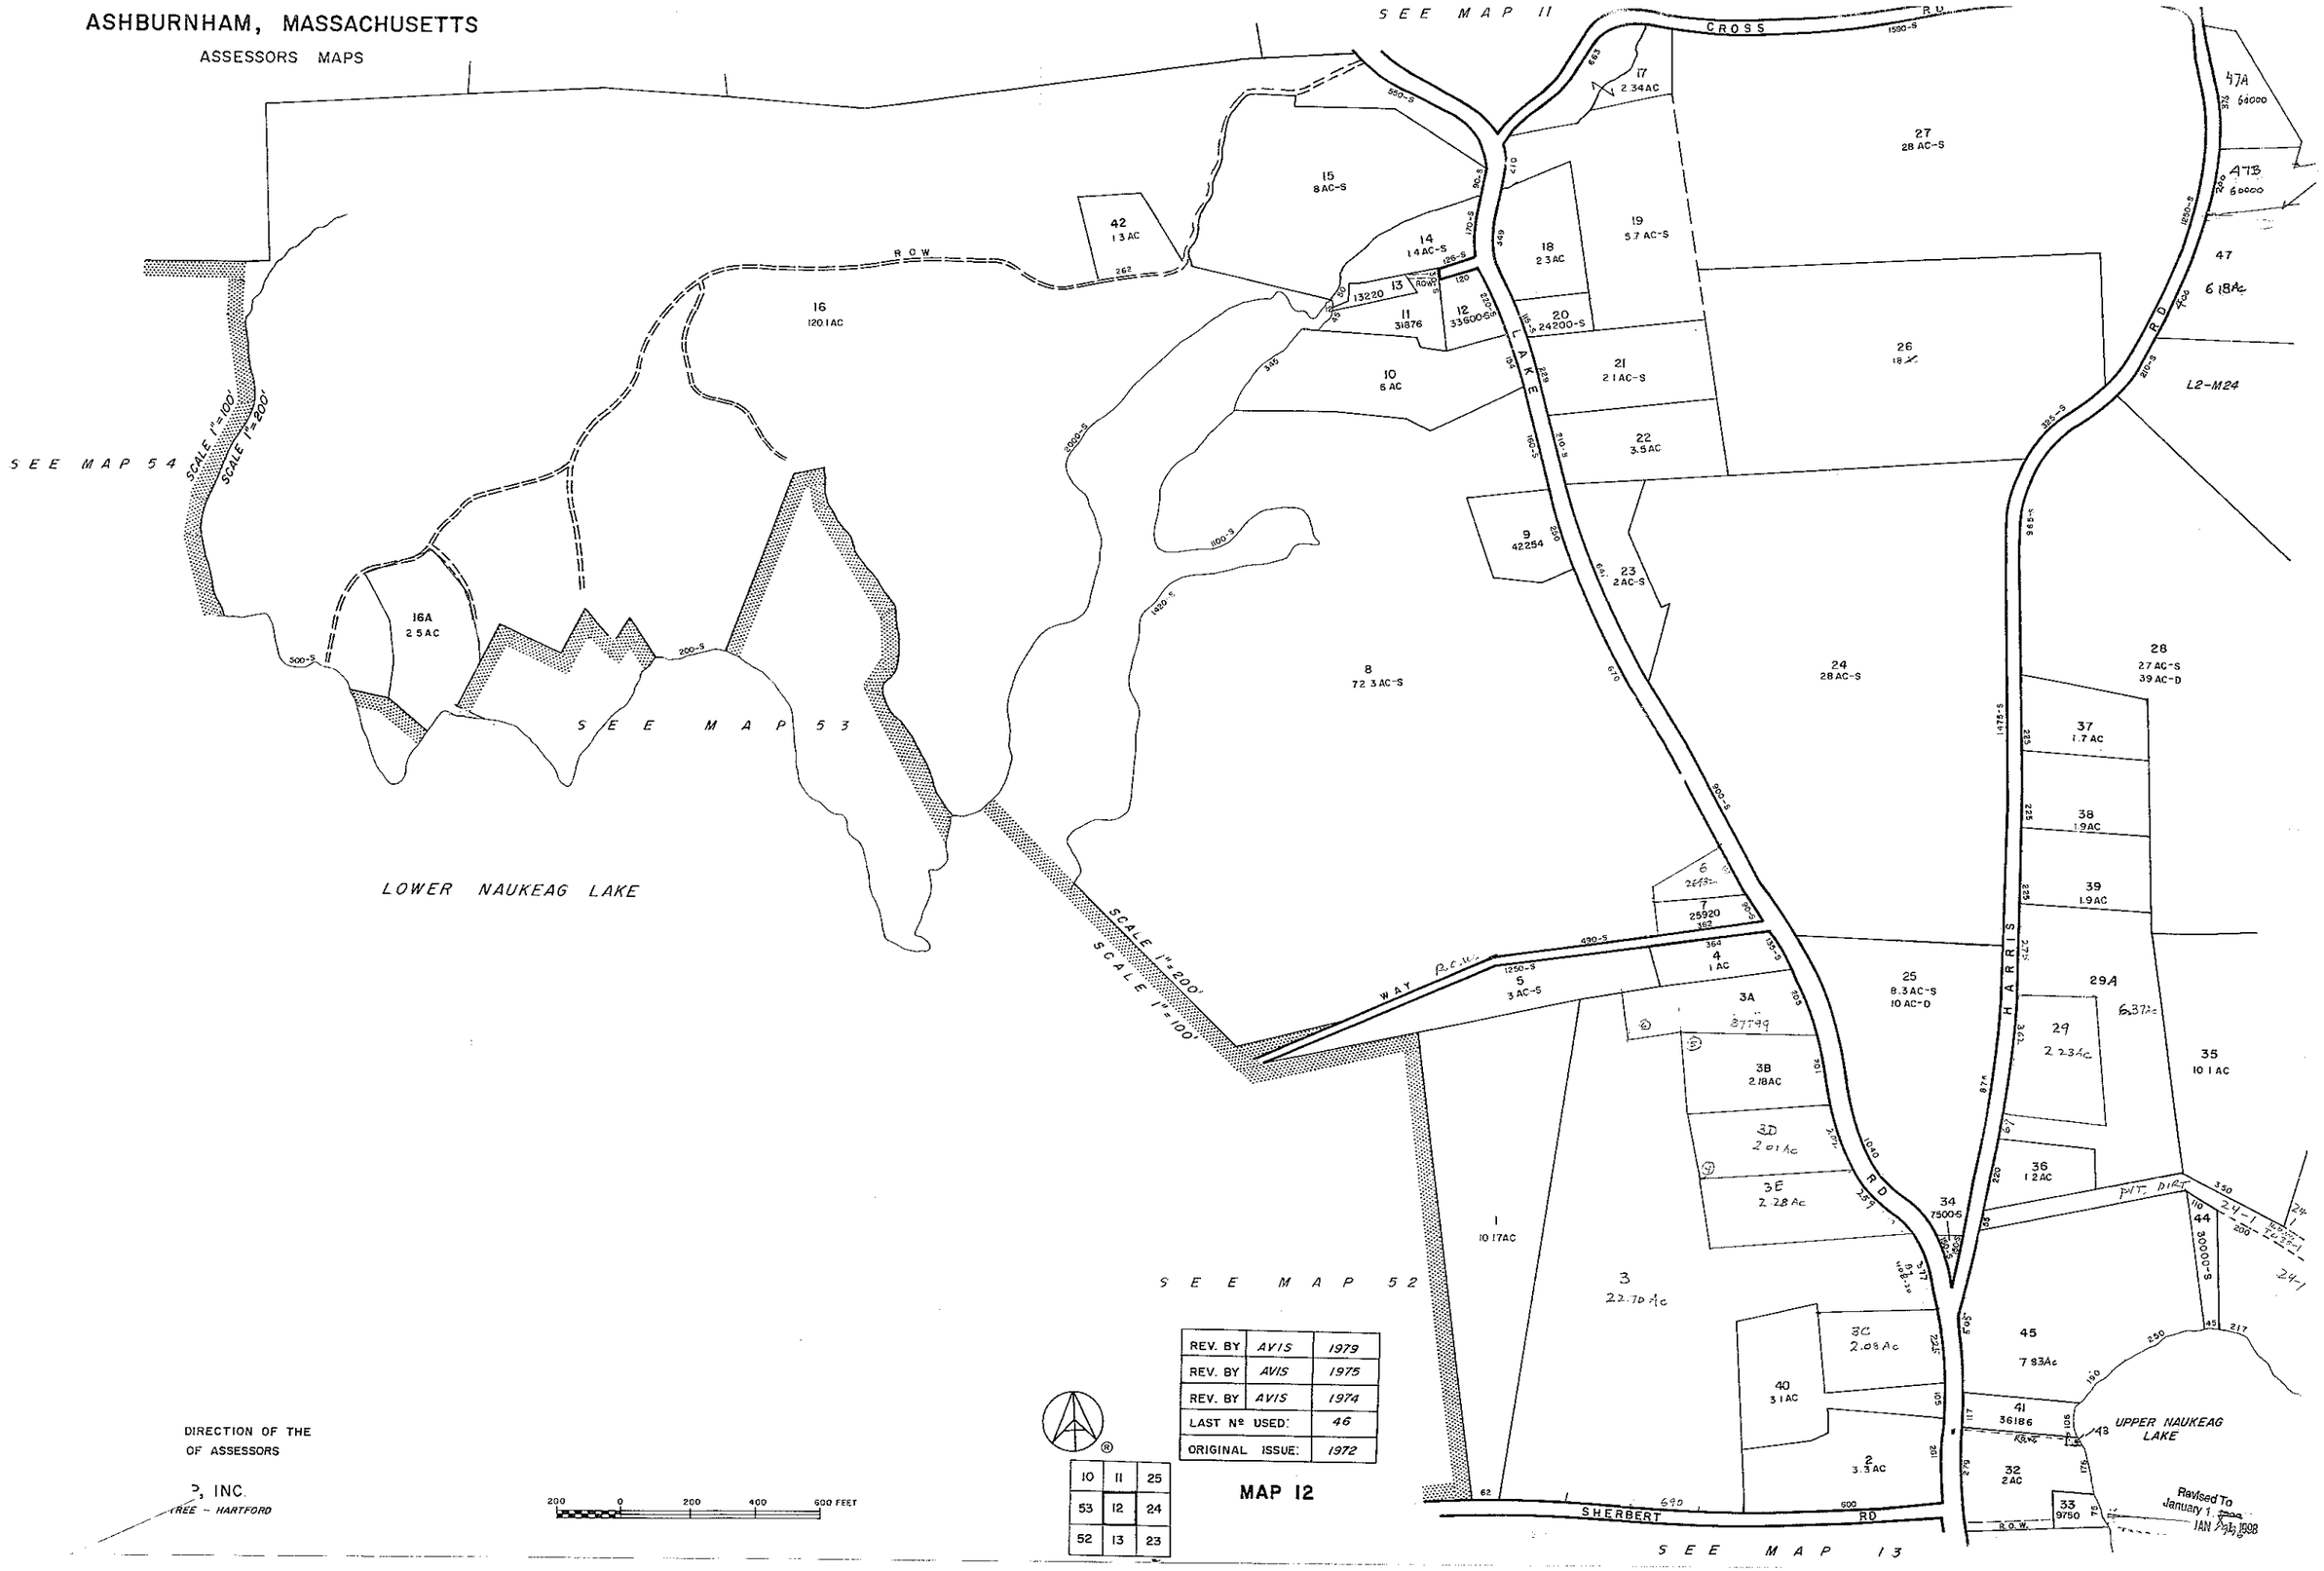

REV. BY	AVIS	1979
REV. BY	AVIS	1975
REV. BY	AVIS	1974
LAST Nº USED:		46
ORIGINAL ISSUE:		1972

MAP 12

10	11	25
53	12	24
52	13	23

DIRECTION OF THE
OF ASSESSORS

P, INC.
FREE - HARTFORD

200 0 200 400 600 FEET

Revised To
January 1, 1998
JAN 26, 1998

ASHBURNHAM, MASSACHUSETTS

ASSESSORS MAPS

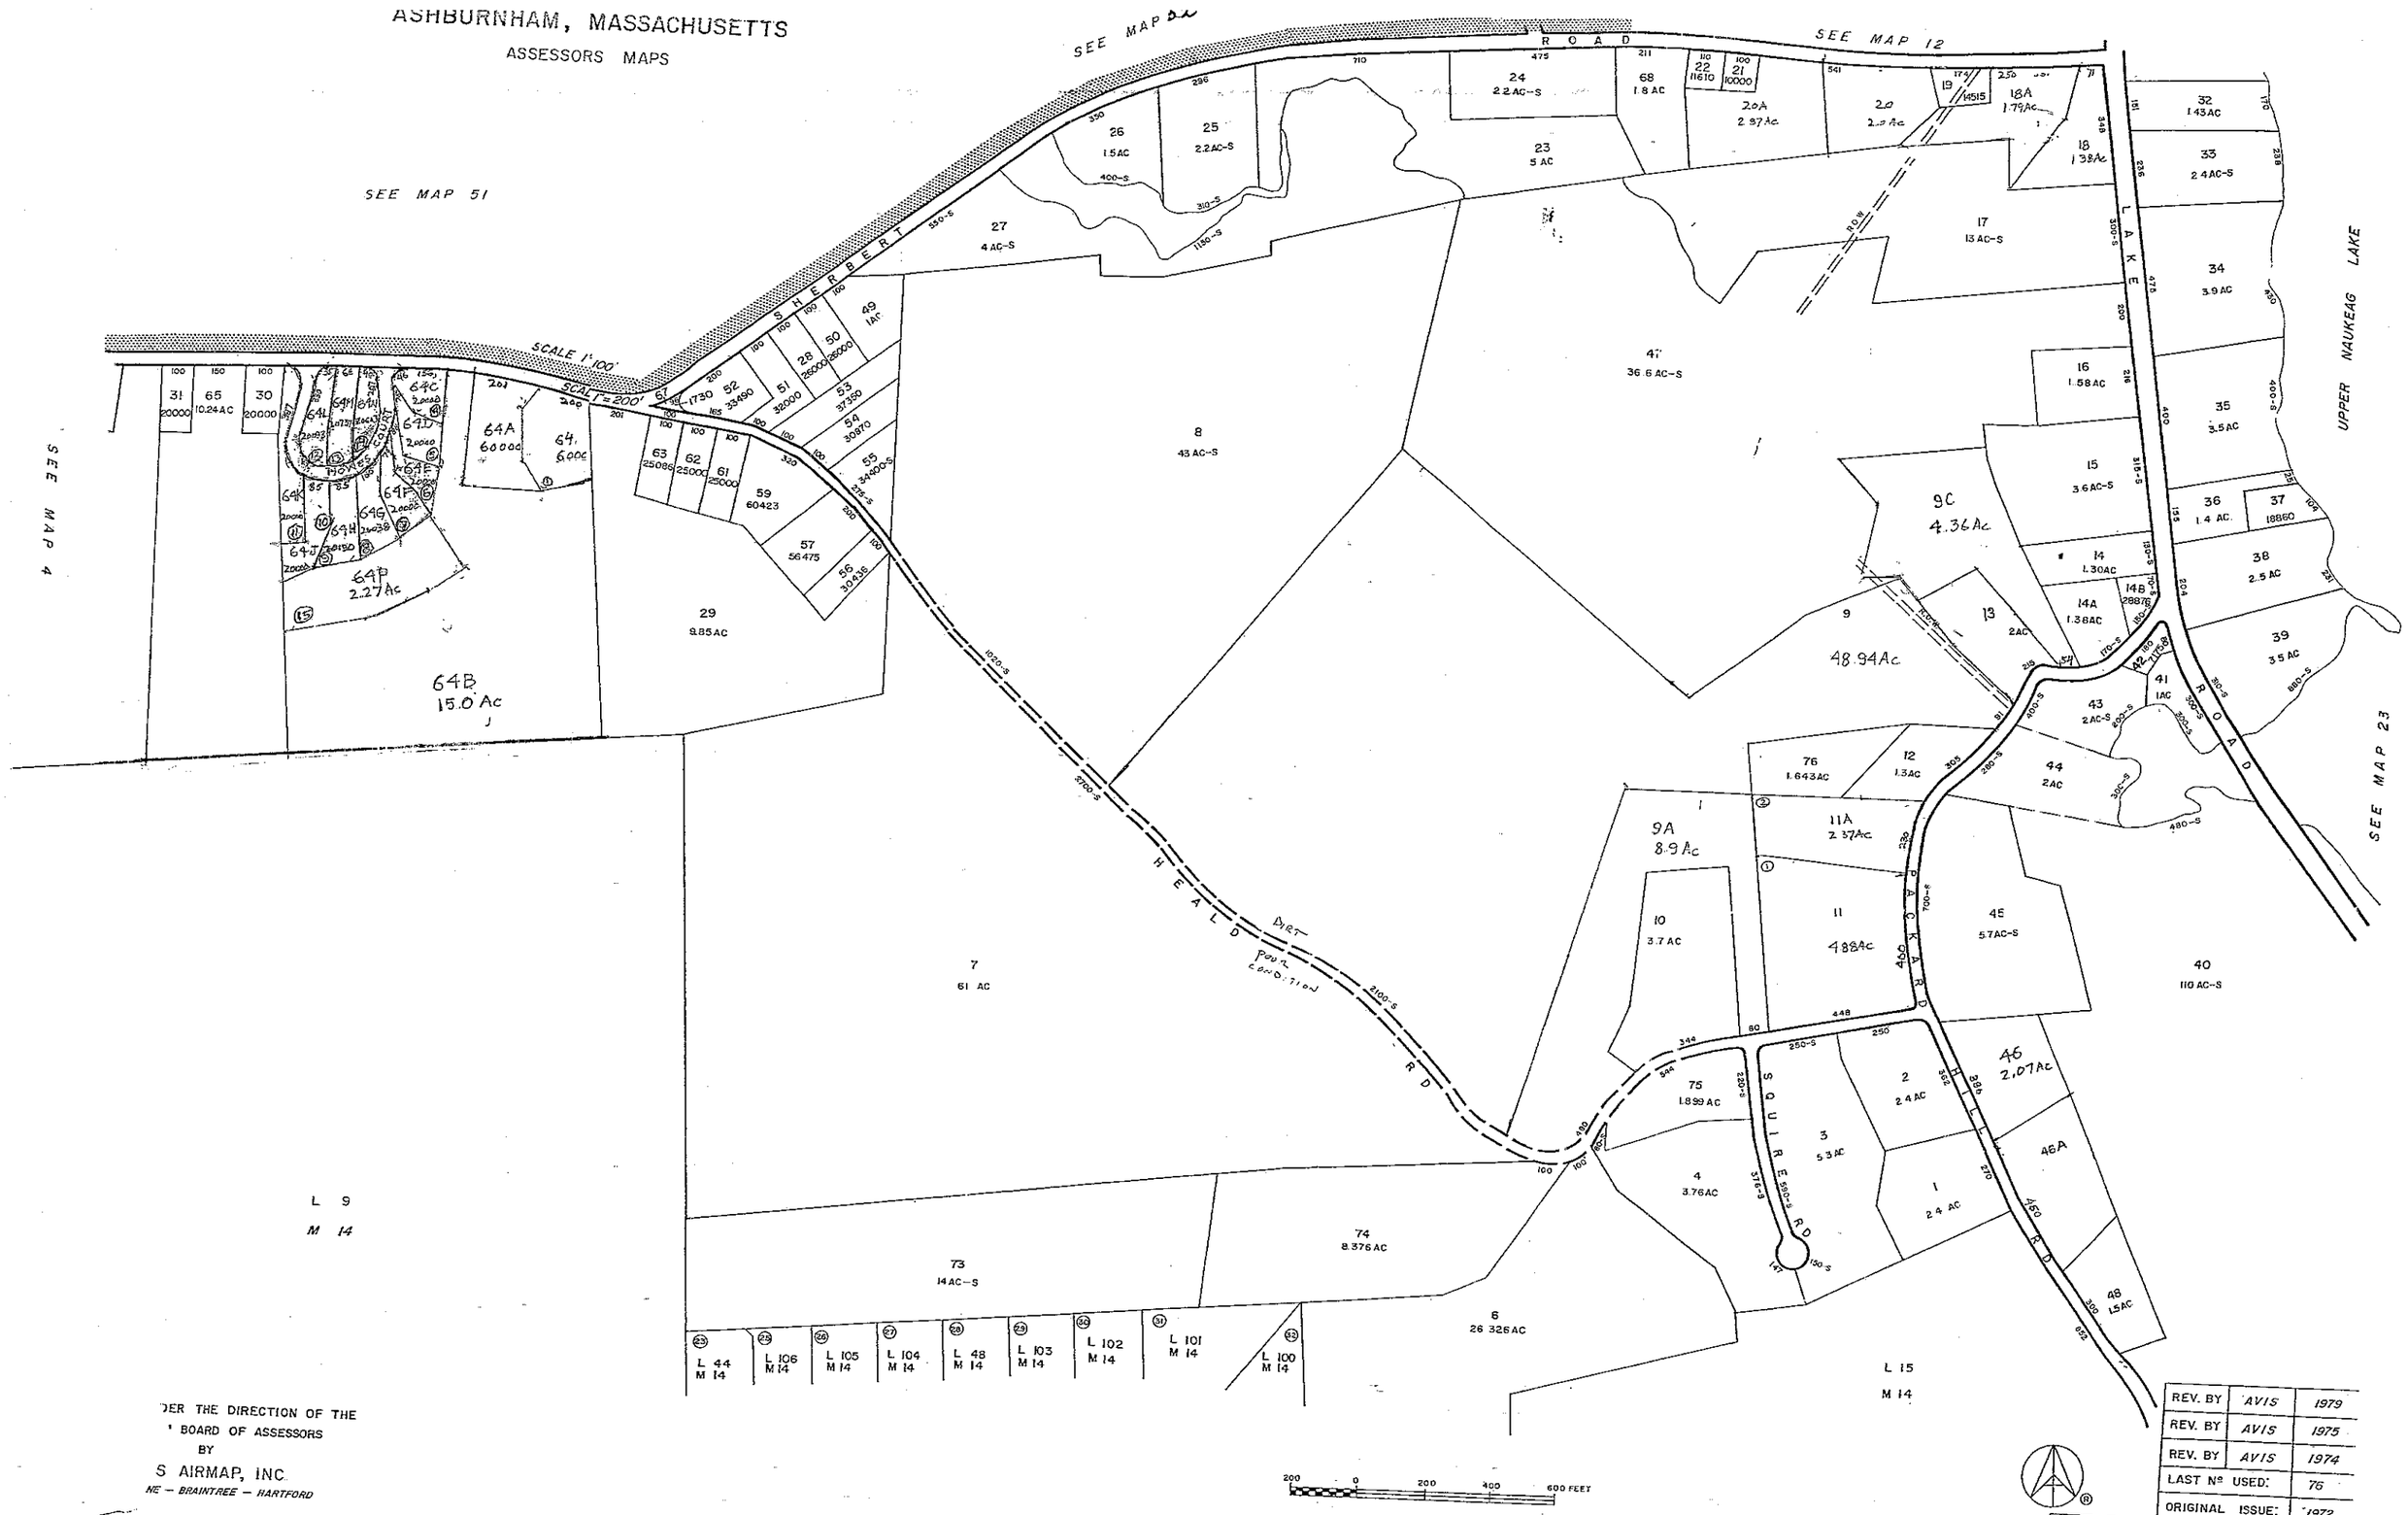

REV. BY	AVIS	1979
REV. BY	AVIS	1975
REV. BY	AVIS	1974
LAST Nº USED:		76
ORIGINAL ISSUE:		1972

NUMBER NOT USED: 66, 58, 60

51	52	12
4	13	23

MAP 13

Revised To: OCT X 1 1979

DER THE DIRECTION OF THE
' BOARD OF ASSESSORS
BY
S AIRMAP, INC.
NE — BRAINTREE — HARTFORD

ASHBURNHAM, MASSACHUSTTS

ASSESSORS MAPS

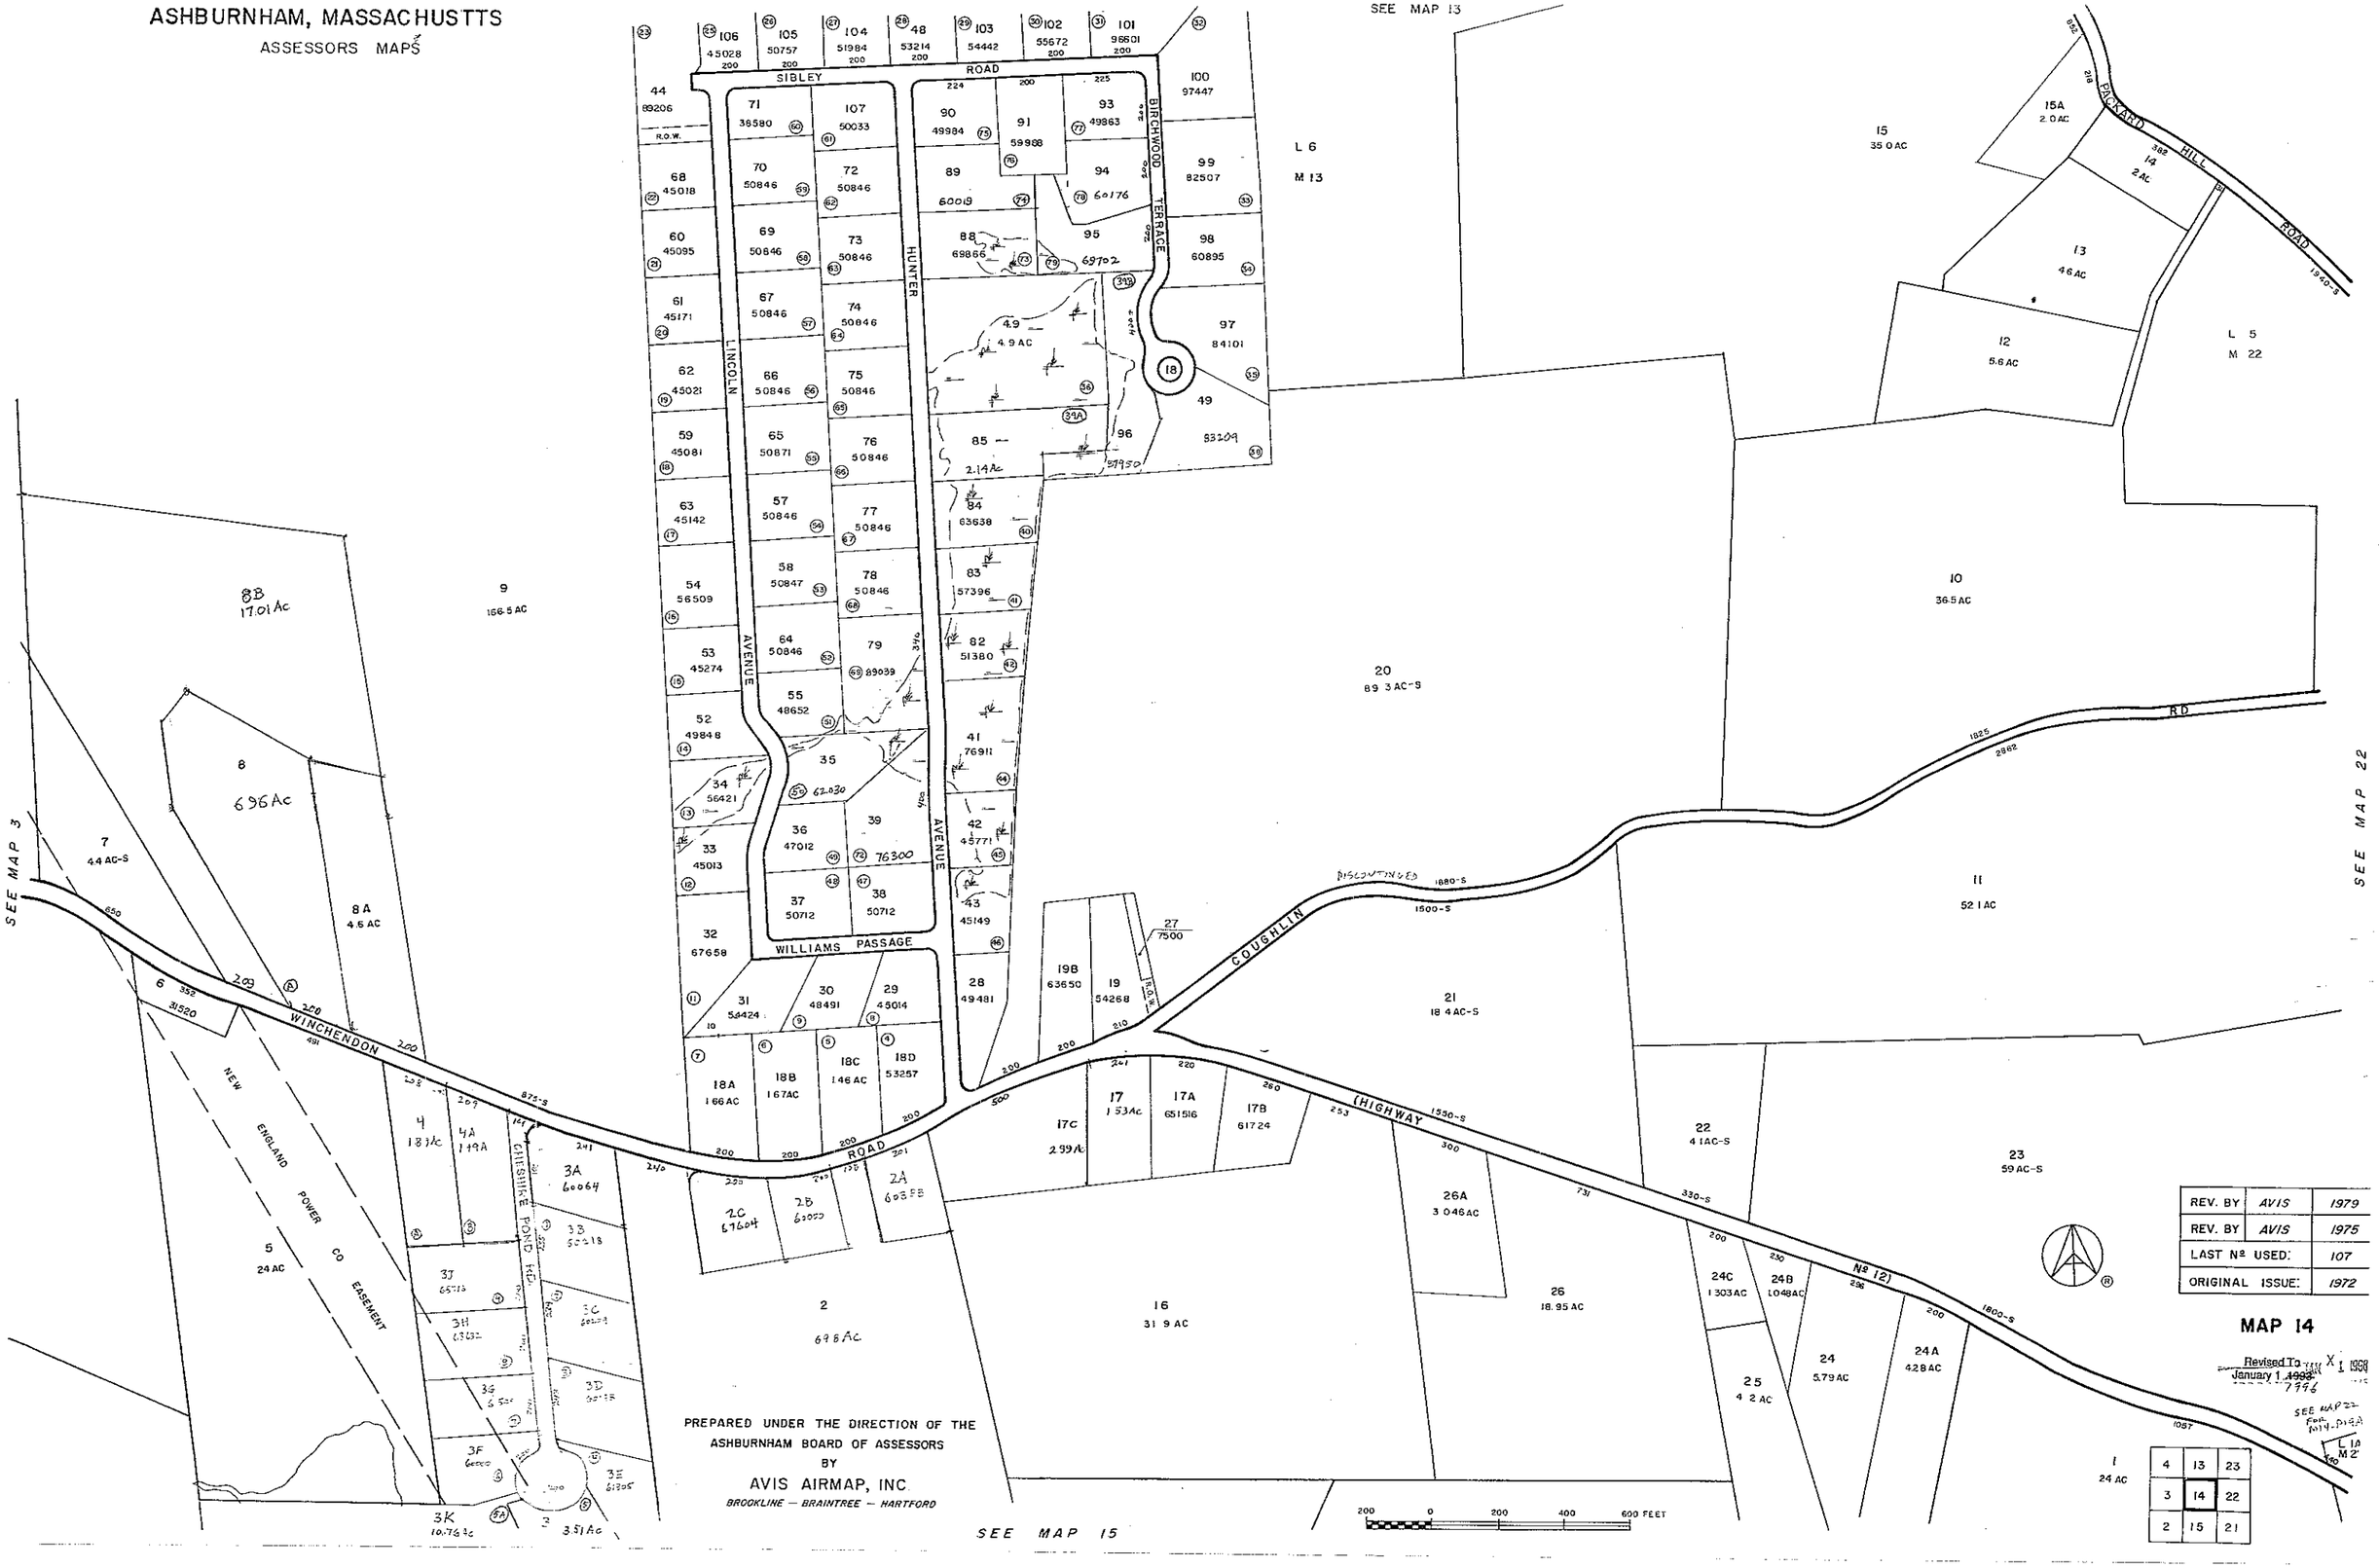

ASHBURNHAM, MASSACHUSETTS

ASSESSORS MAPS

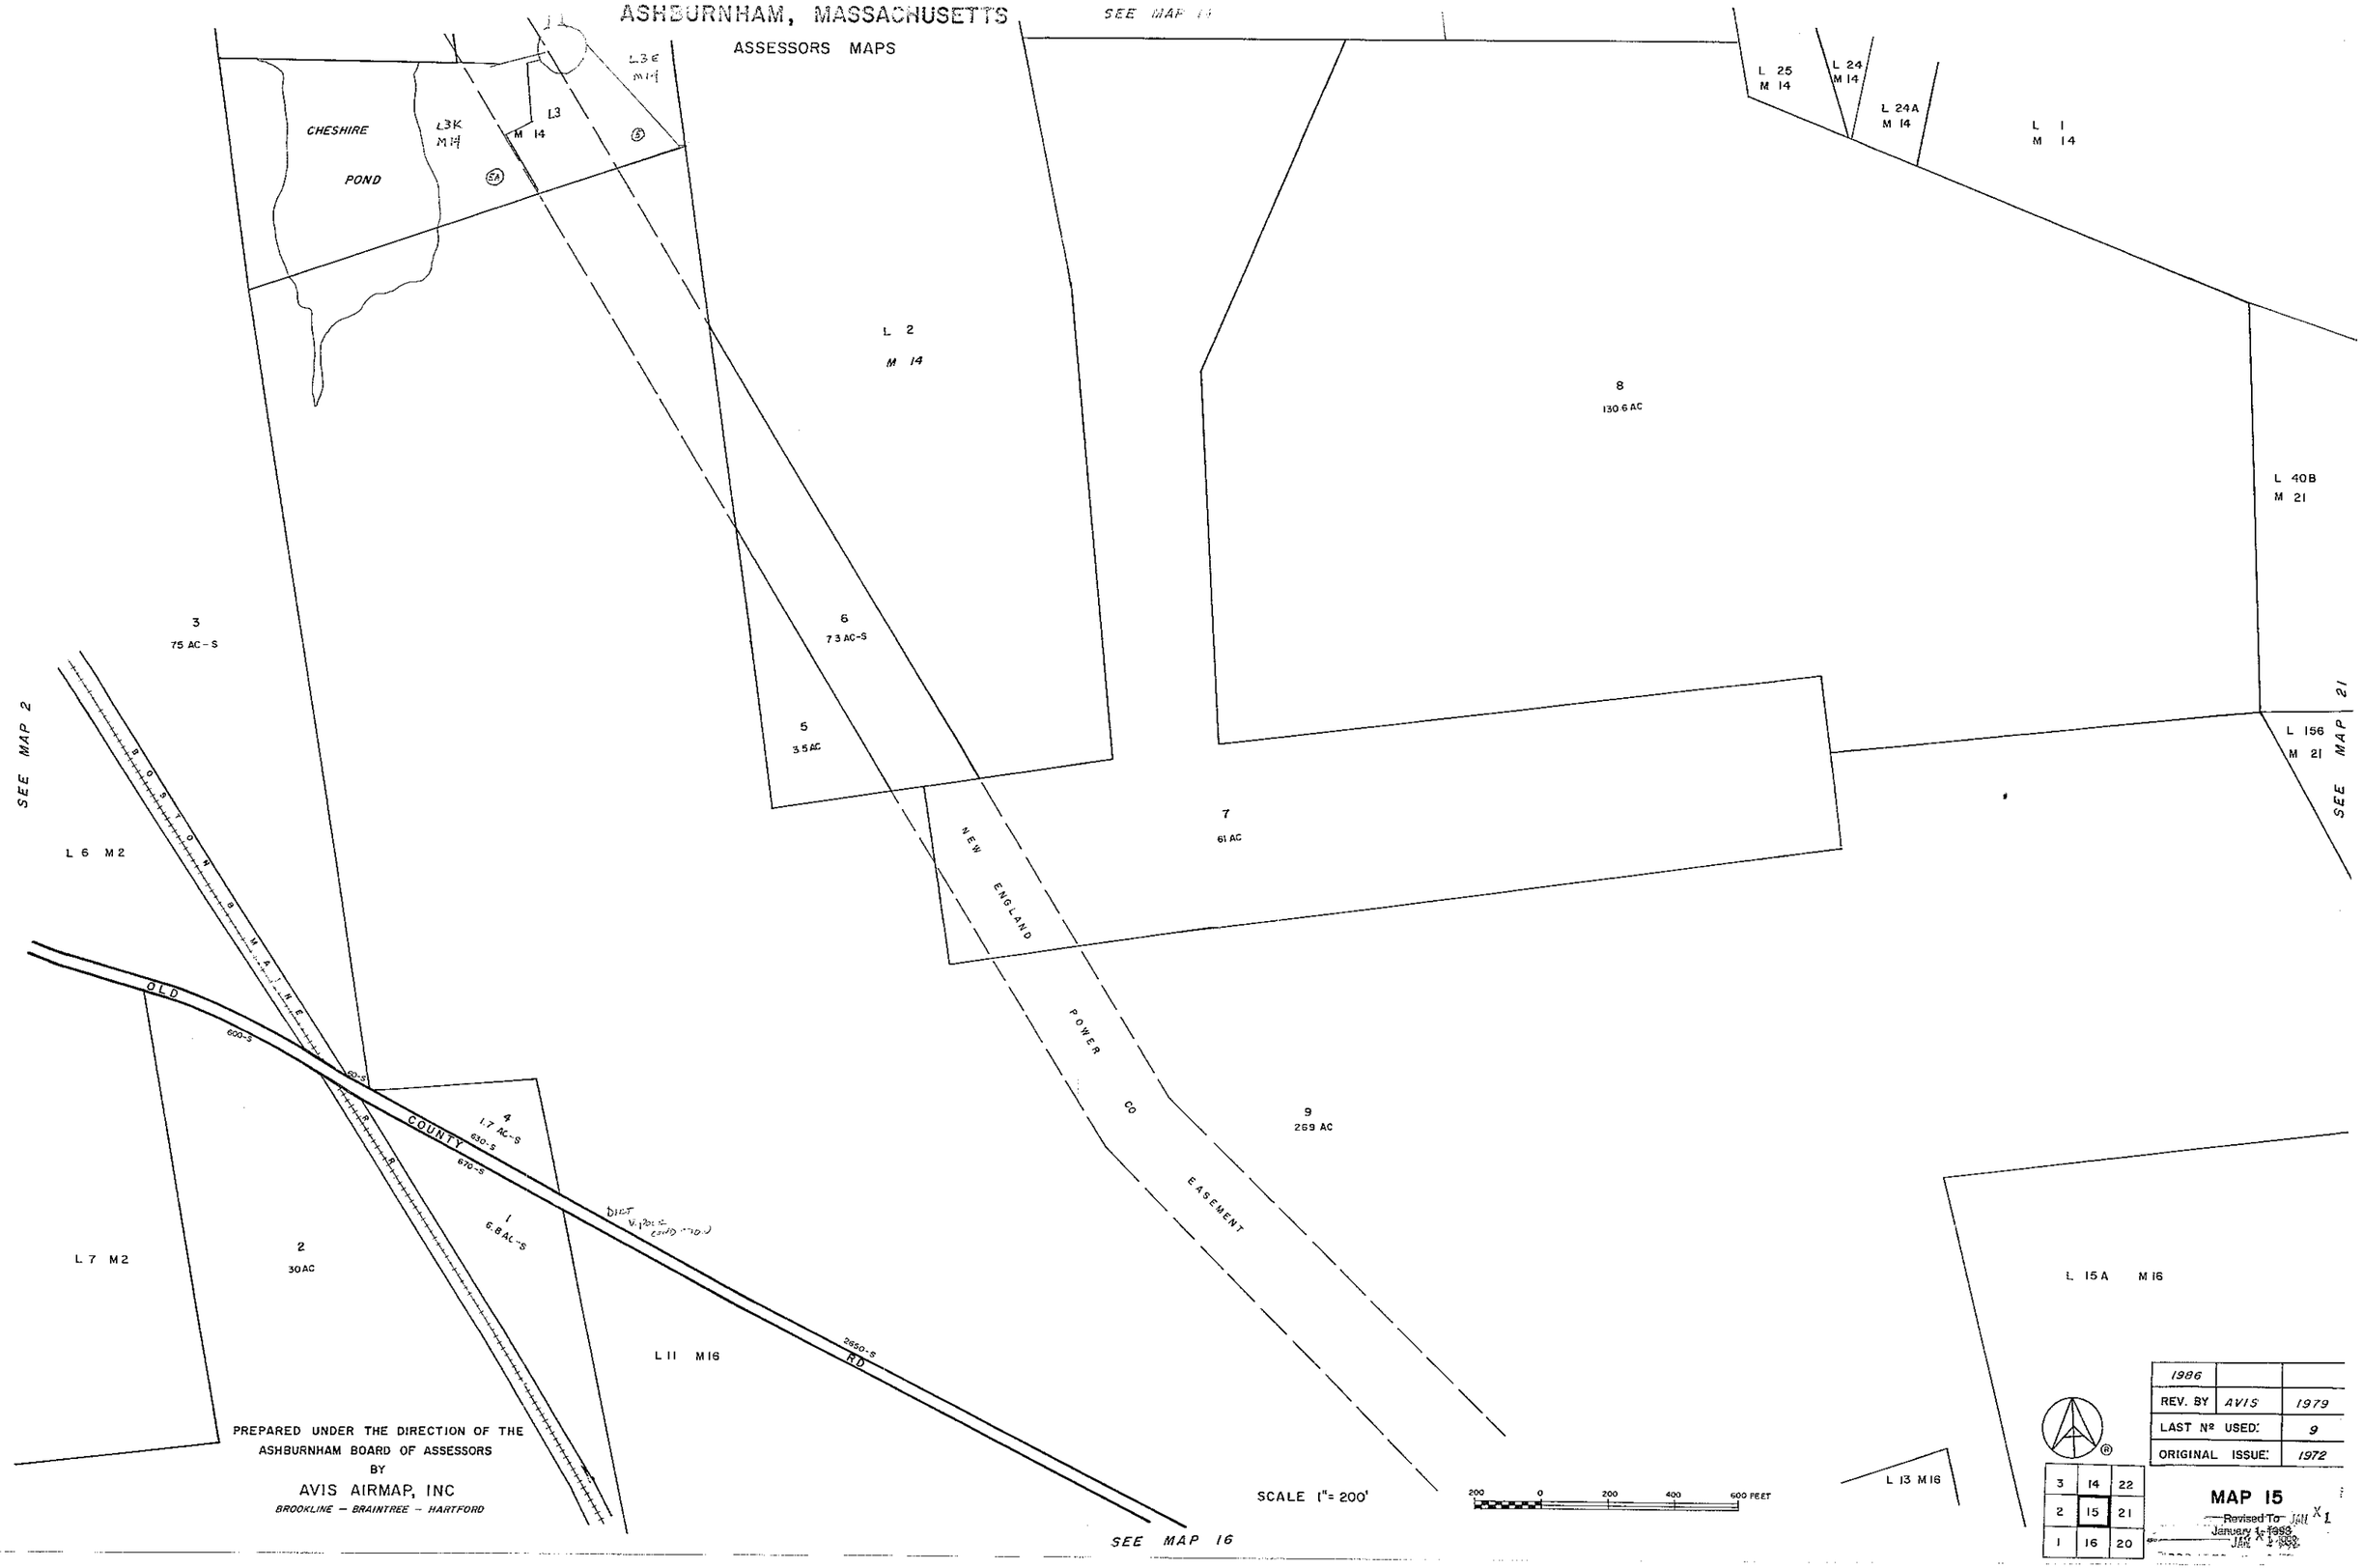

PREPARED UNDER THE DIRECTION OF THE
ASHBURNHAM BOARD OF ASSESSORS
BY
AVIS AIRMAP, INC
BROOKLINE – BRAINTREE – HARTFORD

1986		
REV. BY	AVIS	1979
LAST Nº USED:		9
ORIGINAL ISSUE:		1972

3	14	22
2	15	21
1	16	20

MAP 15

Revised To January 1, 1993

ASHBURNHAM, MASSACHUSETTS

ASSESSORS MAPS

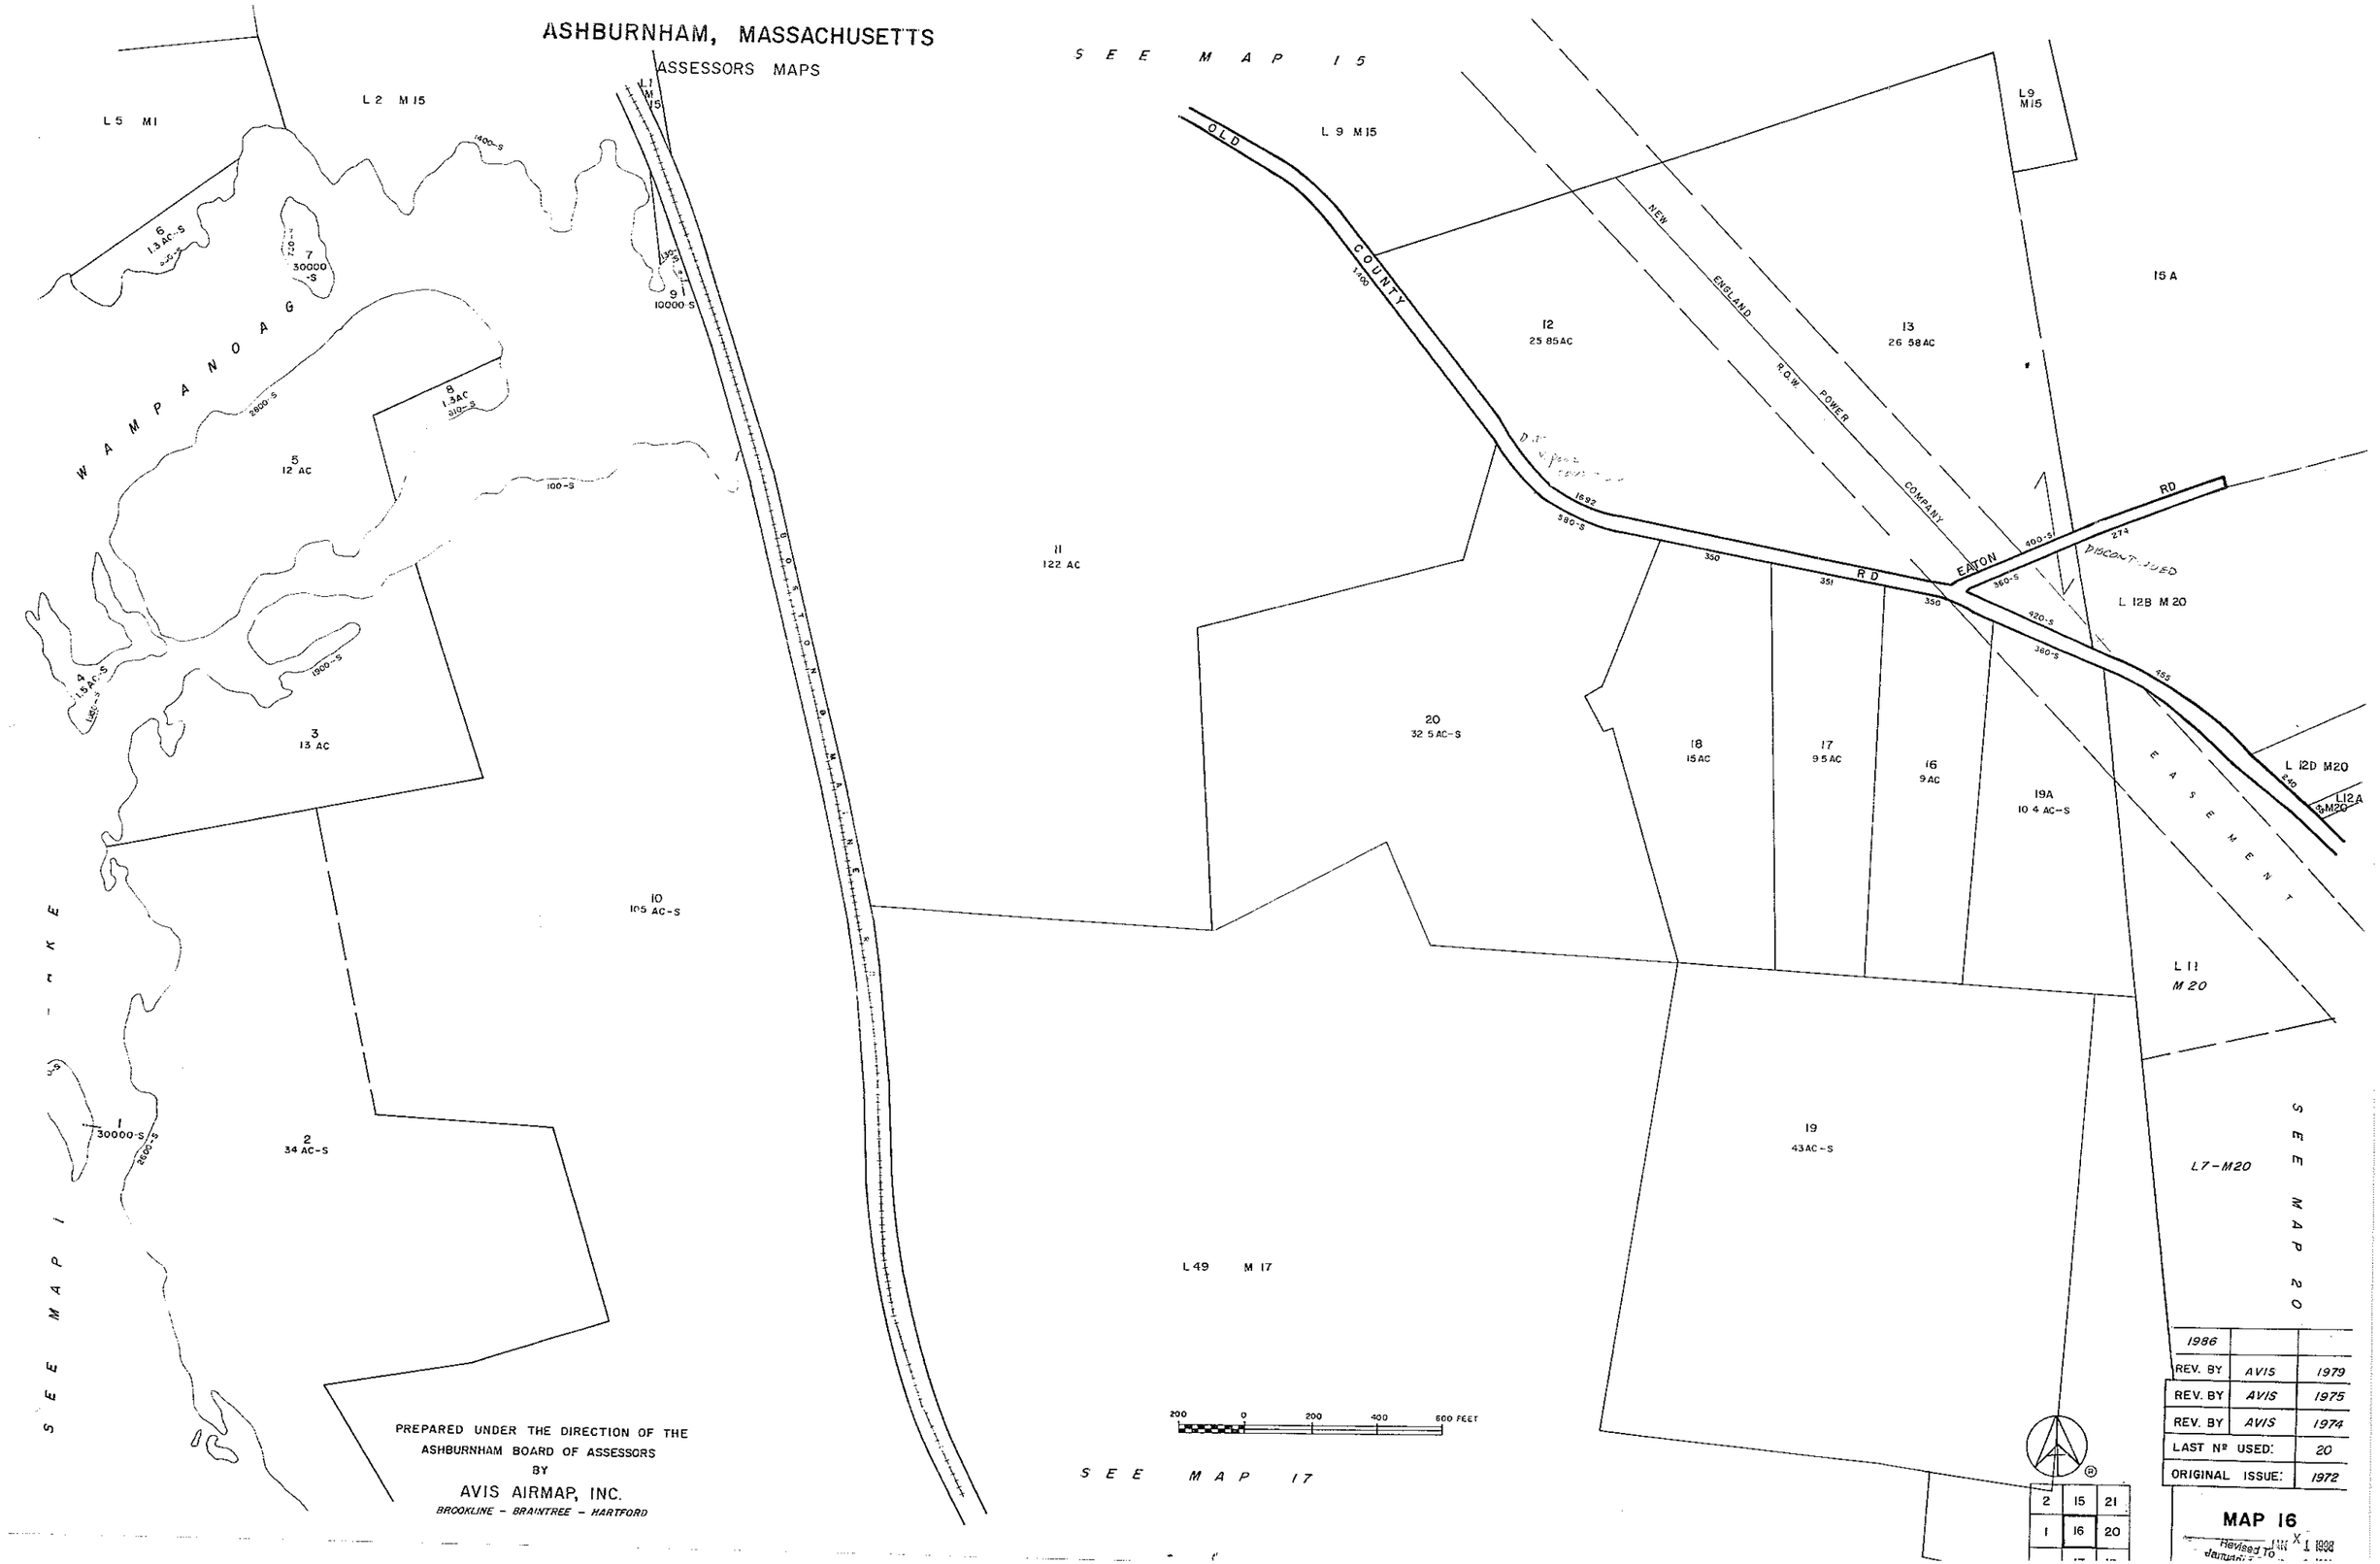

PREPARED UNDER THE DIRECTION OF THE
ASHBURNHAM BOARD OF ASSESSORS
BY
AVIS AIRMAP, INC.
BROOKLINE - BRAINTREE - HARTFORD

1986		
REV. BY	AVIS	1979
REV. BY	AVIS	1975
REV. BY	AVIS	1974
LAST Nº USED:		20
ORIGINAL ISSUE:		1972

MAP 16

Revised To JAN X 1 1998

ASHBURNHAM, MASSACHUSETTS

ASSESSORS MAPS

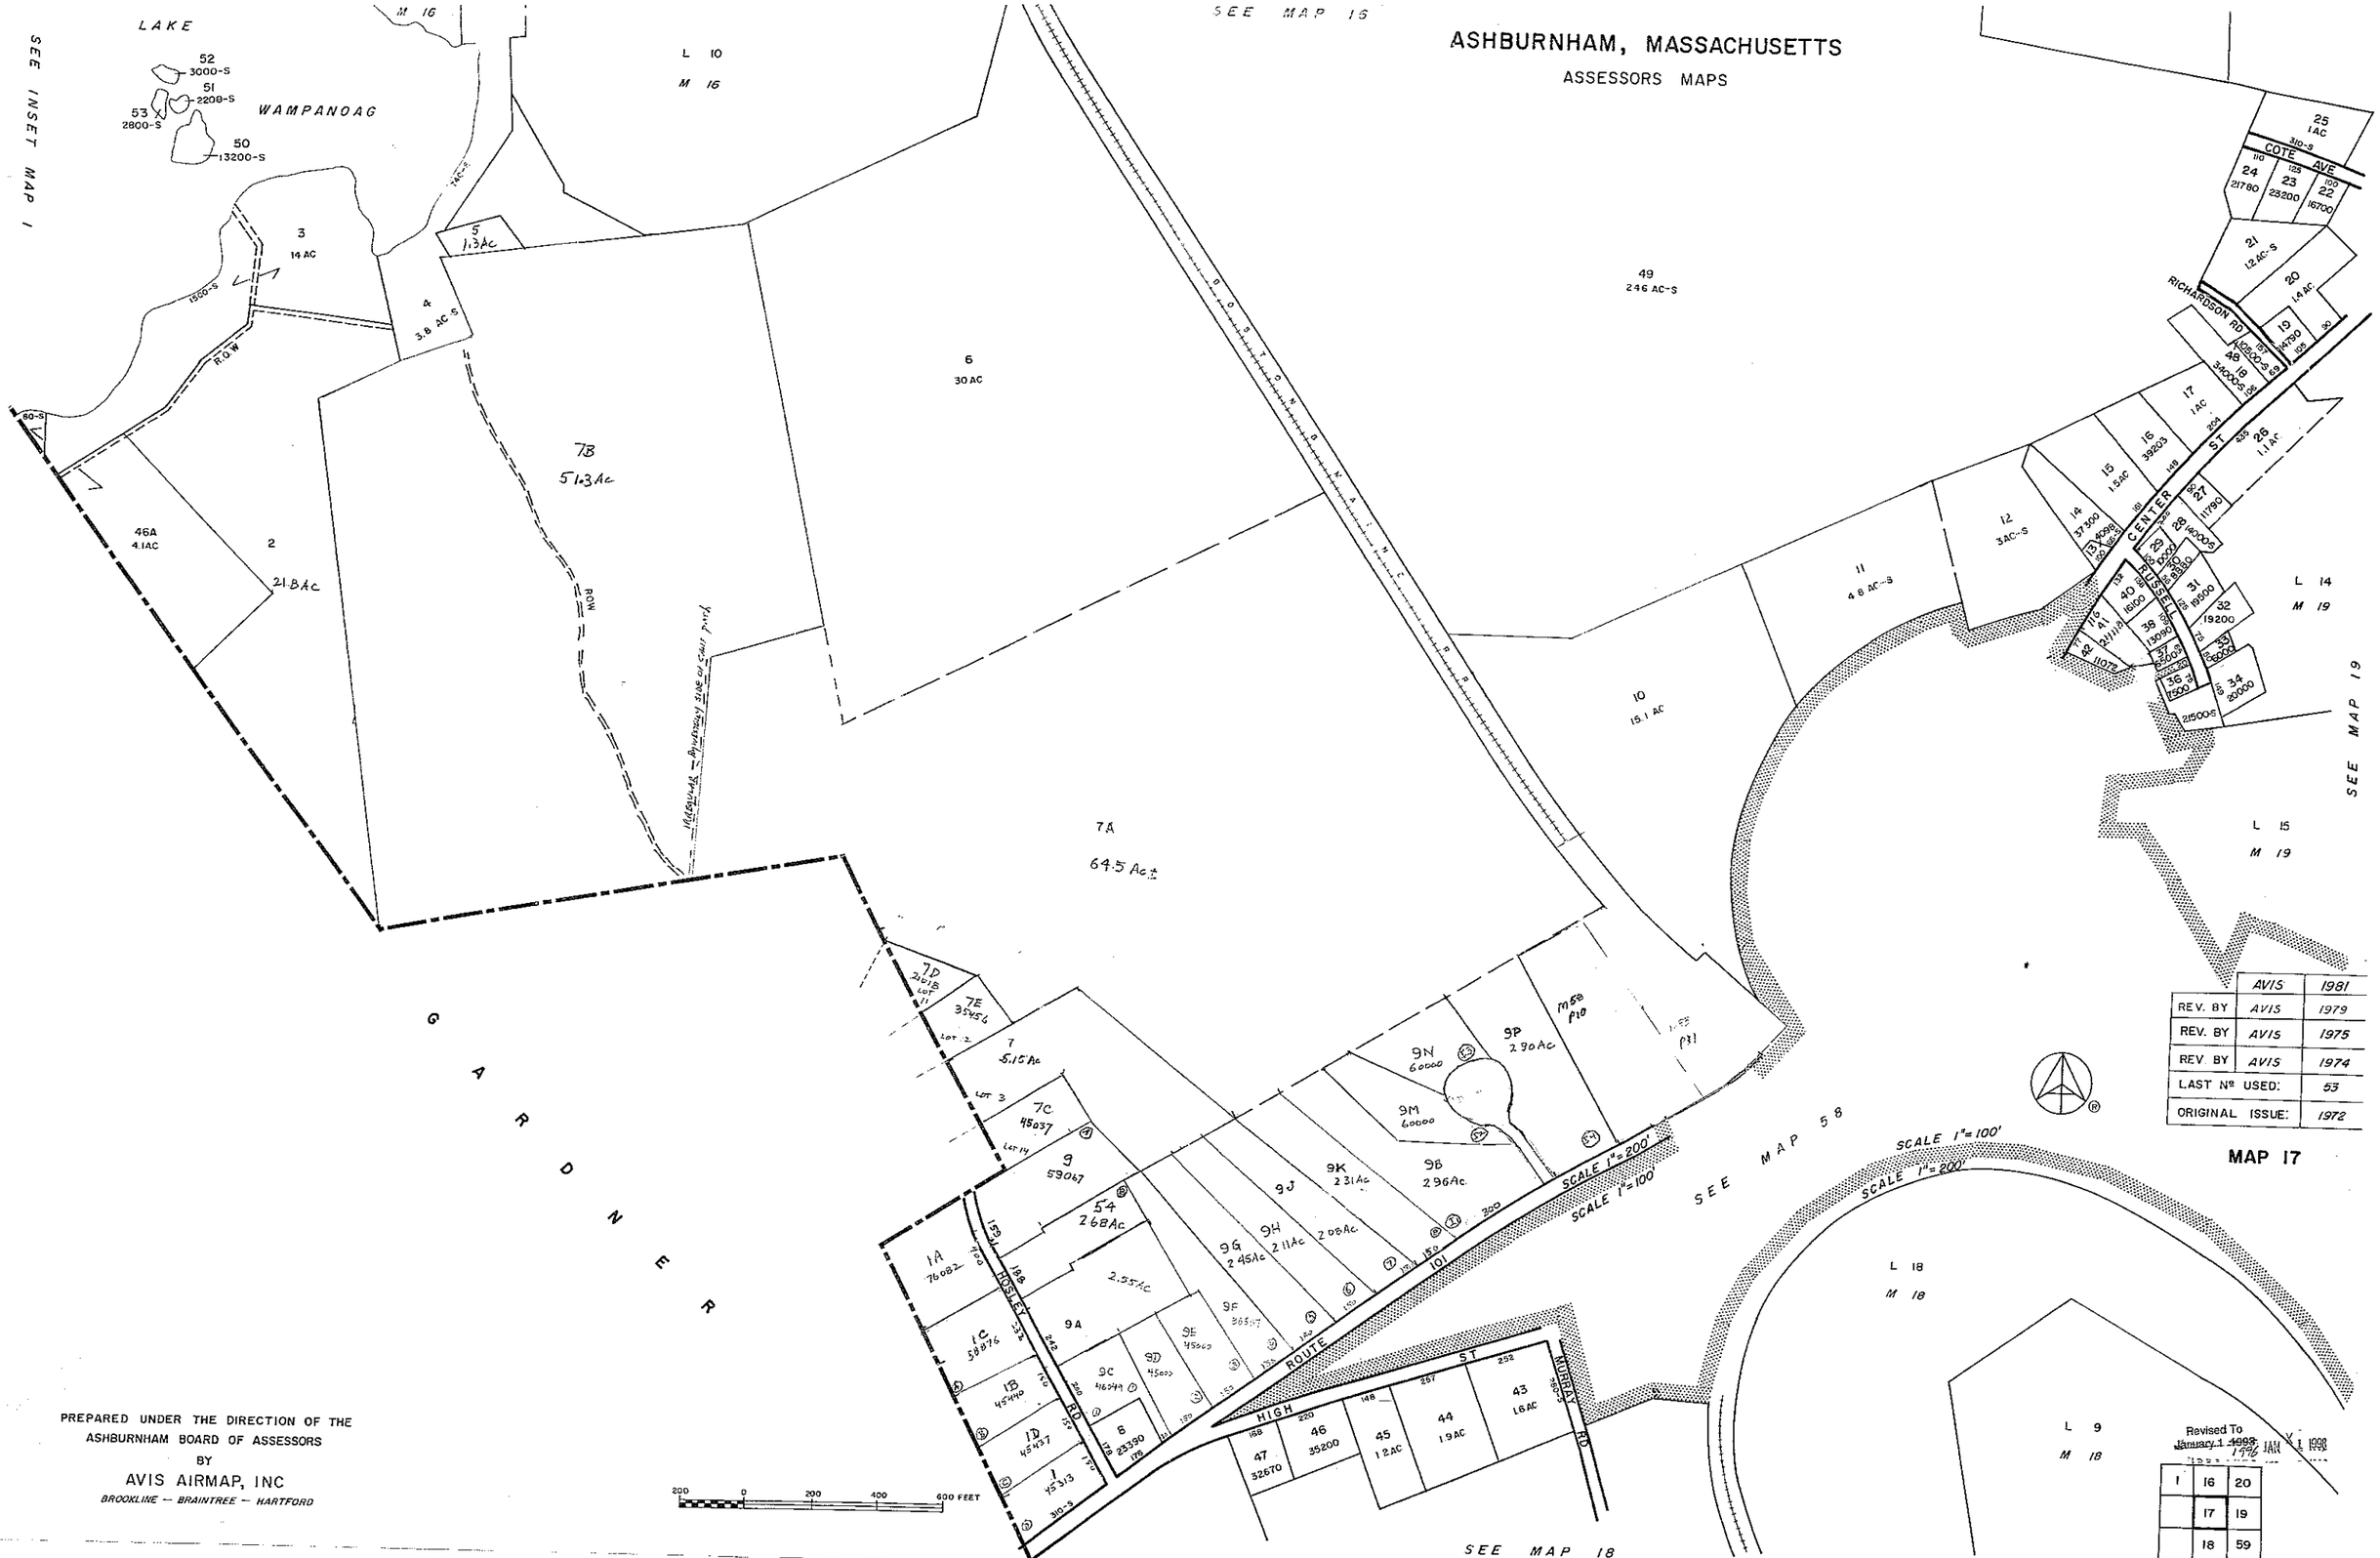

	AVIS	1981
REV. BY	AVIS	1979
REV. BY	AVIS	1975
REV. BY	AVIS	1974
LAST Nº USED:		53
ORIGINAL ISSUE:		1972

MAP 17

PREPARED UNDER THE DIRECTION OF THE
ASHBURNHAM BOARD OF ASSESSORS
BY
AVIS AIRMAP, INC
BROOKLINE — BRAINTREE — HARTFORD

Revised To
January 1 ~~1993~~ 1996

1	16	20
	17	19
	18	59

ASHBURNHAM, MASSACHUSETTS

ASSESSORS MAPS

PREPARED UNDER THE DIRECTION OF THE
ASHBURNHAM BOARD OF ASSESSORS
BY
AVIS AIRMAP, INC.
BROOKLINE – BRAINTREE – HARTFORD

200 0 200 400 600 FEET

REV. BY	AVIS	1979
REV. BY	AVIS	1975
LAST Nº USED:		21
ORIGINAL ISSUE:		1972

17	59
18	60

MAP 18

Revised To
January 1, 1999

ASSESSORS MAPS

SEE MAP 20

SEE MAP 17

SEE MAP 36

SEE MAP 59

SEE MAP 60

SCALE 1"=200'

SCALE 1"=100'

WILLIAMS RD

PLATTS HILL HIGH

NEW ENGLAND POWER EASEMENT

WHITMAN RIVER

WESTMINSTER ST

WESTMINSTER HIGHWAY

COTE AVE

CENTER ST

MELE AVE

L 63 M 20

L 49 M 20

L 41 M 20

L 44 M 20

L 1 M 36

7 43.88 Ac

14 20.3 AC

15 31.1 AC

16 3.06 Ac

17 13 AC-S

17A 1.2 AC

18 7.6 AC

19 10000

20 1.75 AC

21 1.5 AC

22 5.5 AC-S

23 2.88 Ac

23A 585.06

23B 10.125 Ac

25 1.3 AC-S

26 22000

27 19800

28 29450

29 14120

30 7680

31 3.3 AC

31A 3.2 Ac

31B 1.65 Ac

31C 2.34 Ac

31D 1.93 Ac

32 39000

33 1.3 AC-S

34 1 AC

35 2.8 AC

36 1.1 AC

37 1.77 Ac

37A 4.1 Ac

37B 44000

37C 5000

38 0.85 AC

38A 32670

39 52771

39A 56151

40 1.5 AC

41 23.3 AC

42 31.1 Ac ±

43 3.1 AC-S 3.9 AC-D

44 2 AC

45 4459 5555

47 3.6 AC

47A 3.2 AC

47B 3.02 AC

47C 2.78 AC

47D 2.55 AC

47E 3.9 AC

48 49130

48A 47836

48B 1.35 Ac

48C 7.06 Ac

48D 2.79 Ac

48E 2.79 Ac

48F 3.69 Ac

49 5.54 Ac

49A 2.88 AC

49B 4.23 AC

49C 3.81 AC

49D 1.66 AC

49E 11.69 AC

49F 3.84 Ac

50 55183

50B 2.0 Ac

51 1.4 AC-S

52 35 AC ±

52A 5.56 Ac

52B 5.18 Ac

53 32.9 AC

53A 1.9 AC

53B 1.3 AC

55 55913

56 40690

57 28450

58 29490

59 30000

62 45084

PREPARED UNDER THE DIRECTION OF THE
ASHBURNHAM BOARD OF ASSESSORS
BY
AVIS AIRMAP, INC
BROOKLINE — BRAINTREE — HARTFORD

SCALE 1"= 200'

200 0 200 400 600 FEET

REV. BY	AVIS	1979
REV. BY	AVIS	1975
REV. BY	AVIS	1974
LAST Nº USED:		63
ORIGINAL ISSUE:		1972

NUMBER NOT USED-32,54

16	20	35
17	19	36
18		

MAP 19

Revised To ~~January 1, 1969~~ X I 1979 1976

ASHBURNHAM, MASSACHUSETTS

ASSESSORS MAPS

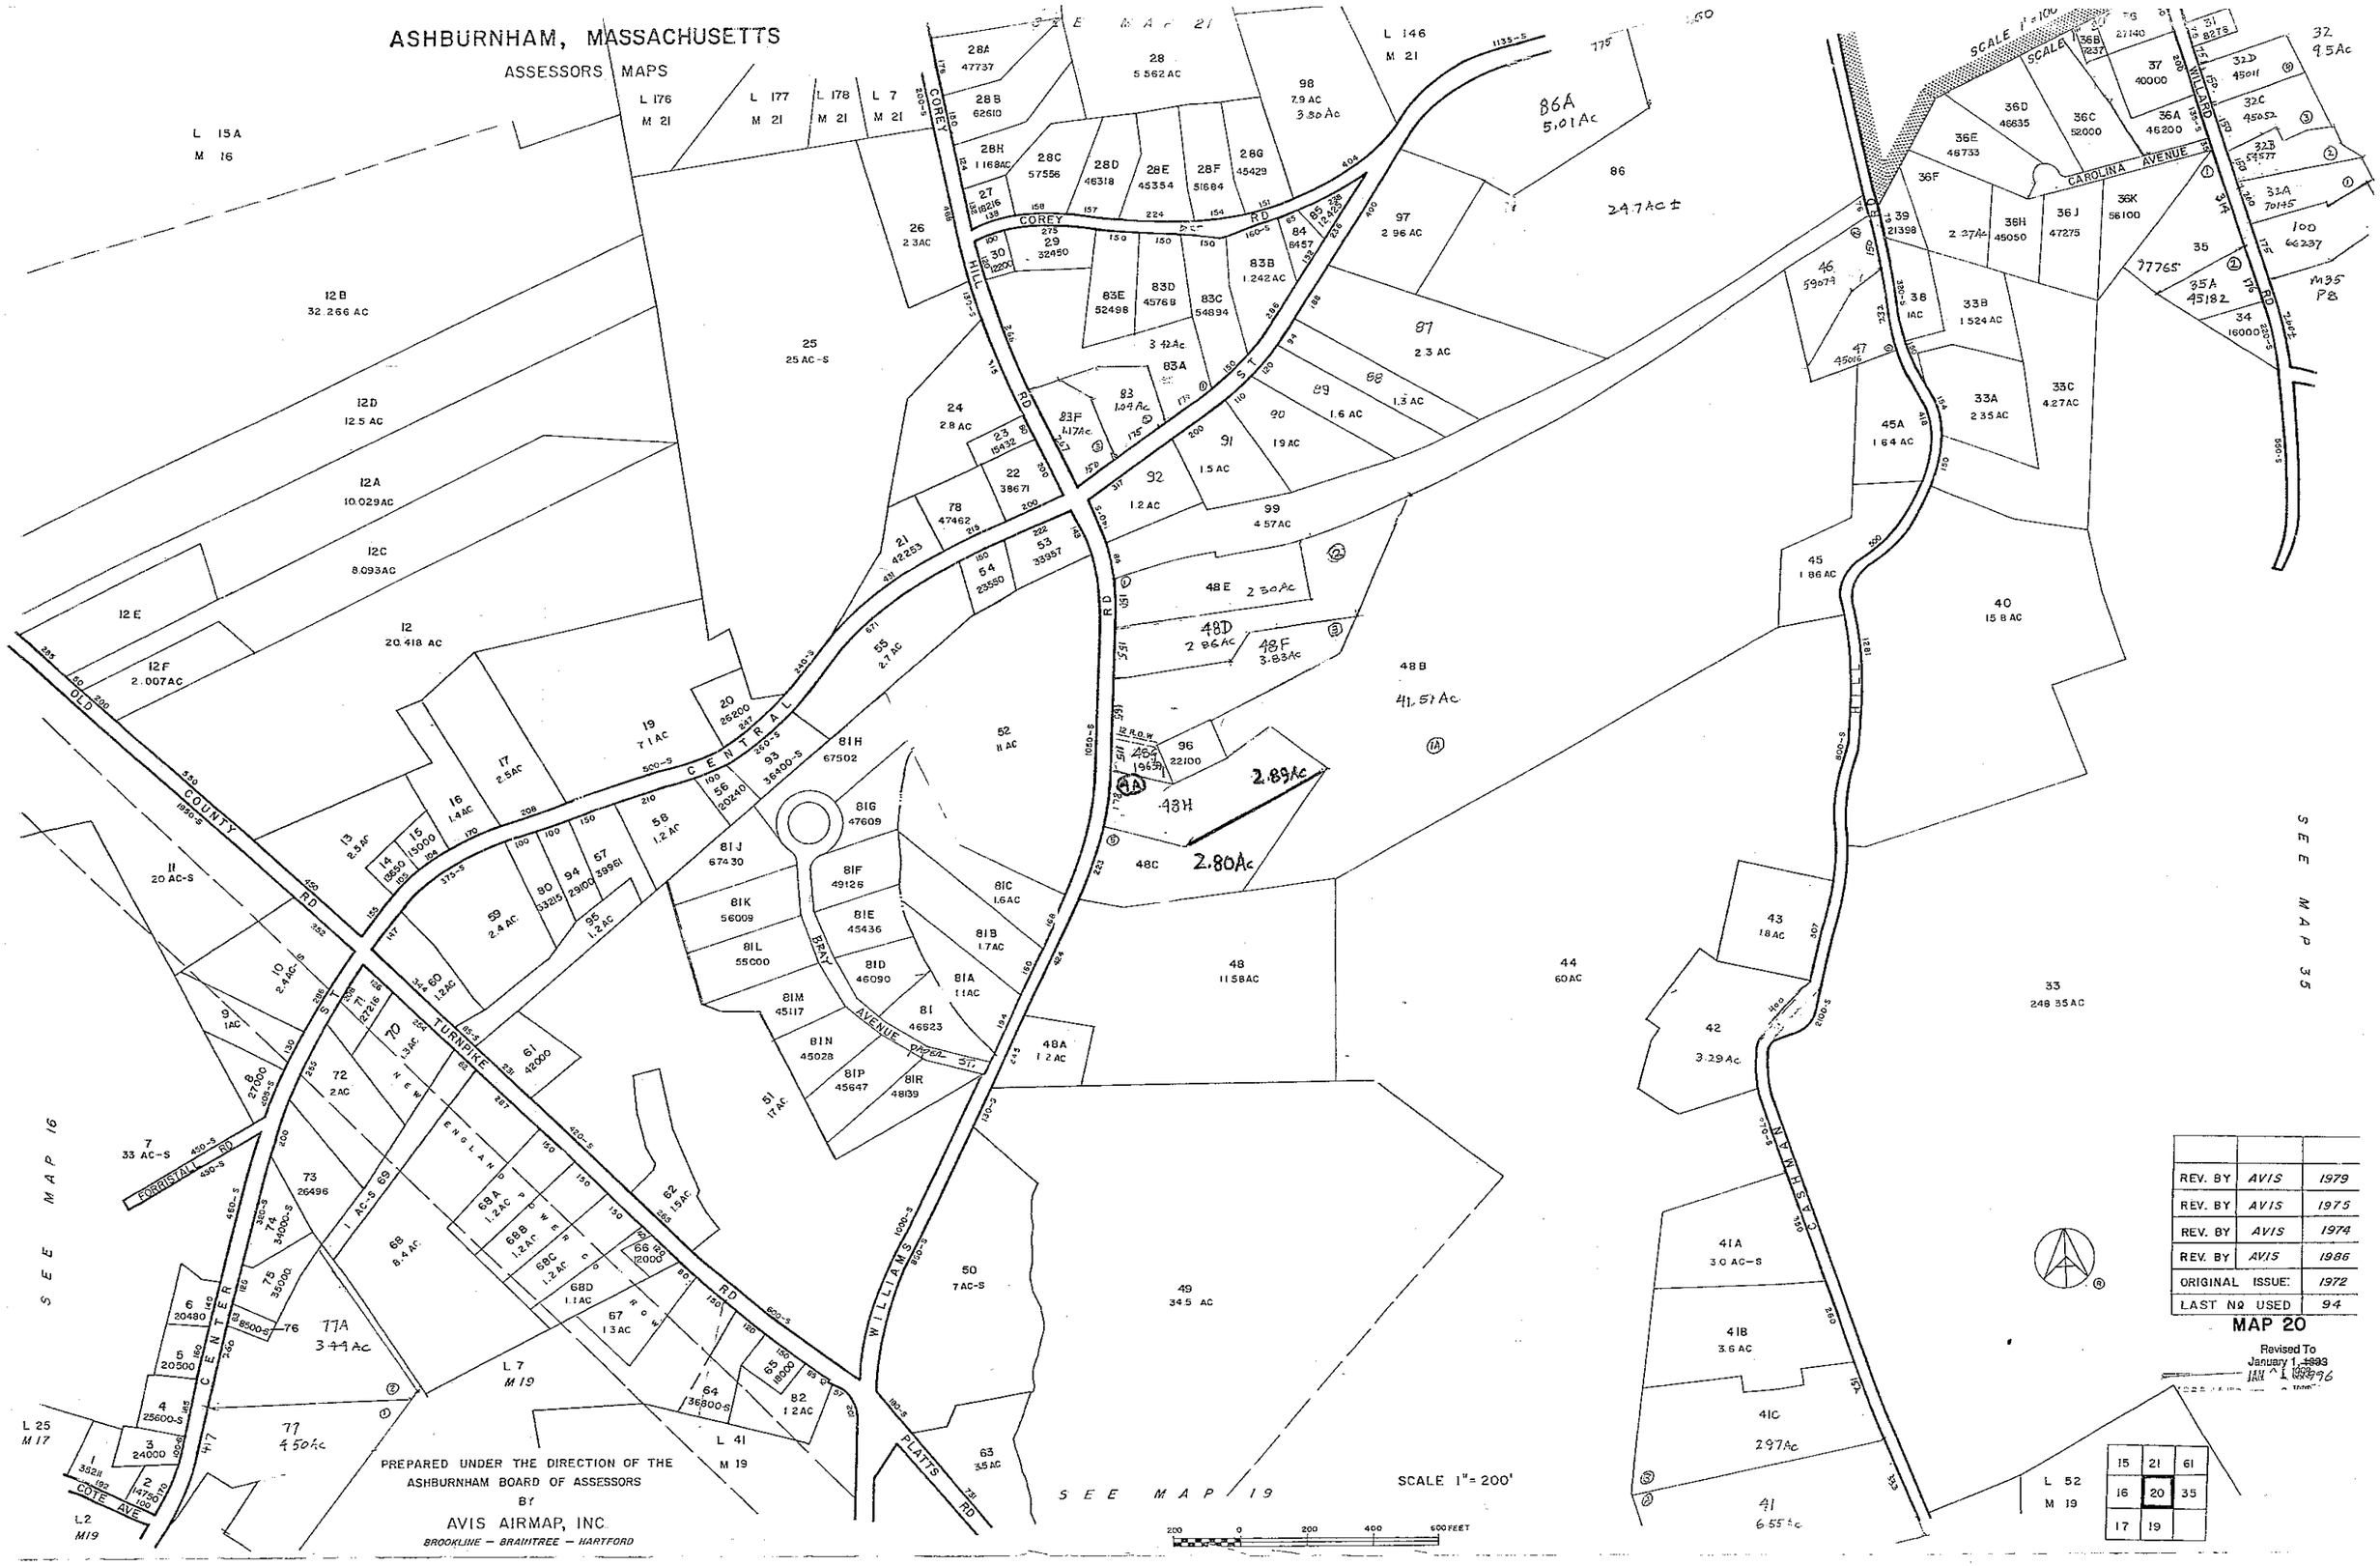

REPARED UNDER THE DIRECTION OF THE
ASHBURNHAM BOARD OF ASSESSORS
BY
AVIS AIRMAP, INC
BROOKLINE – BRAINTREE – HARTFORD

REV. BY	AVIS	1979
REV. BY	AVIS	1975
REV. BY	AVIS	1974
REV. BY	AVIS	1986
ORIGINAL	ISSUE:	1972

14	22	62
15	21	61
16	20	35

MAP 21

Revised To: X 1 1968
January 1, 1969

ASHBURNHAM, MASSACHUSETTS

ASSESSORS MAPS

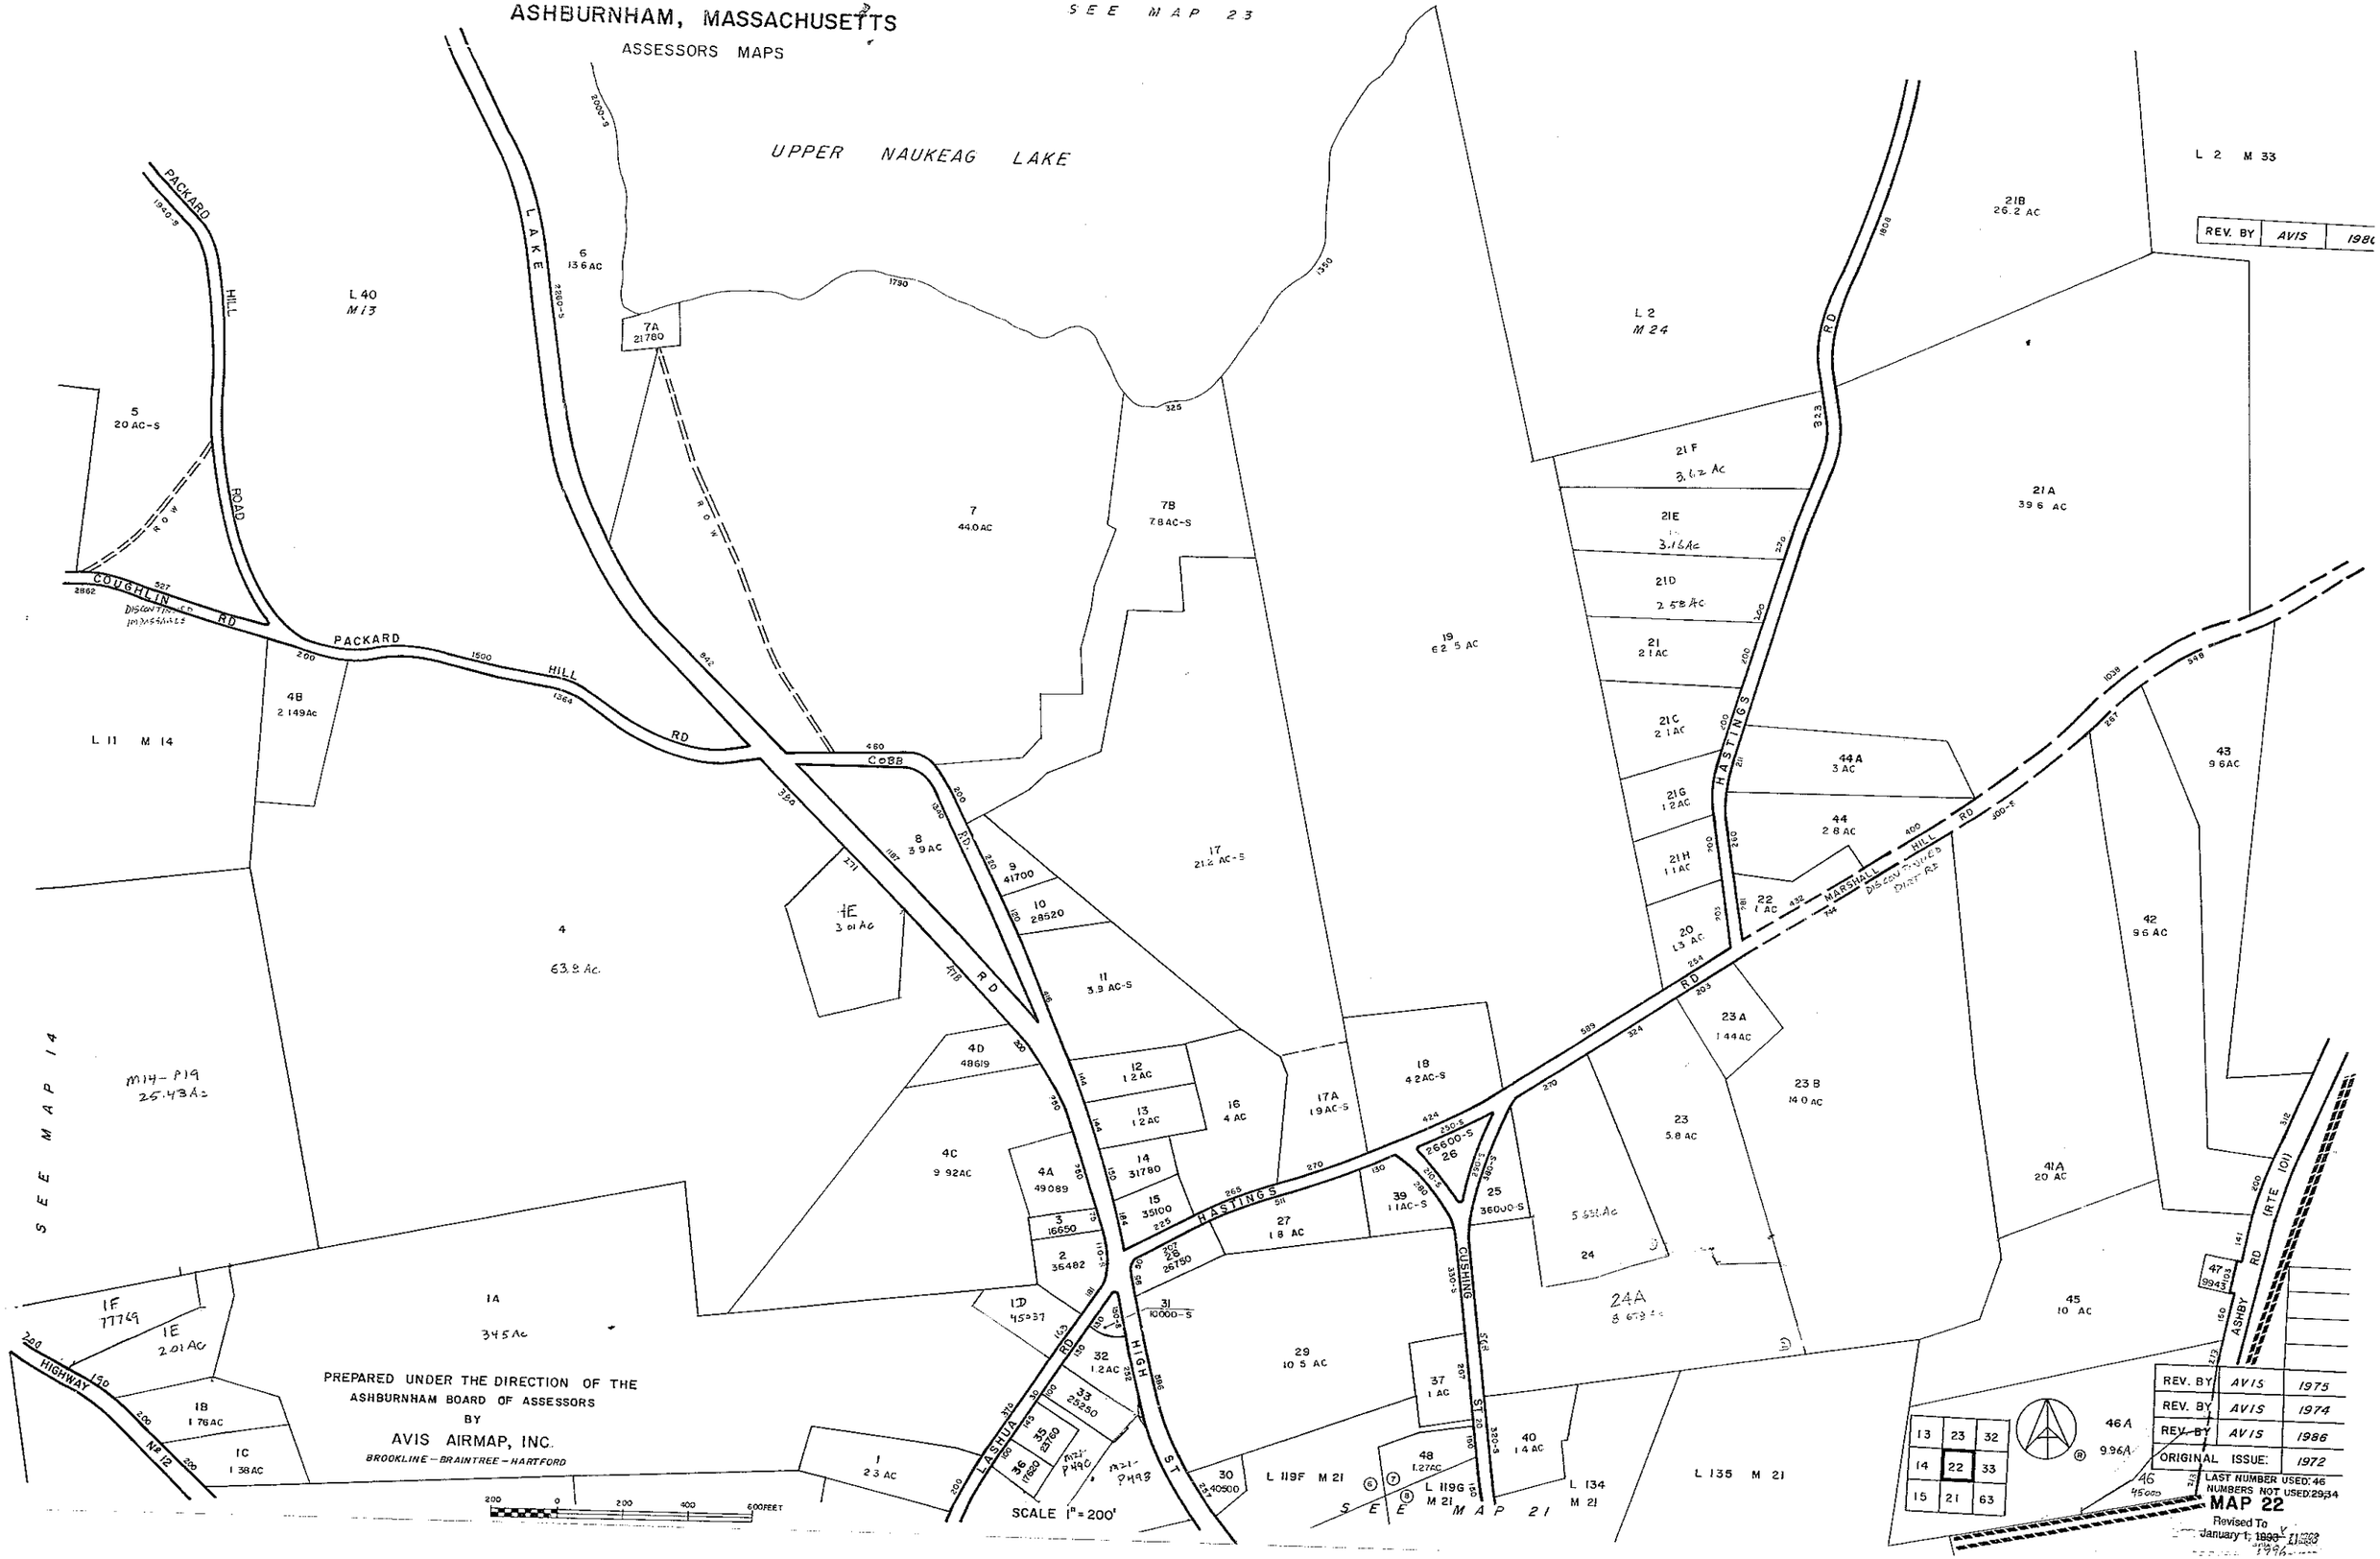

ASHBURNHAM, MASSACHUSETTS

ASSESSORS MAPS

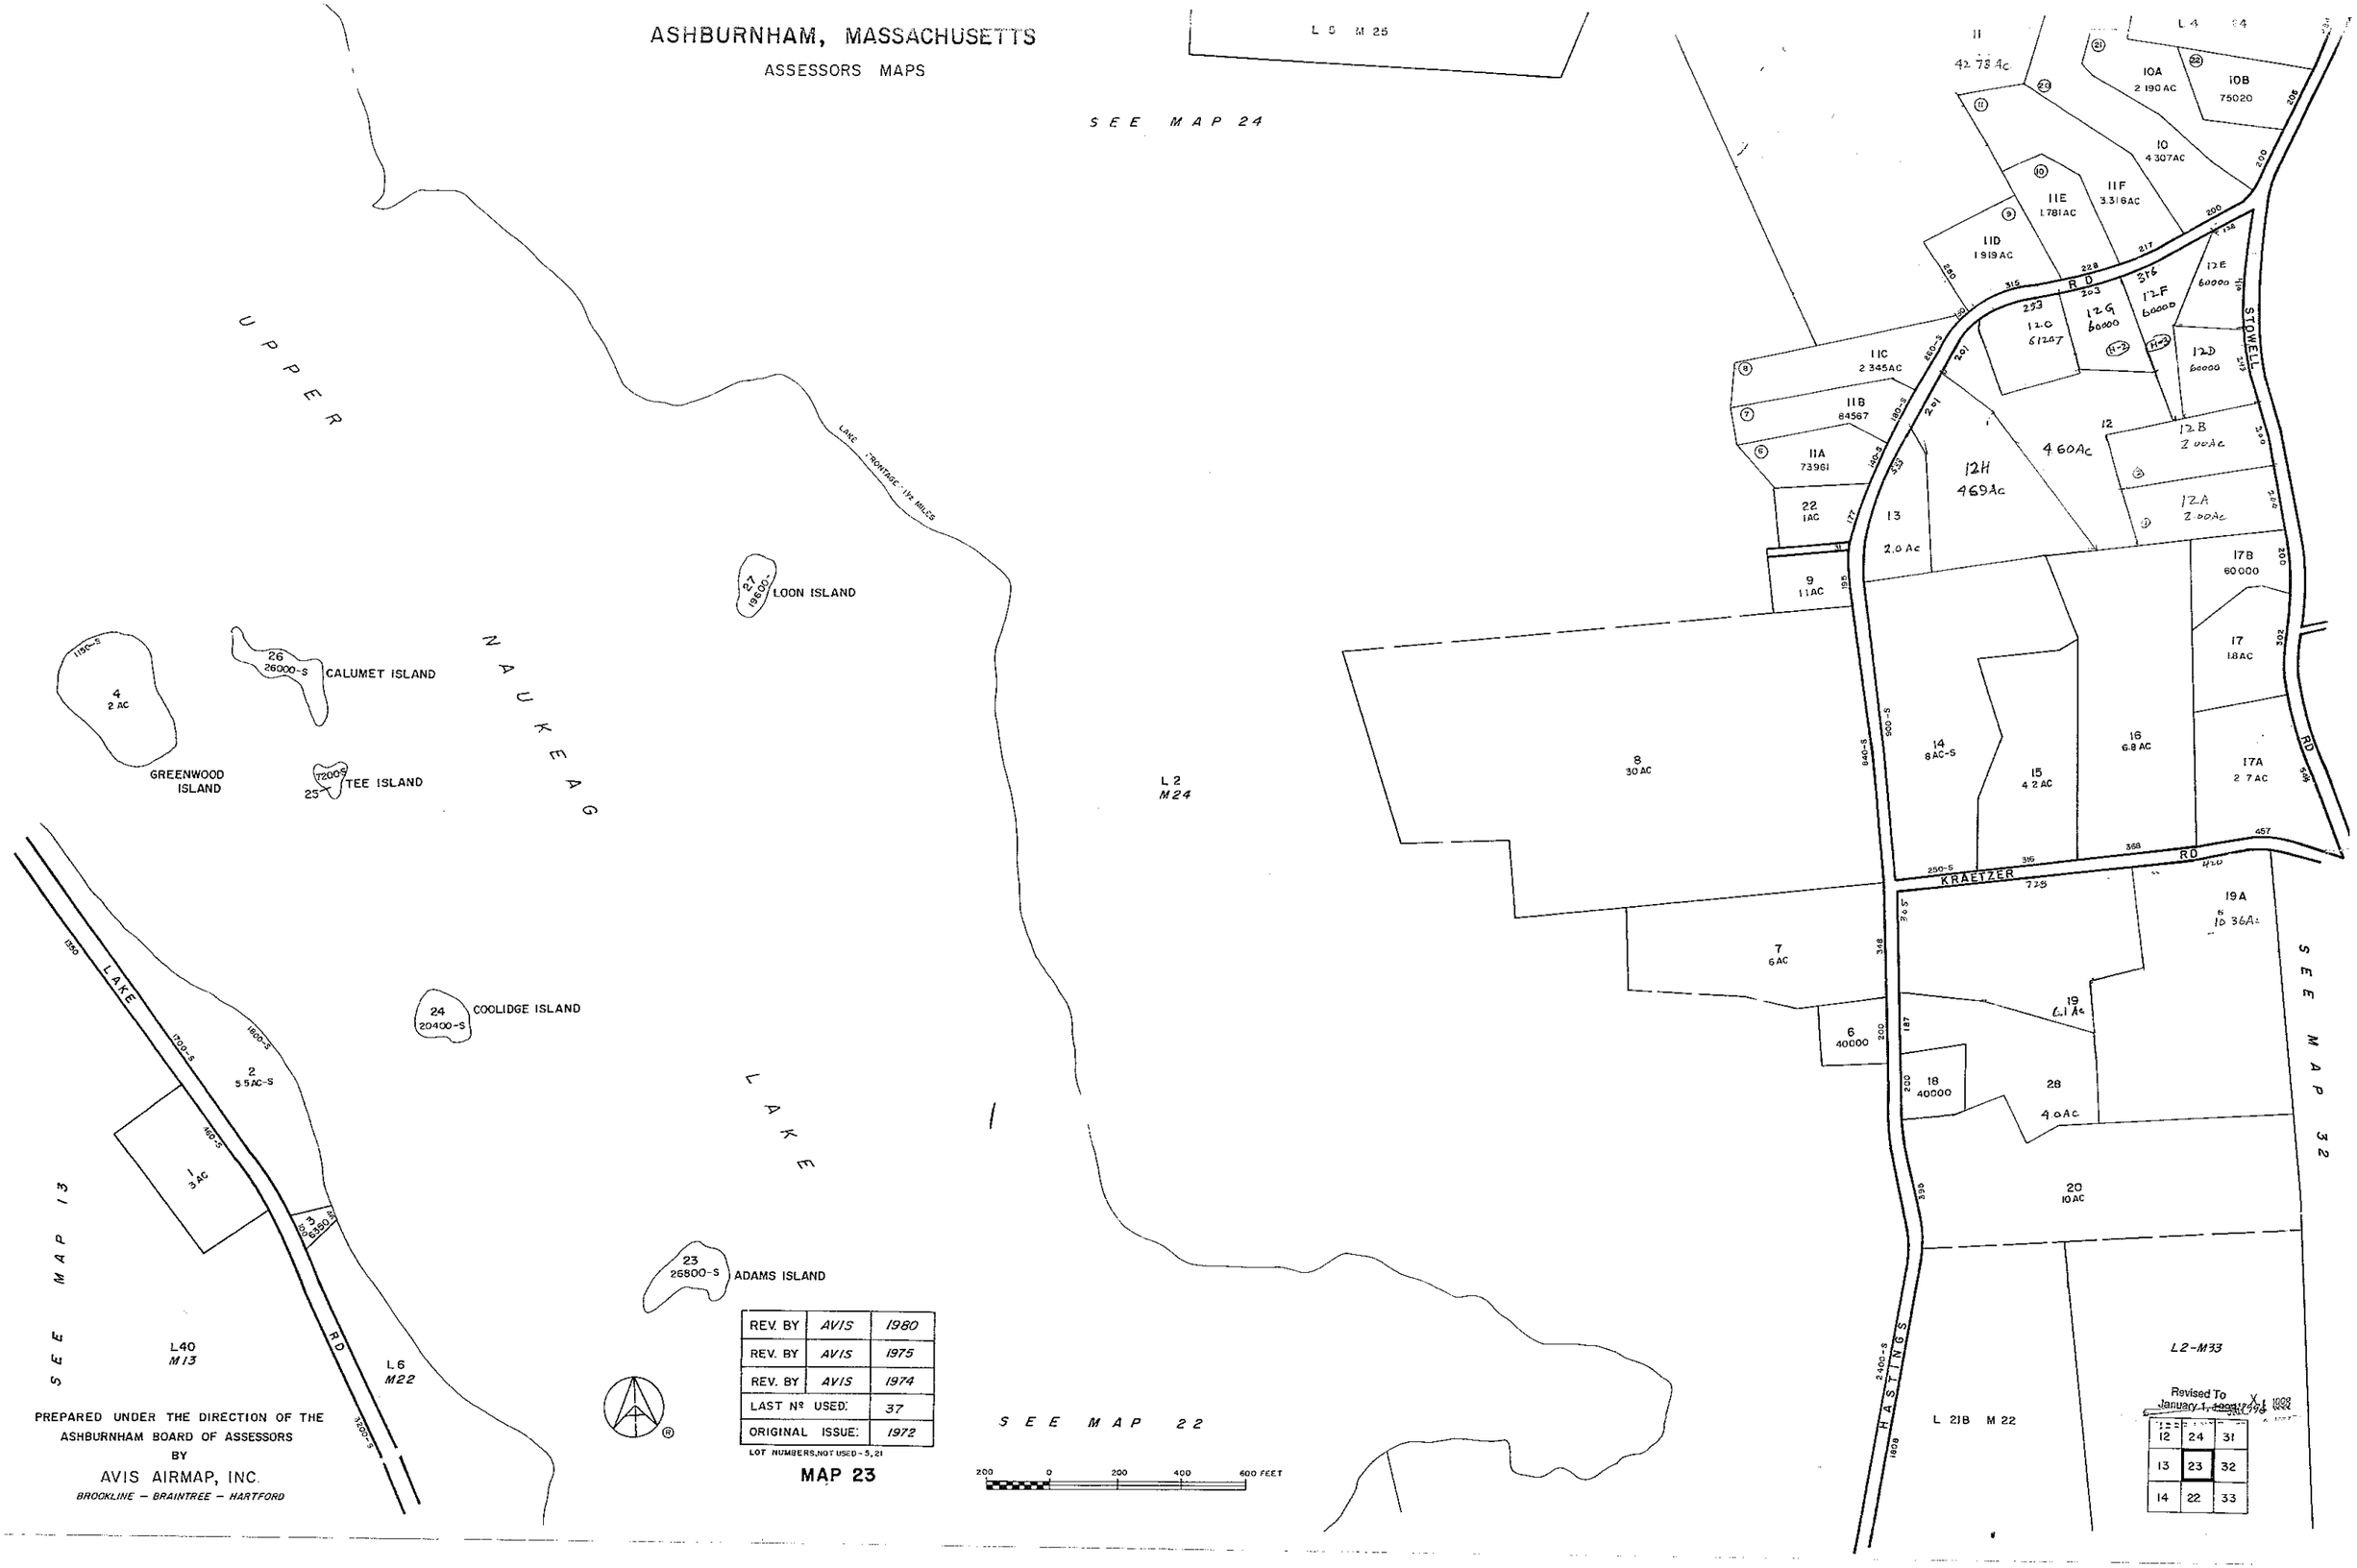

REV. BY	AVIS	1980
REV. BY	AVIS	1975
REV. BY	AVIS	1974
LAST Nº USED:		37
ORIGINAL ISSUE:		1972

LOT NUMBERS NOT USED - 5, 21

MAP 23

PREPARED UNDER THE DIRECTION OF THE ASHBURNHAM BOARD OF ASSESSORS BY

AVIS AIRMAP, INC.

BROOKLINE – BRAINTREE – HARTFORD

ASHBURNHAM, MASSACHUSETTS

ASSESSORS MAPS

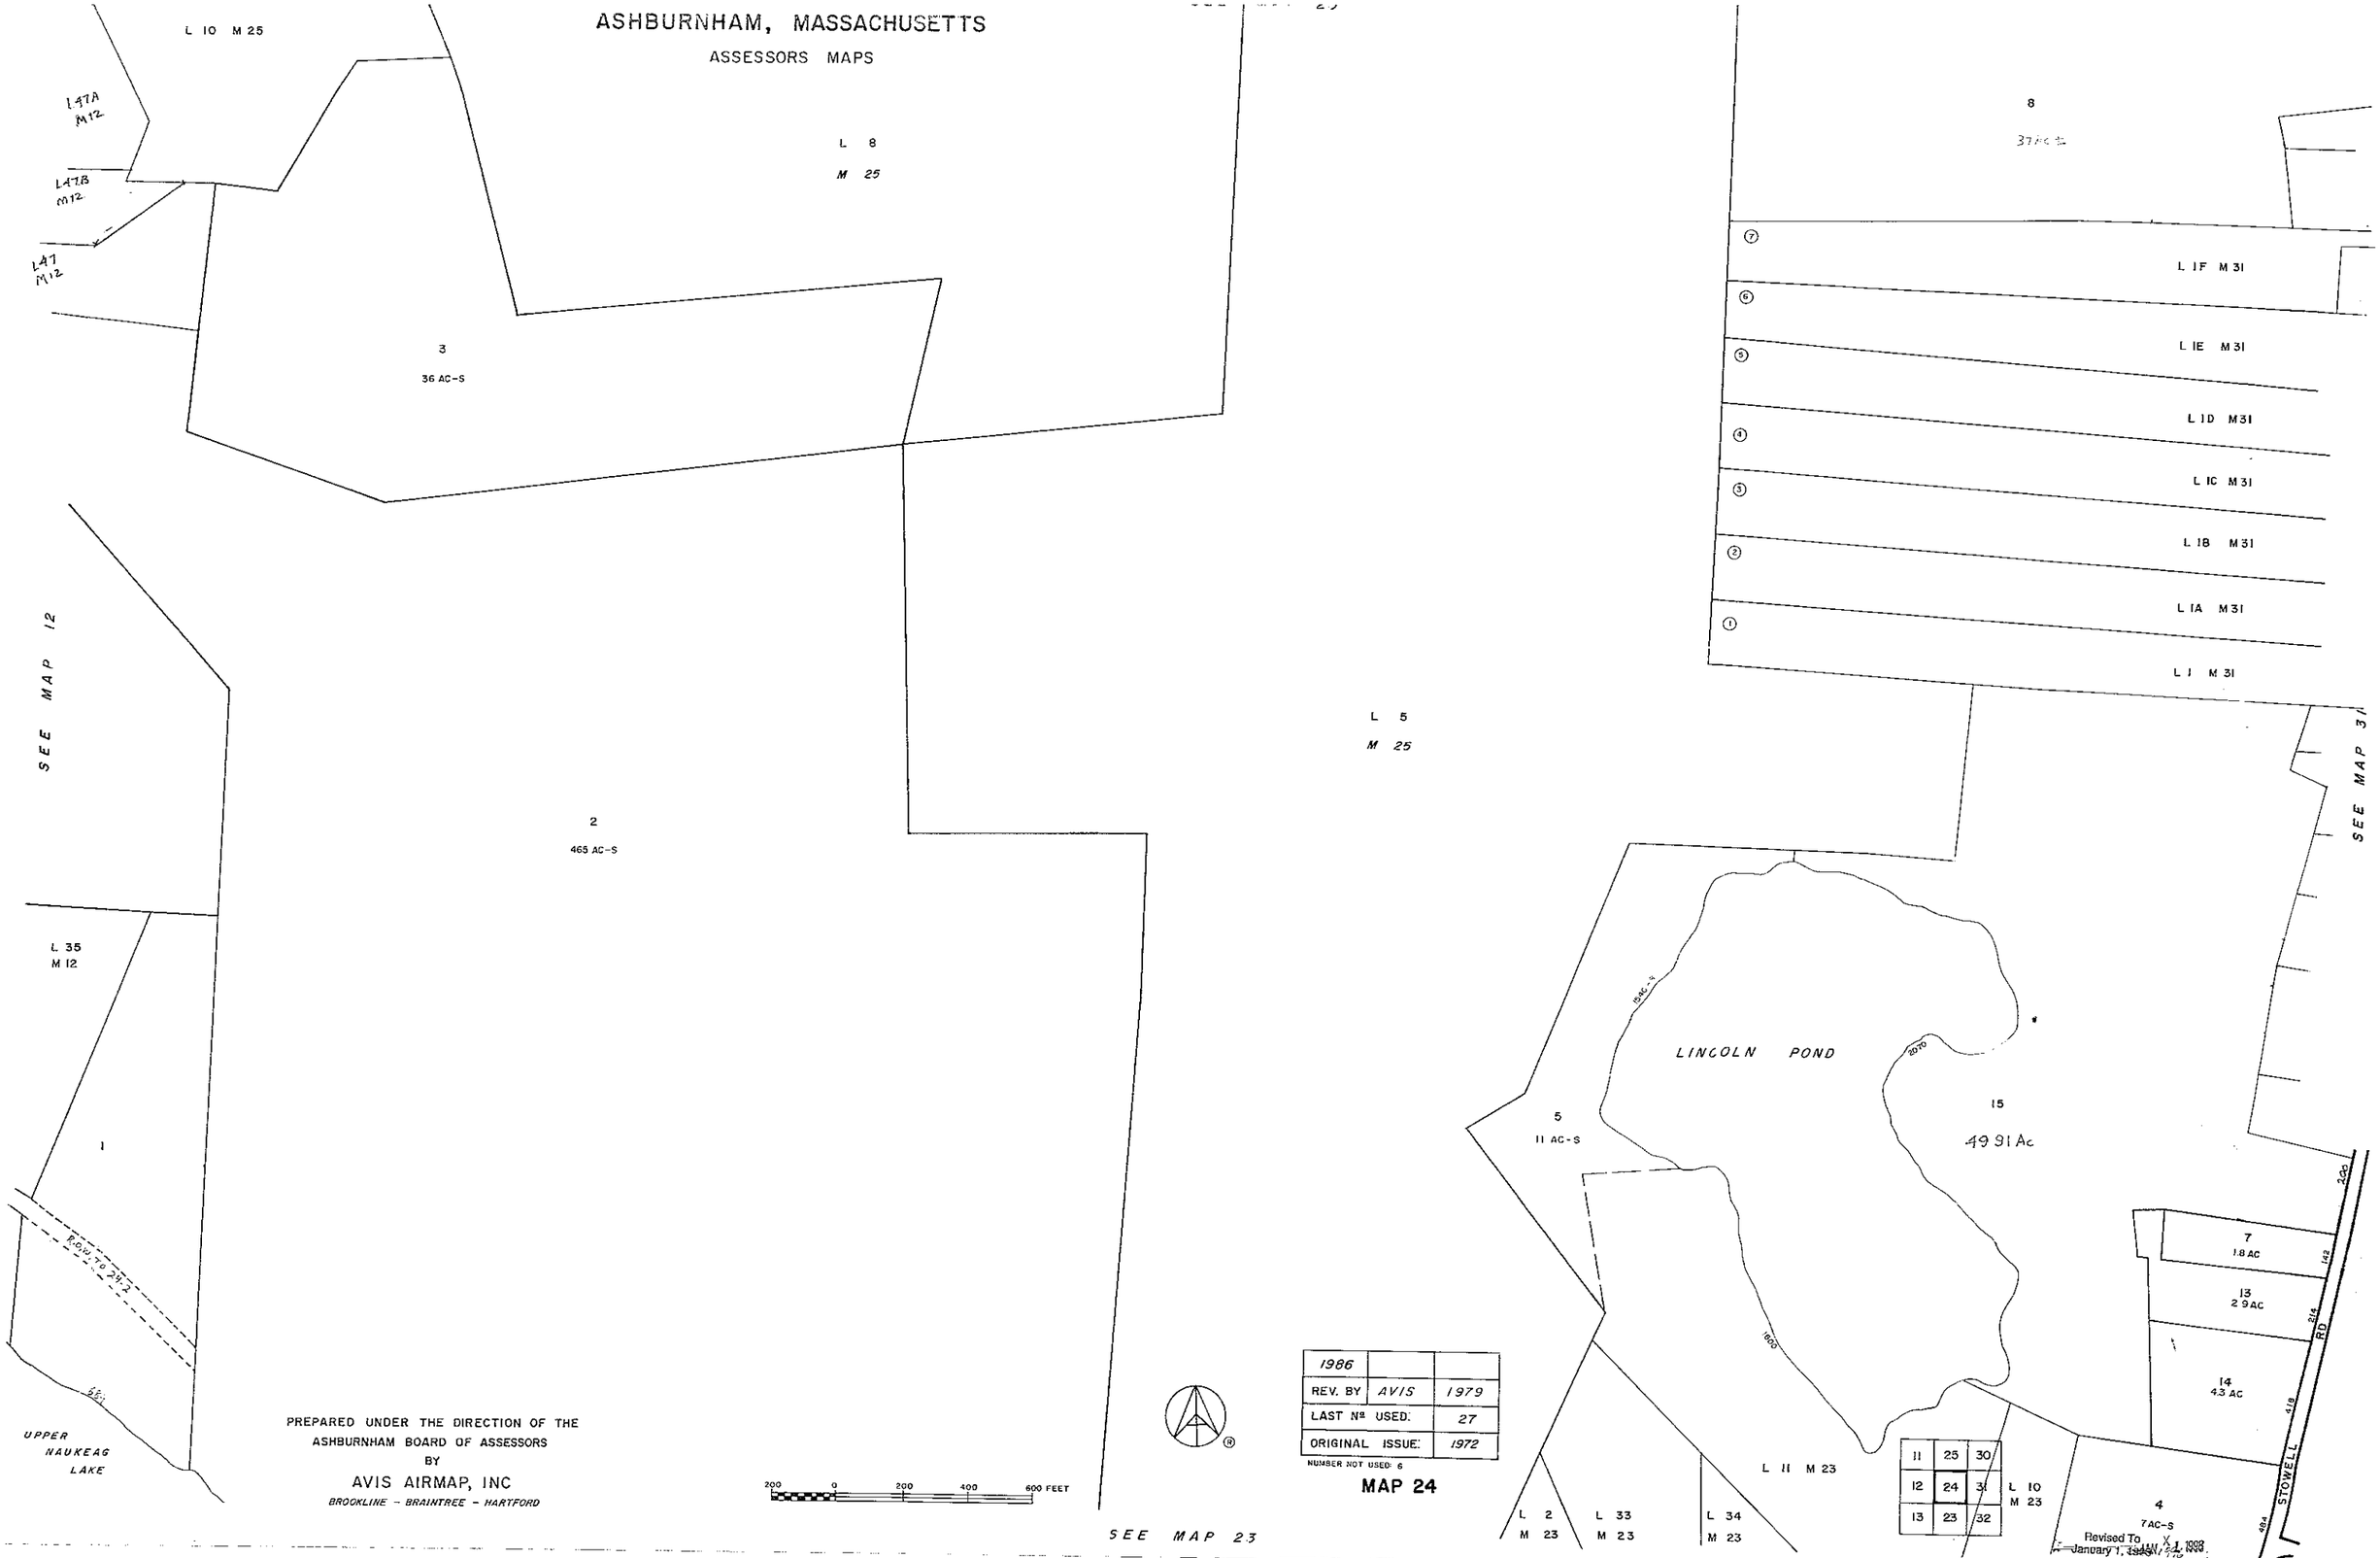

PREPARED UNDER THE DIRECTION OF THE
ASHBURNHAM BOARD OF ASSESSORS
BY
AVIS AIRMAP, INC
BROOKLINE – BRAINTREE – HARTFORD

1986		
REV. BY	AVIS	1979
LAST Nº USED:		27
ORIGINAL ISSUE:		1972

NUMBER NOT USED: 6

MAP 24

Revised To
January 1, 1986

ASHBURNHAM, MASSACHUSETTS

ASSESSORS MAPS

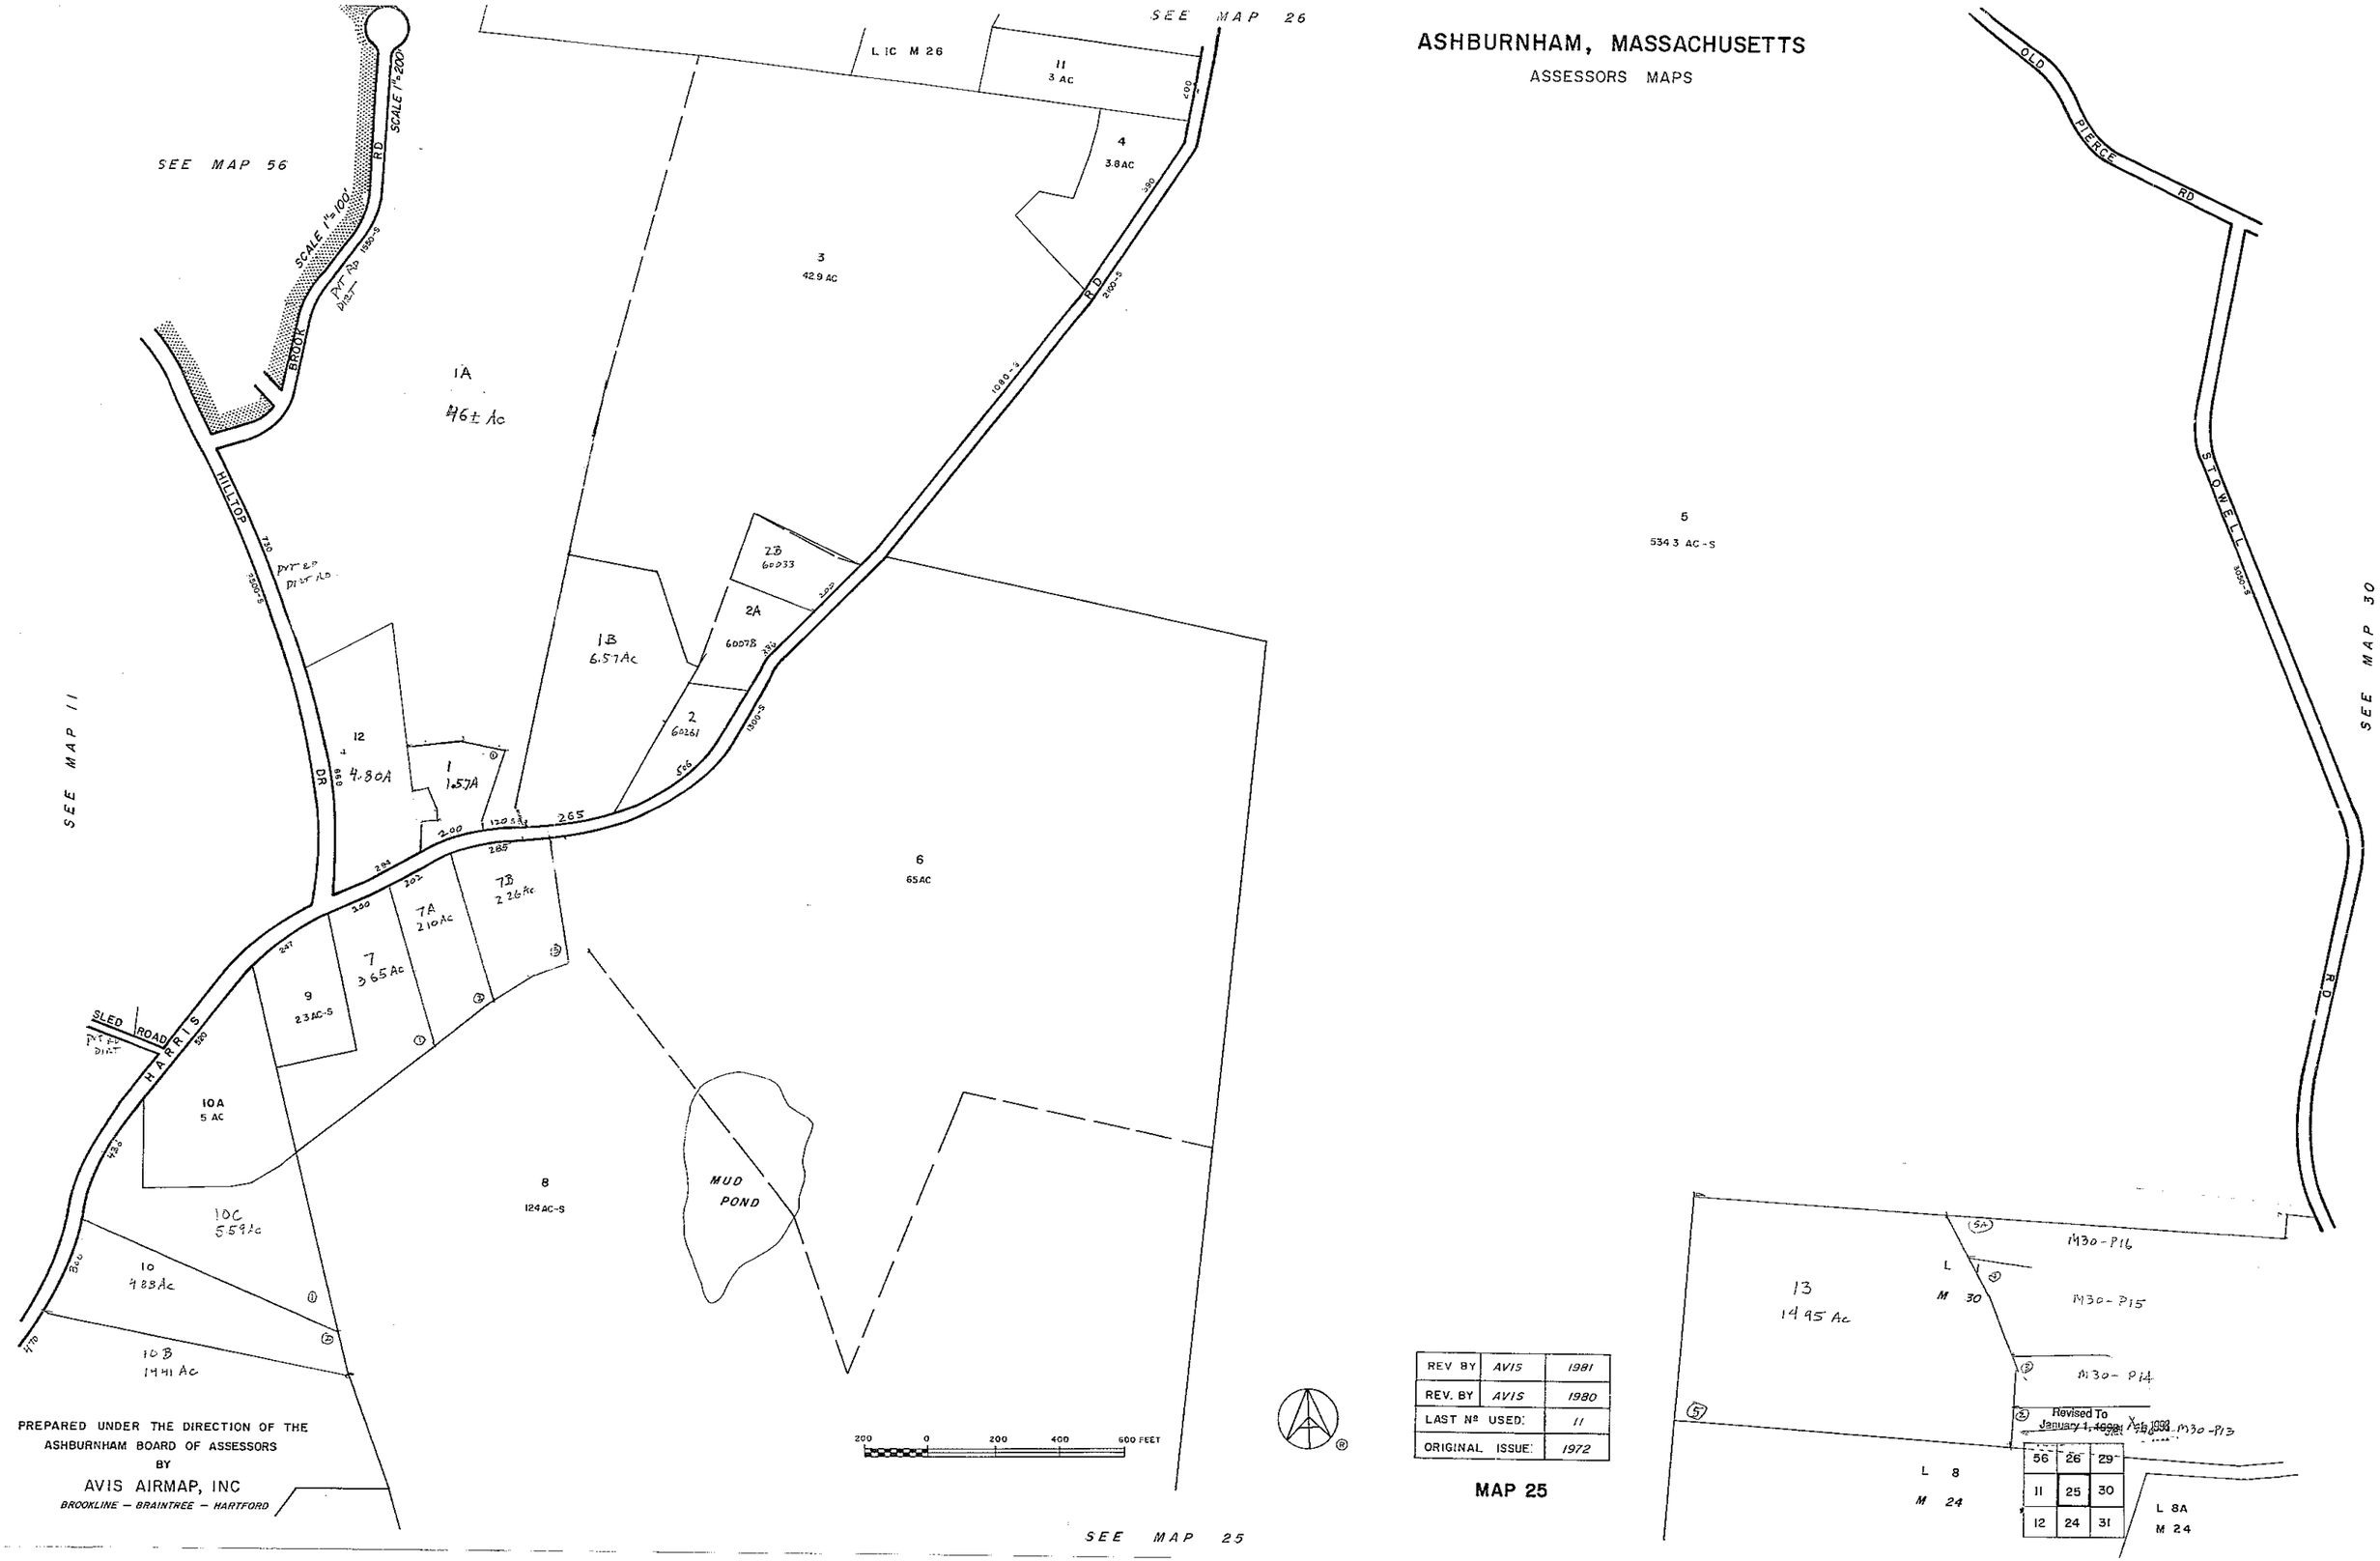

PREPARED UNDER THE DIRECTION OF THE
ASSESSORS BY
AVIS AIRMAP, INC
BROOKLINE — BRAINTREE — HARTFORD

REV BY	AVIS	1981
REV. BY	AVIS	1980
LAST Nº USED:		11
ORIGINAL ISSUE:		1972

MAP 25

ASHBURNHAM, MASSACHUSETTS

ASSESSORS MAPS

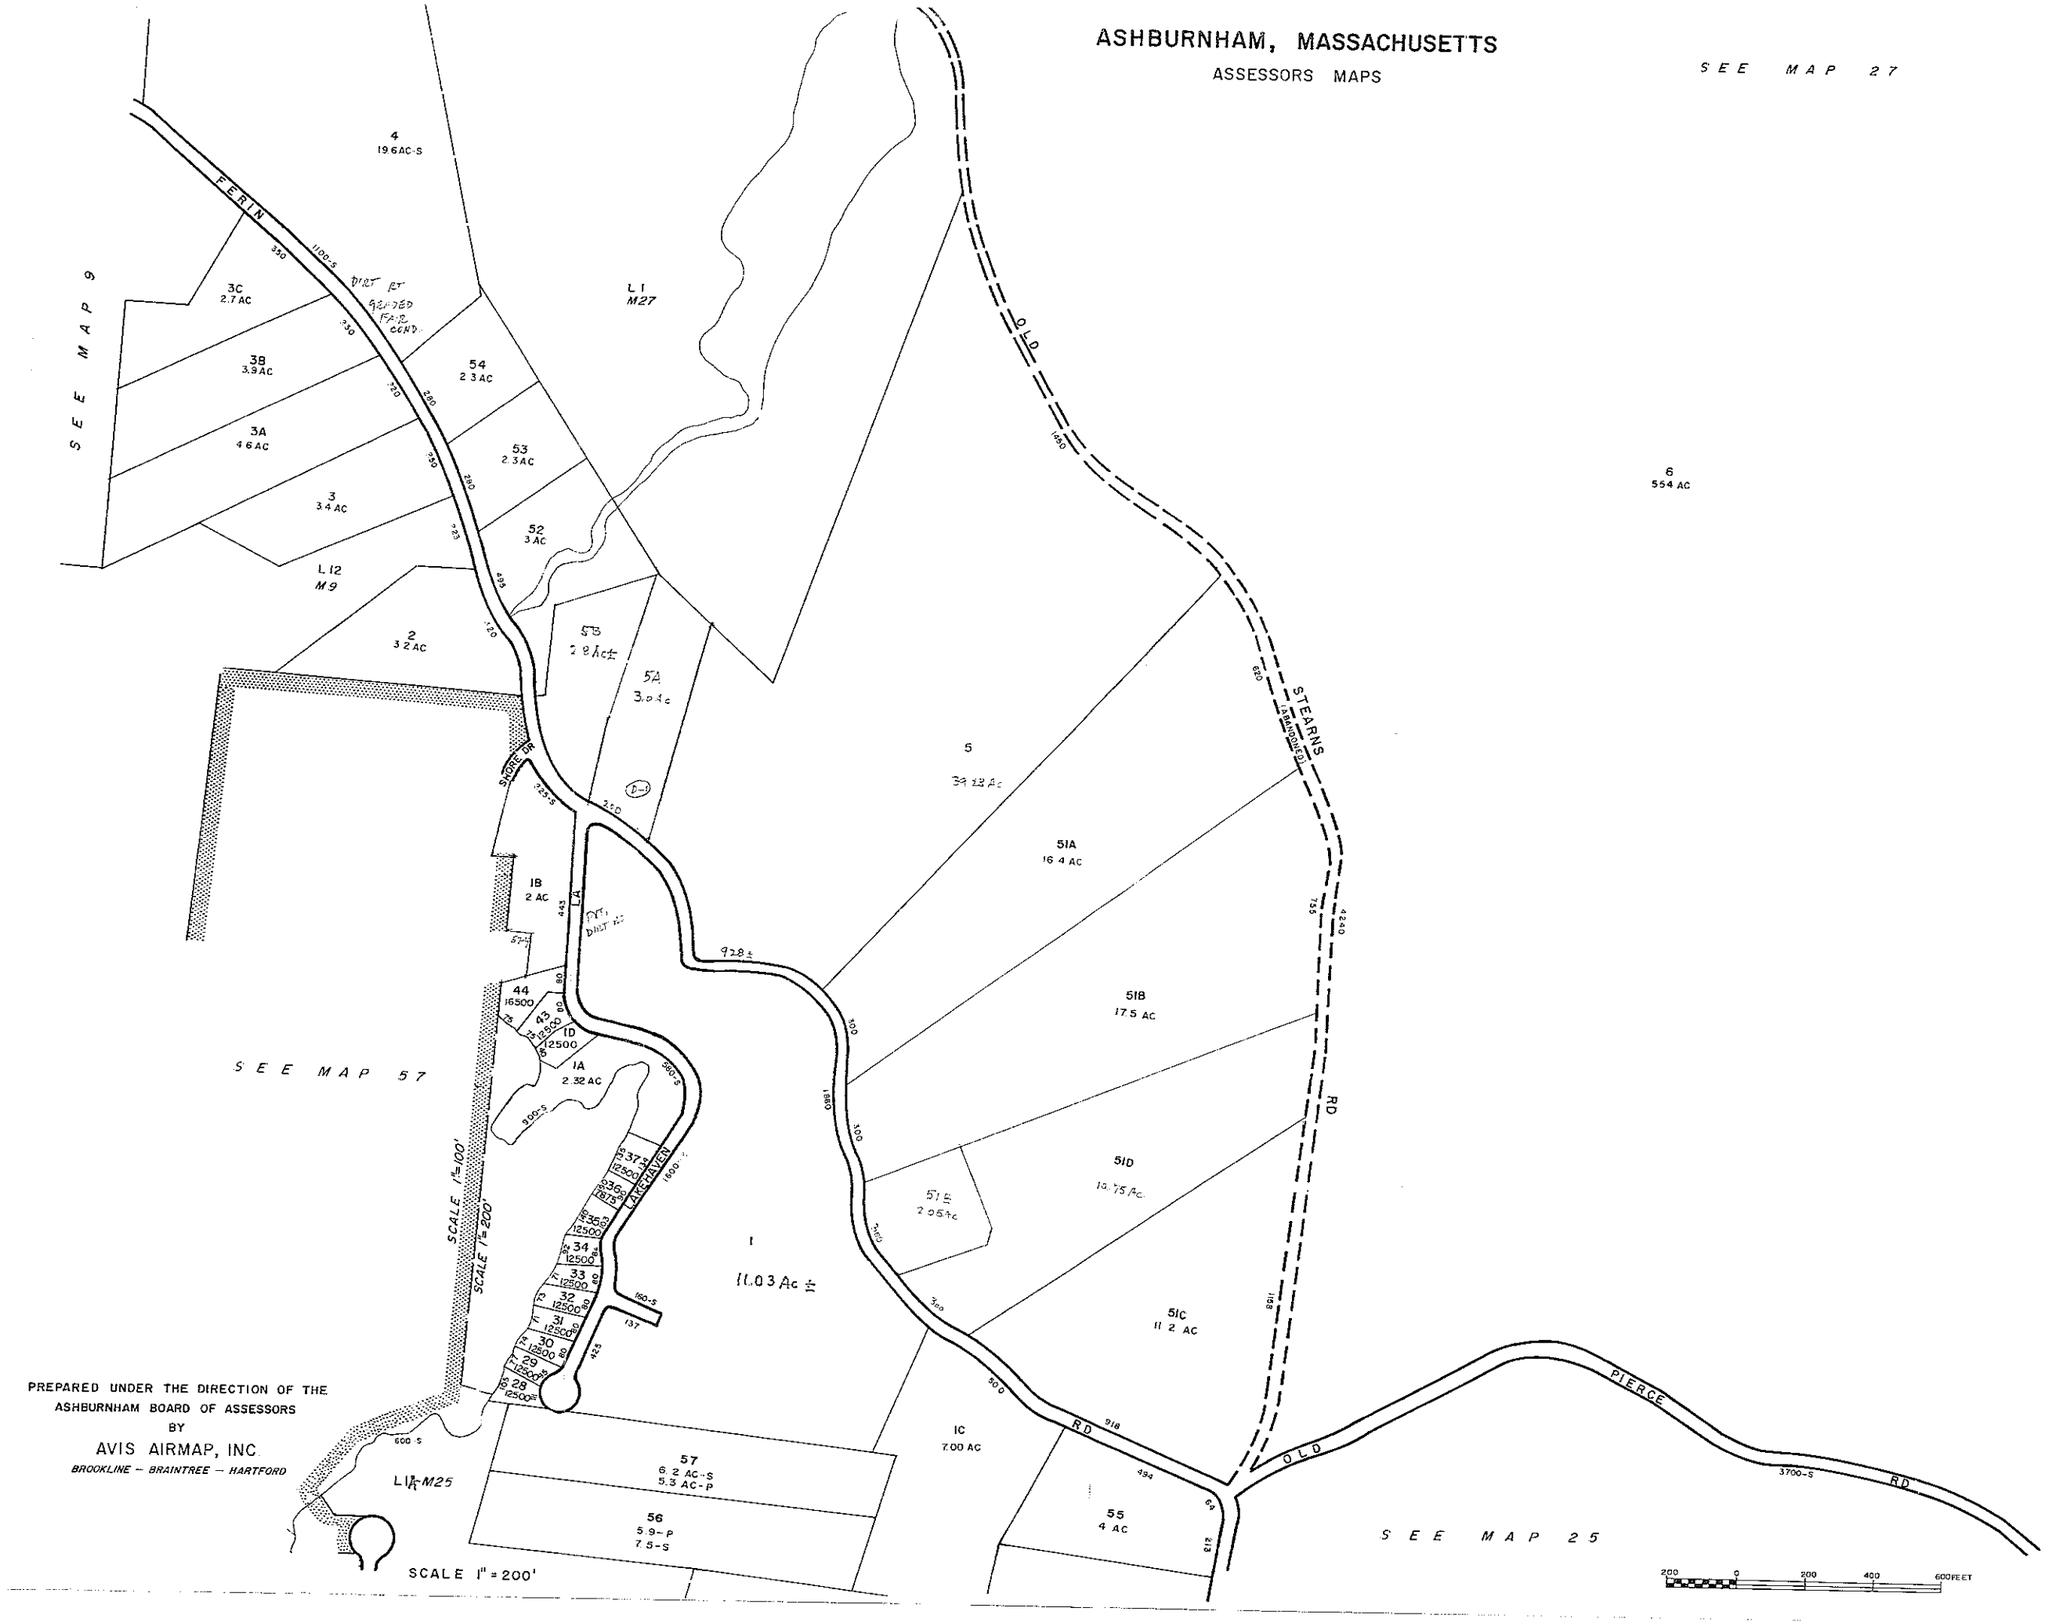

PREPARED UNDER THE DIRECTION OF THE
ASHBURNHAM BOARD OF ASSESSORS
BY
AVIS AIRMAP, INC.
BROOKLINE — BRAINTREE — HARTFORD

REV. BY	AVIS	1981
REV. BY	AVIS	1980
REV. BY	AVIS	1979
REV. BY	AVIS	1975
REV. BY	AVIS	1974
LAST Nº USED:		57
ORIGINAL ISSUE:		1972

Revised To January 1, 1985
JAN 1 1986

9	27	28
57	26	29
56	25	30

LOT Nº NOT USED - 7-27, 38-42, 45-50

MAP 26

ASHBURNHAM, MASSACHUSETTS

ASSESSORS MAPS

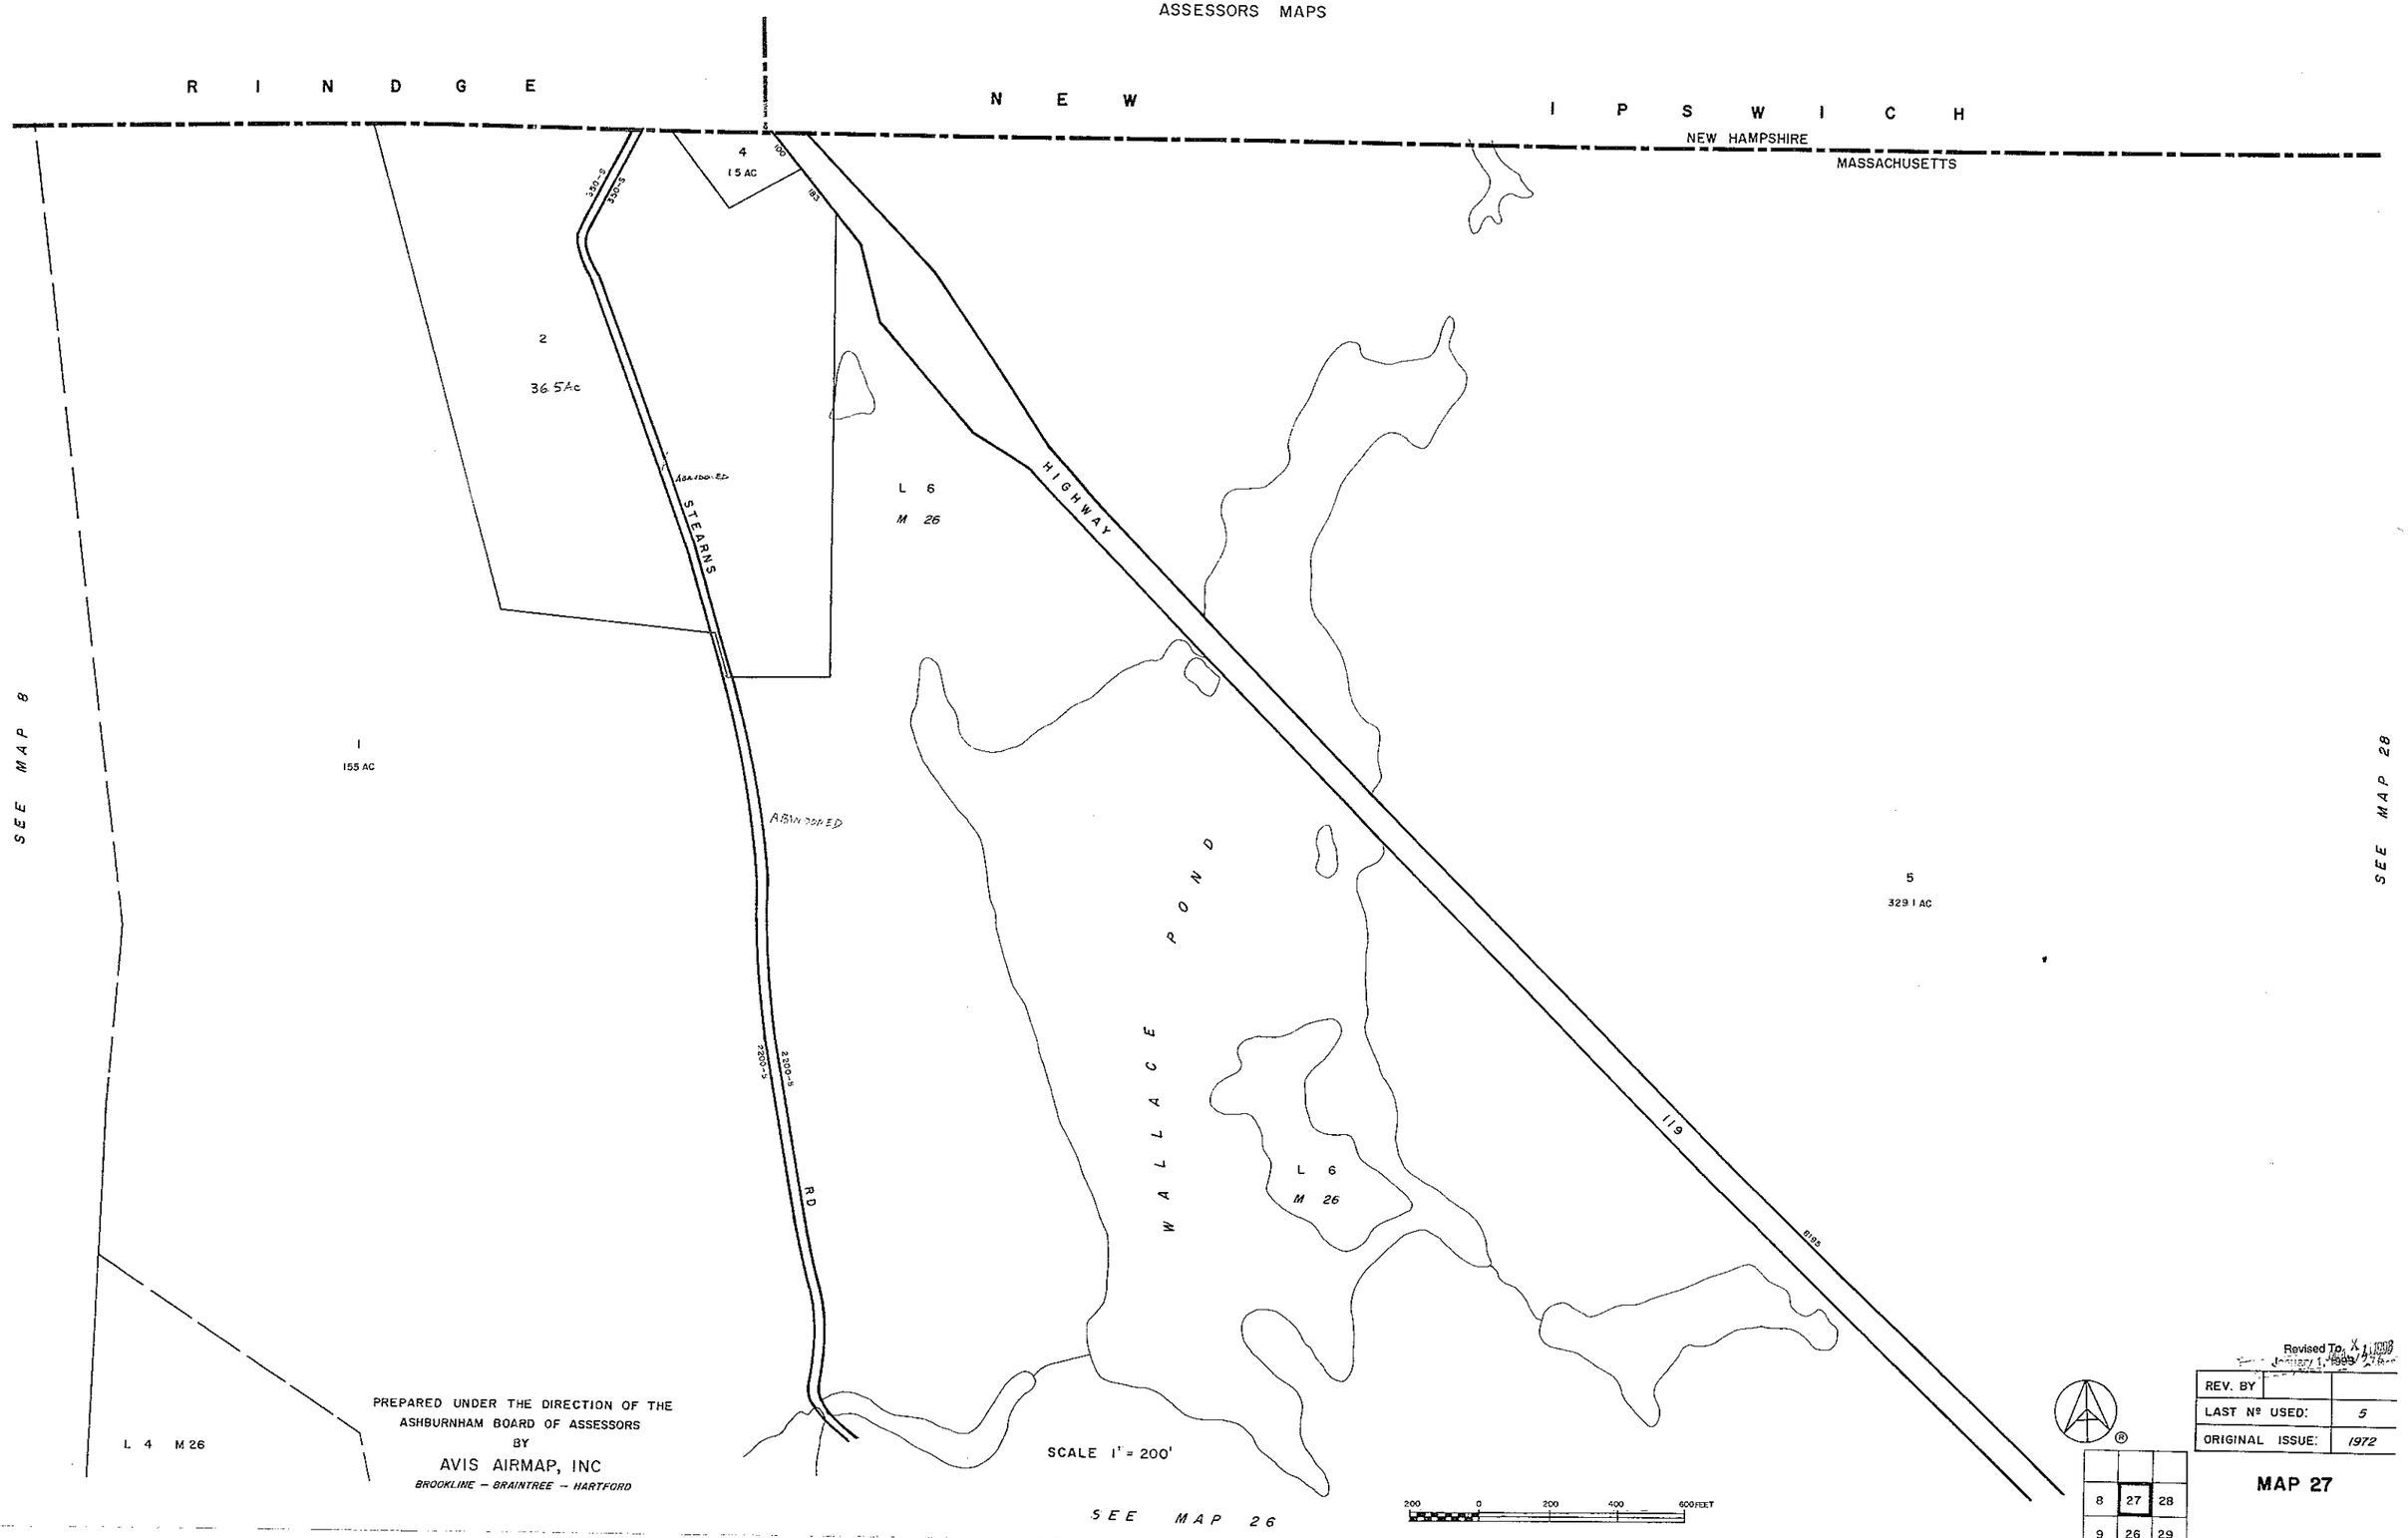

PREPARED UNDER THE DIRECTION OF THE
ASHBURNHAM BOARD OF ASSESSORS
BY
AVIS AIRMAP, INC
BROOKLINE – BRAINTREE – HARTFORD

Revised To: January 1, 1989

REV. BY	
LAST Nº USED:	5
ORIGINAL ISSUE:	1972

MAP 27

ASHBURNHAM, MASSACHUSETTS

ASSESSORS MAPS

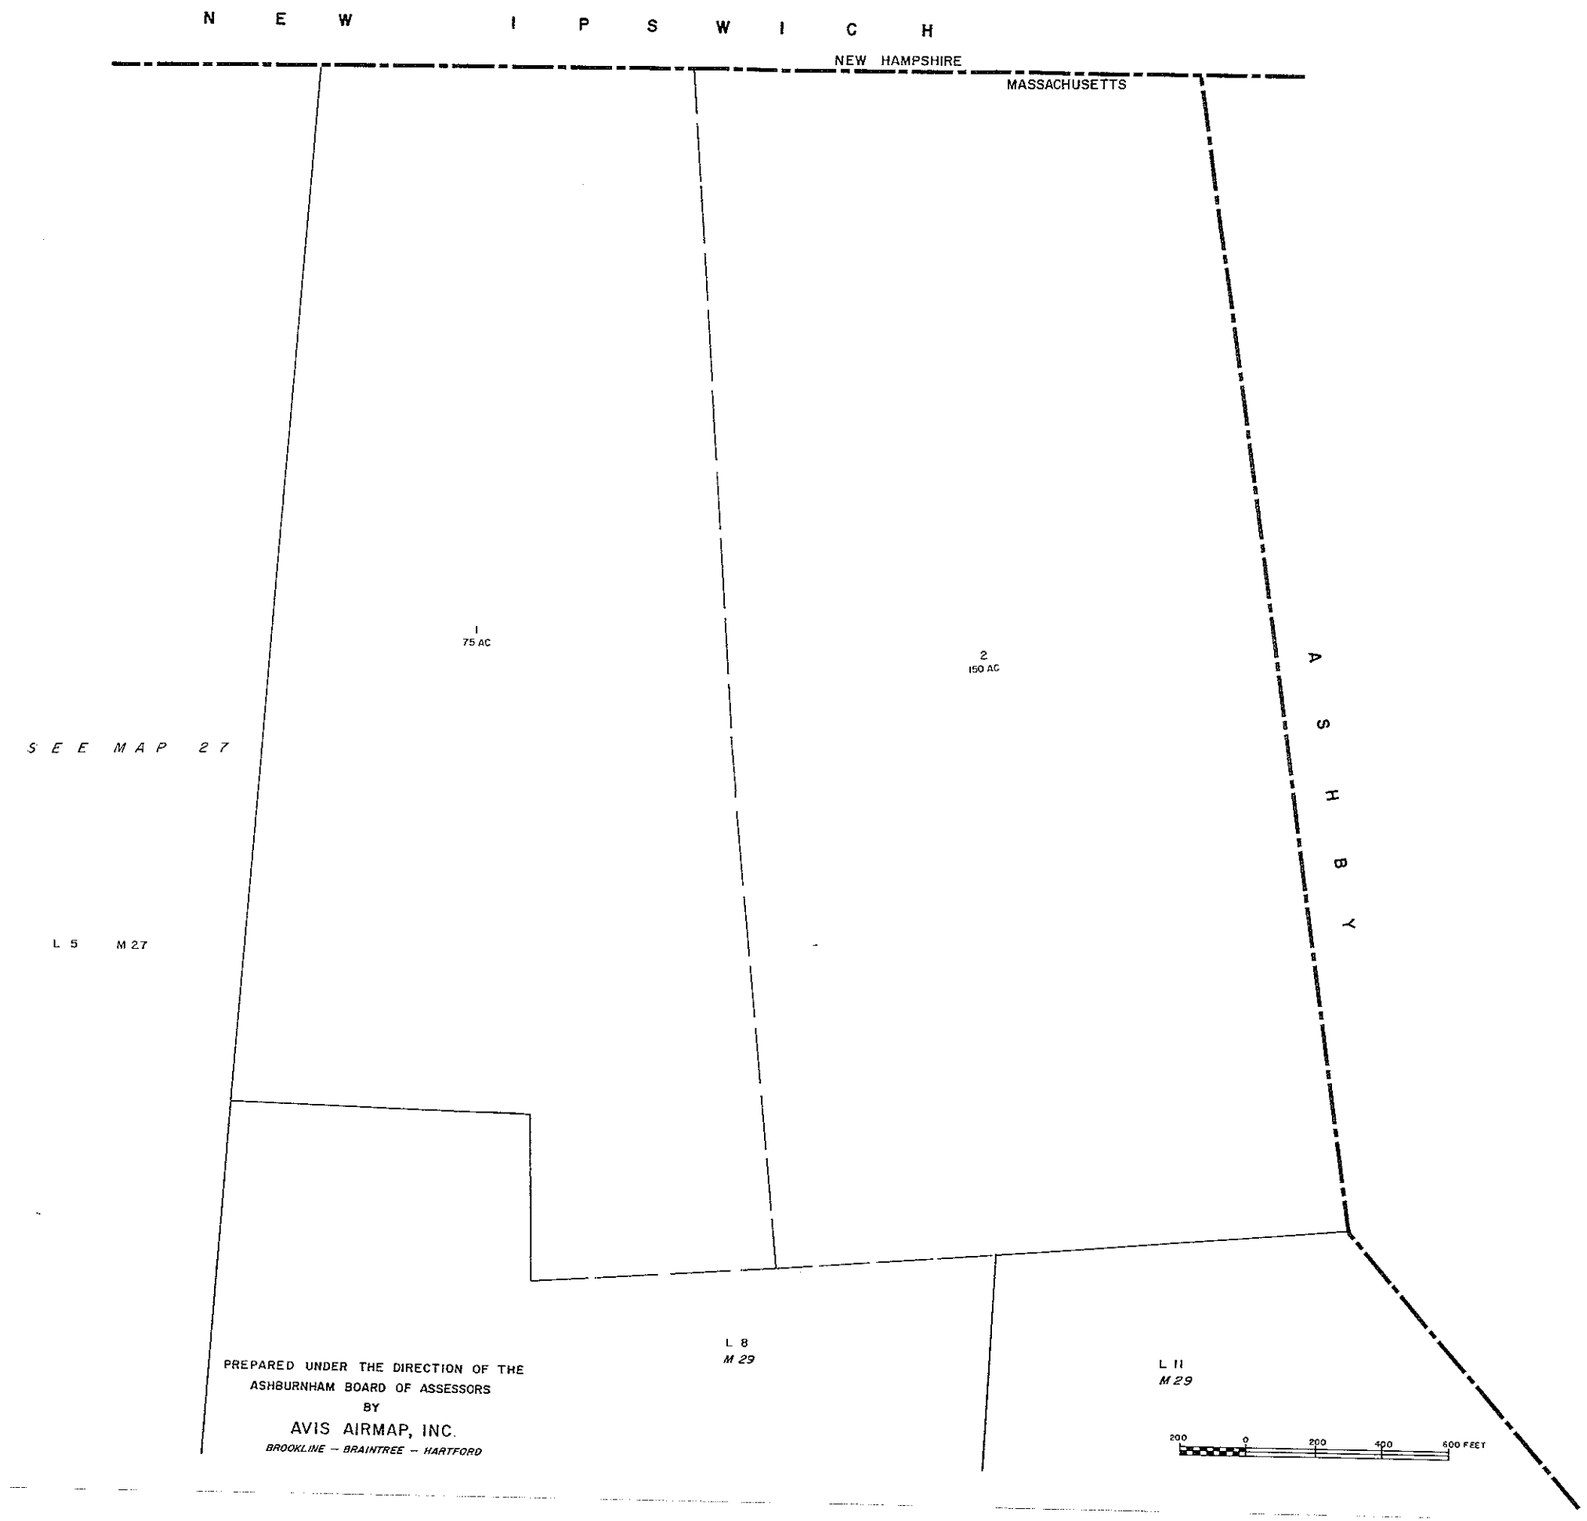

PREPARED UNDER THE DIRECTION OF THE
ASHBURNHAM BOARD OF ASSESSORS
BY
AVIS AIRMAP, INC.
BROOKLINE – BRAINTREE – HARTFORD

27	28	
26	29	

REV. BY		
LAST № USED:		2
ORIGINAL ISSUE:		1972

MAP 28

Revised To JAN 1 1988

ASHBURNHAM, MASSACHUSETTS

ASSESSORS MAPS

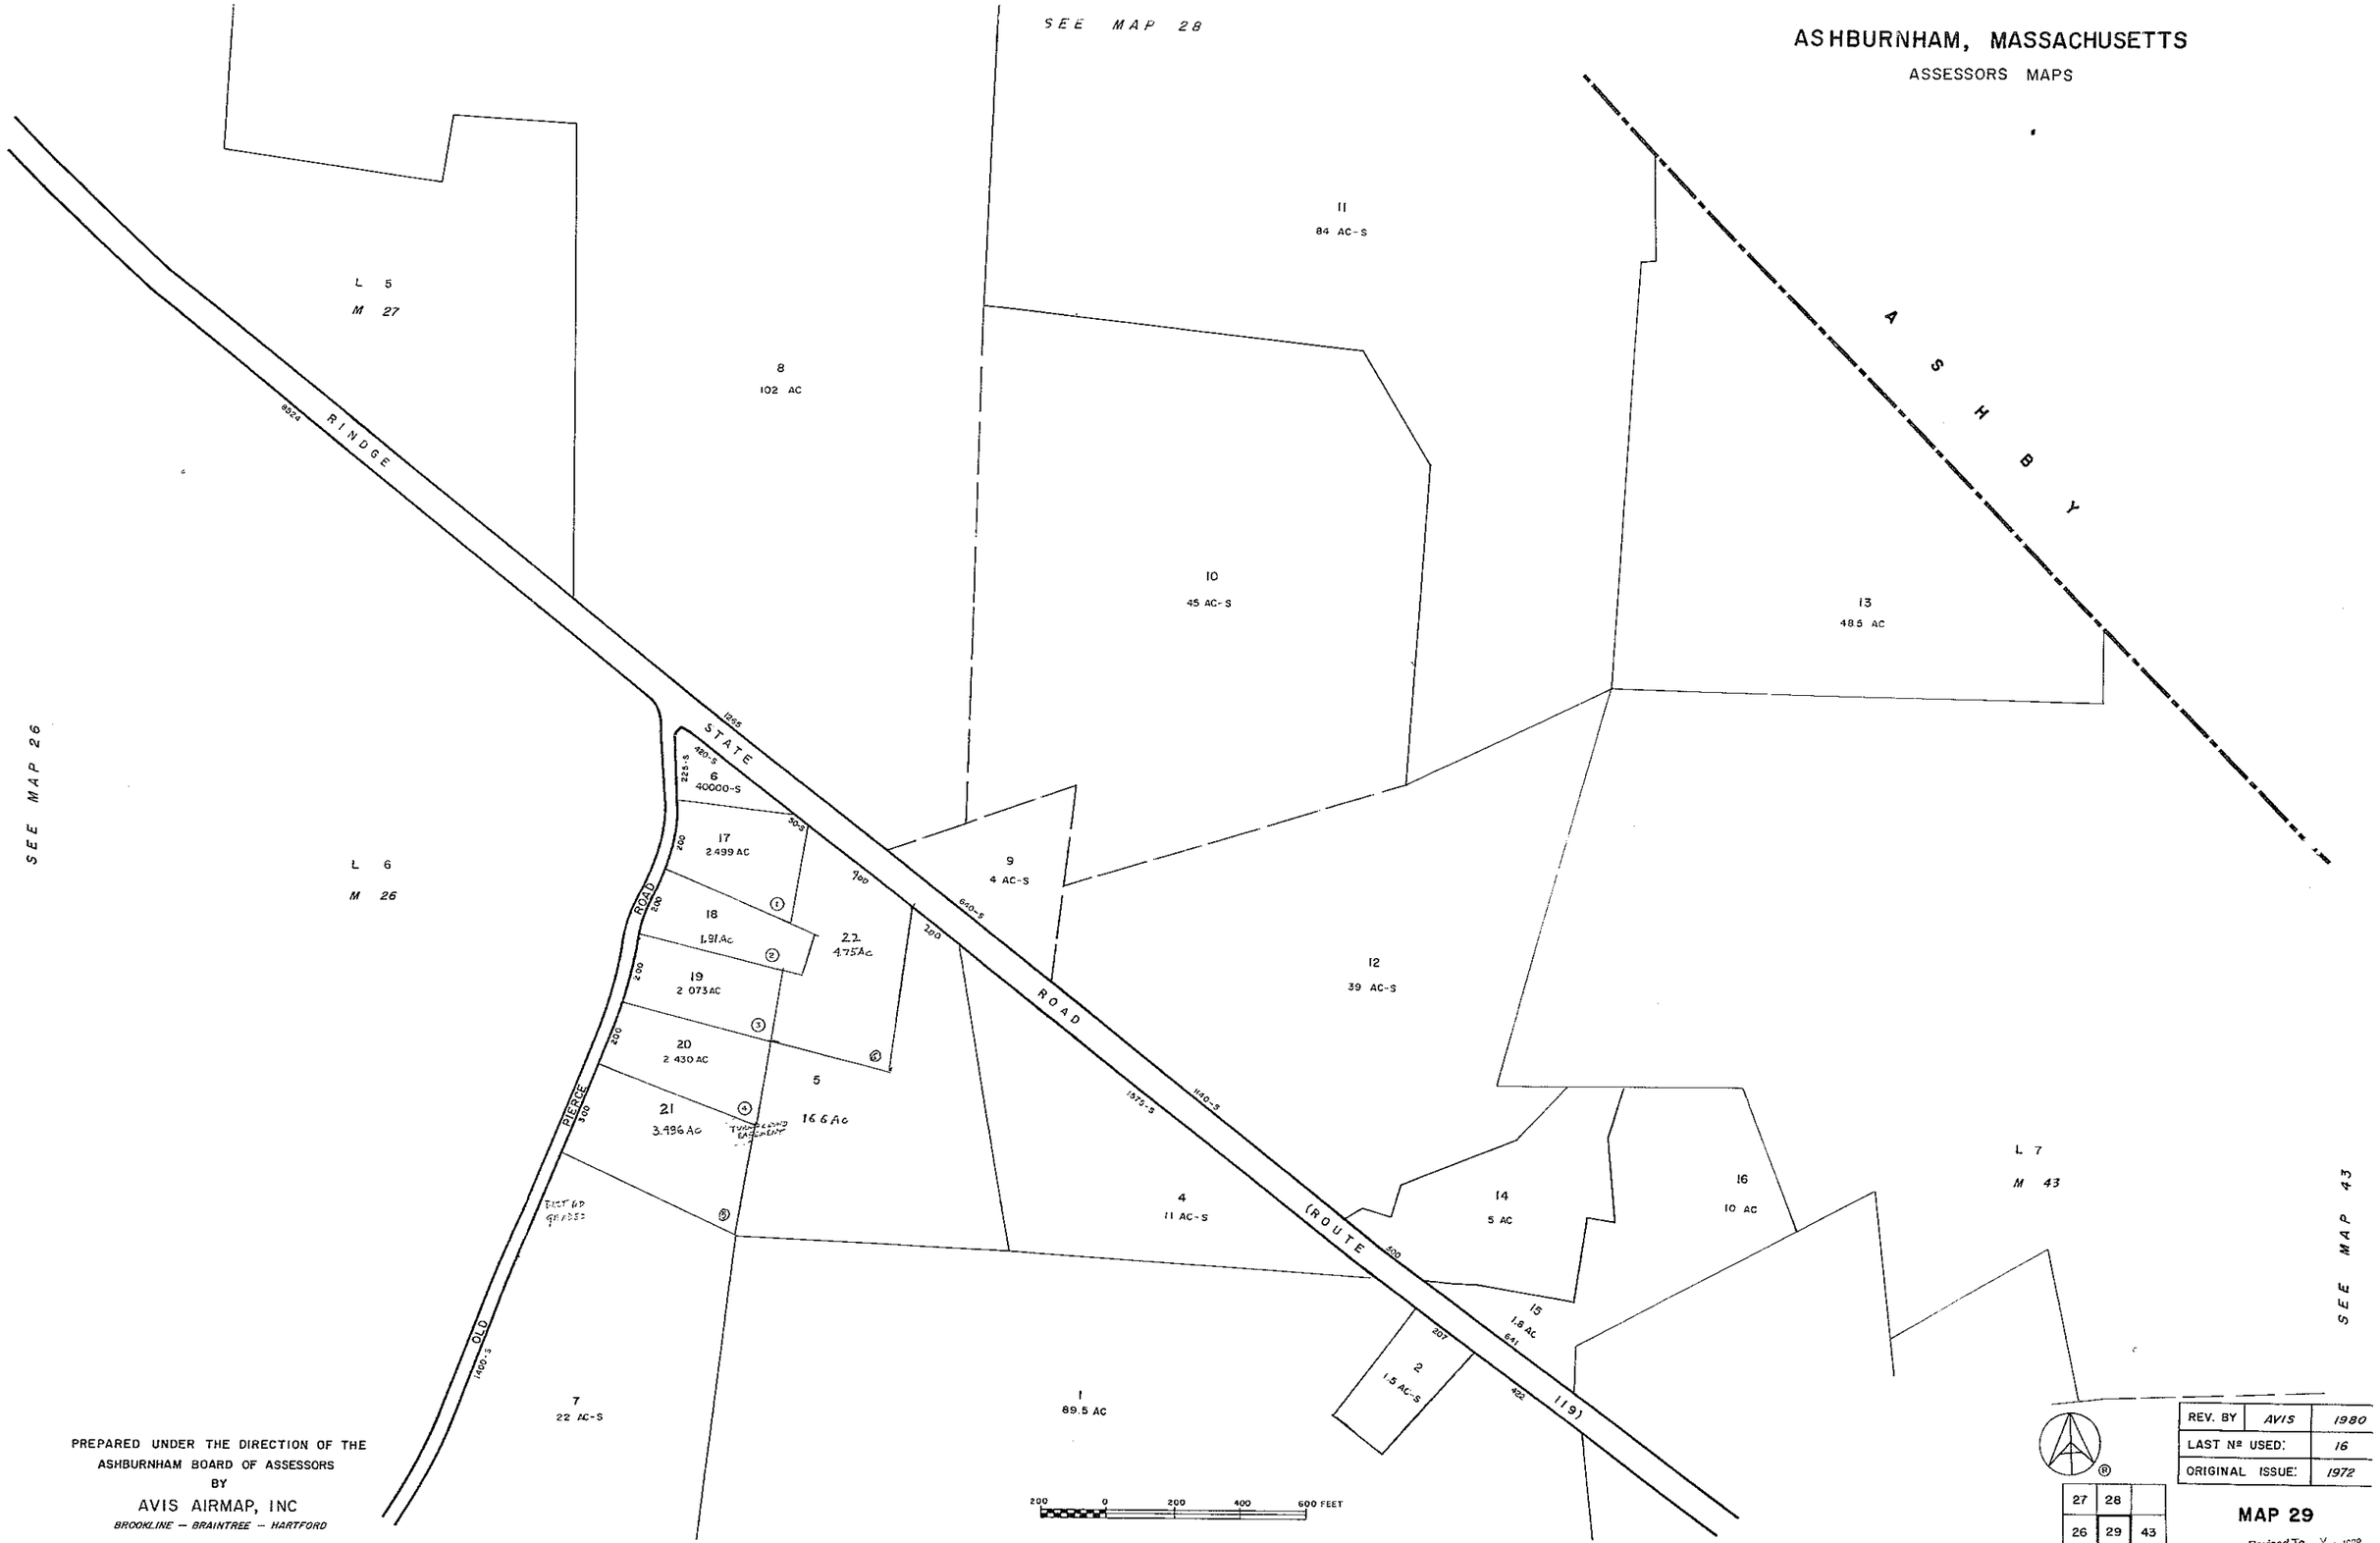

PREPARED UNDER THE DIRECTION OF THE
ASHBURNHAM BOARD OF ASSESSORS
BY
AVIS AIRMAP, INC
BROOKLINE — BRAINTREE — HARTFORD

REV. BY	AVIS	1980
LAST Nº USED:		16
ORIGINAL ISSUE:		1972

27	28	
26	29	43
25	30	42

MAP 29

Revised To
January 1, 1993

ASHBURNHAM, MASSACHUSETTS

ASSESSORS MAPS

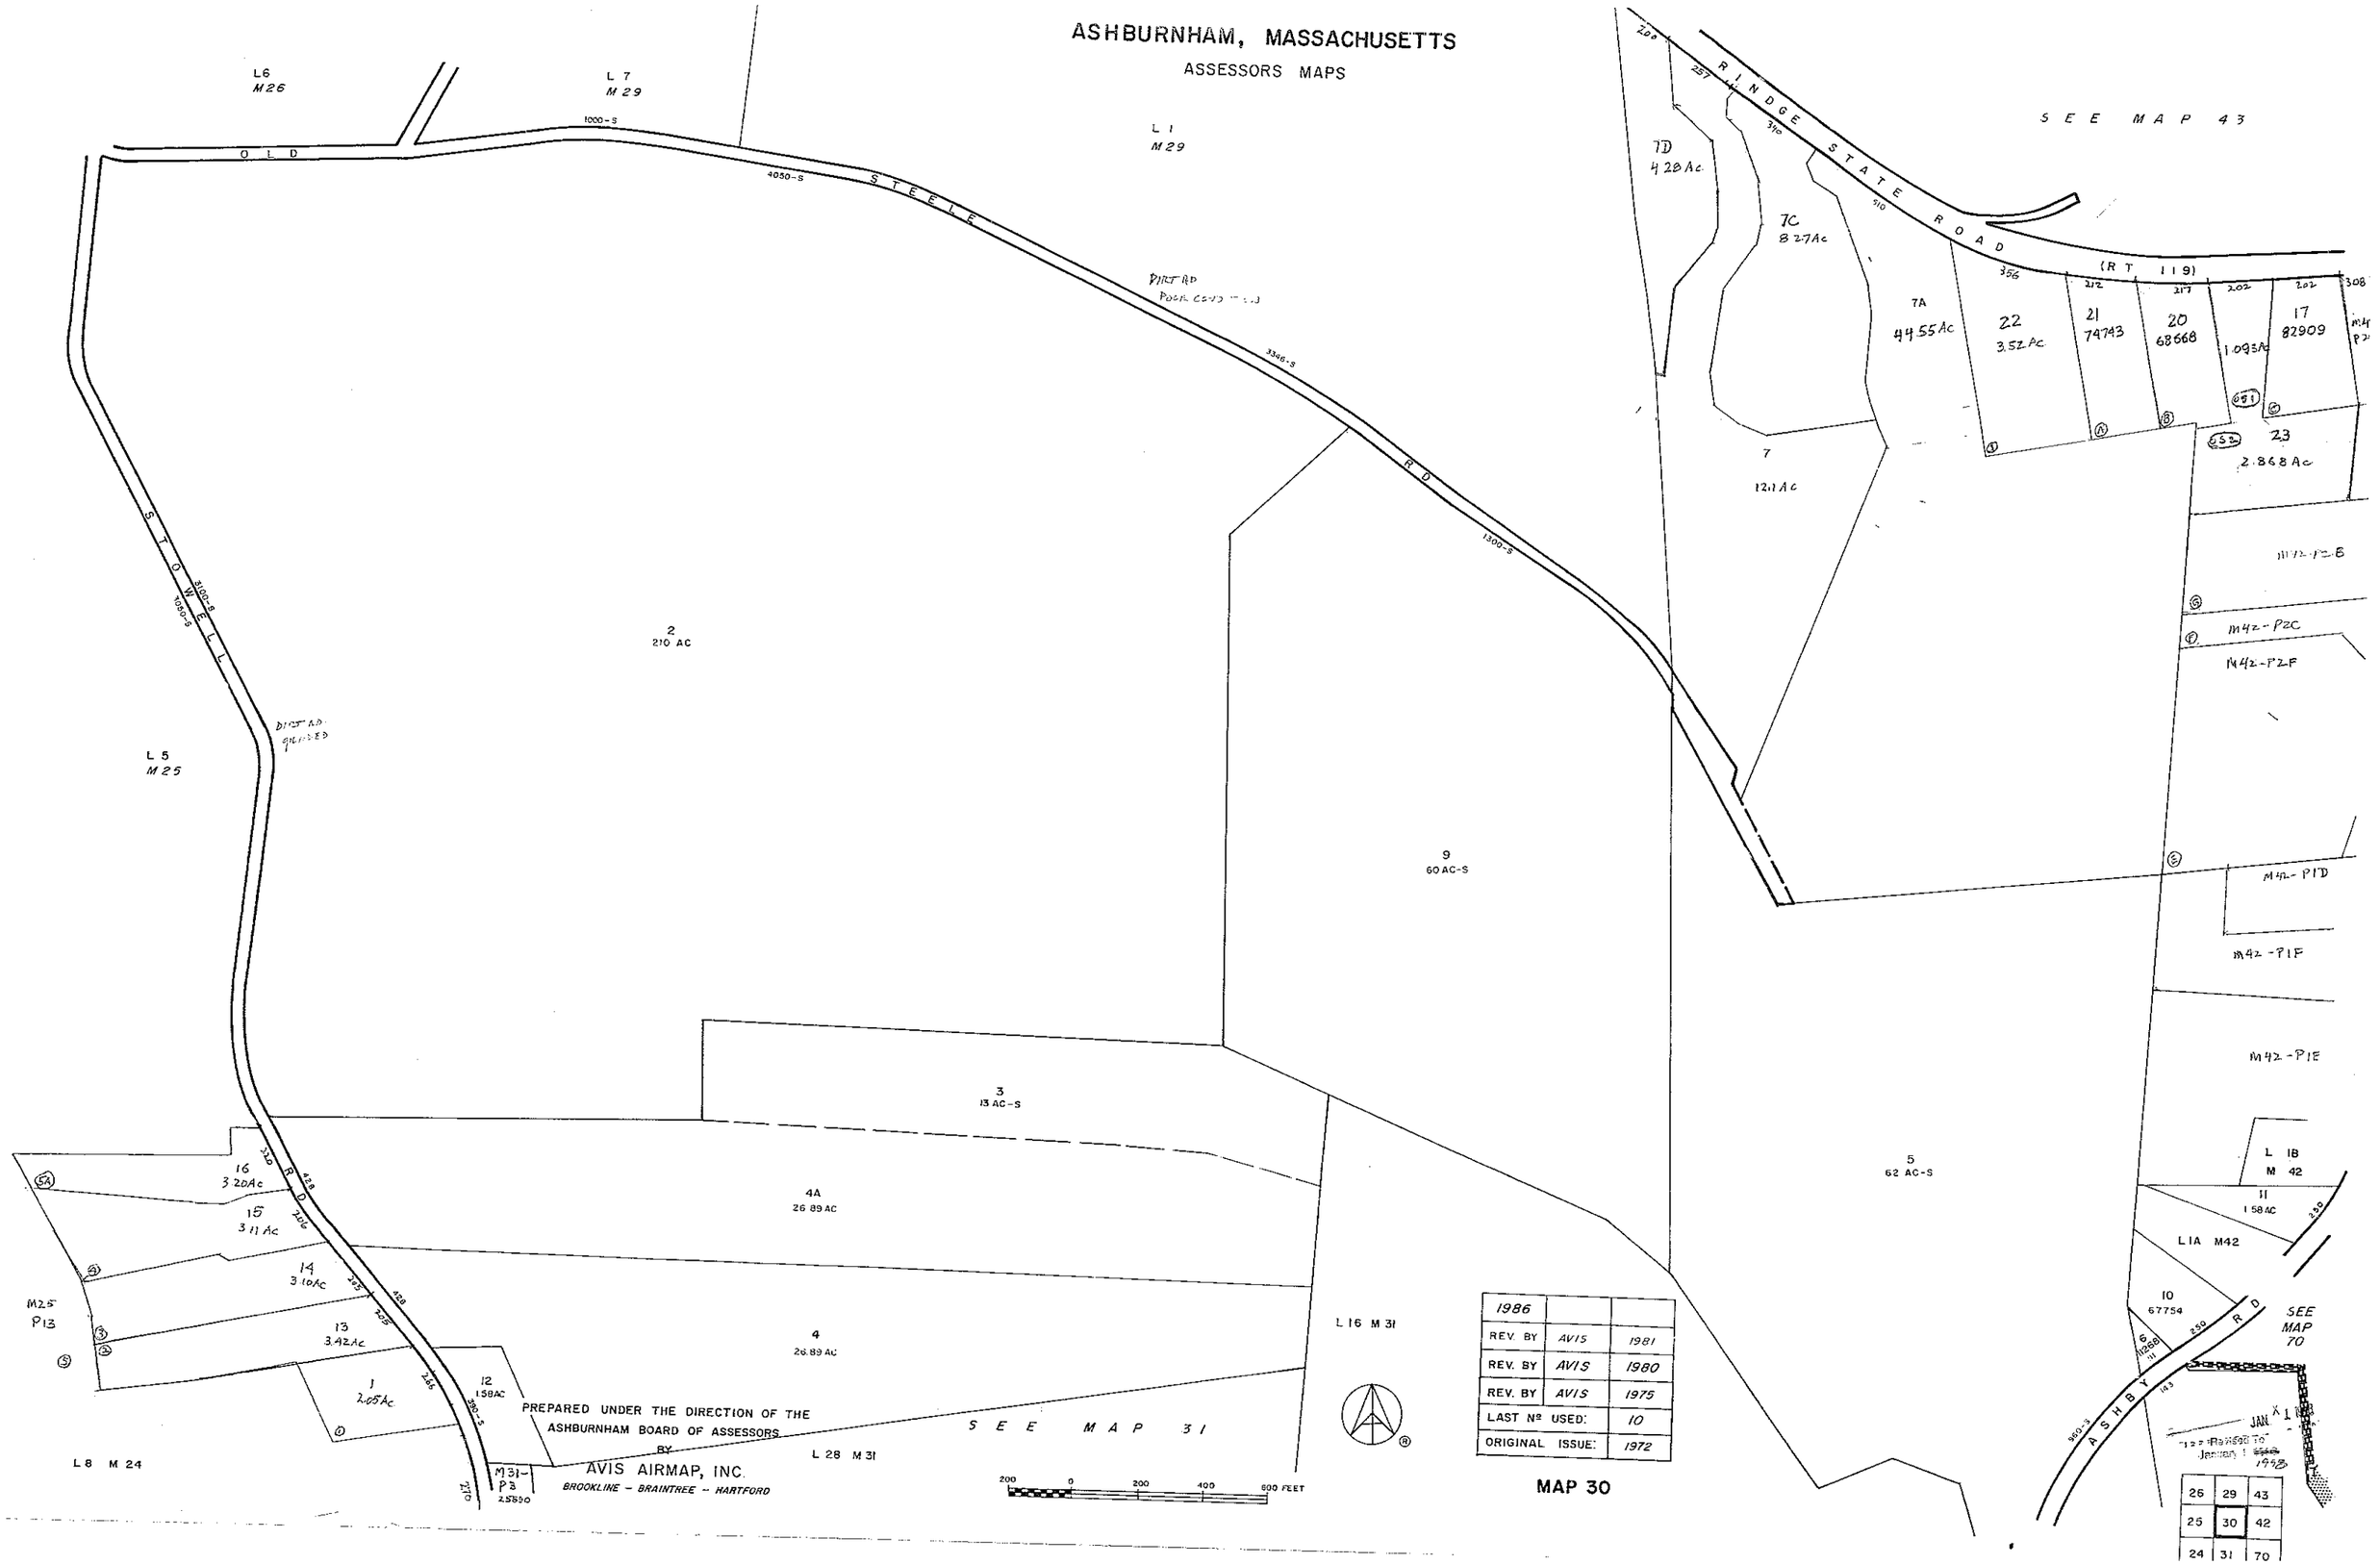

1986		
REV. BY	AVIS	1981
REV. BY	AVIS	1980
REV. BY	AVIS	1975
LAST Nº USED:		10
ORIGINAL ISSUE:		1972

MAP 30

ASHBURNHAM, MASSACHUSETTS

ASSESSORS MAPS

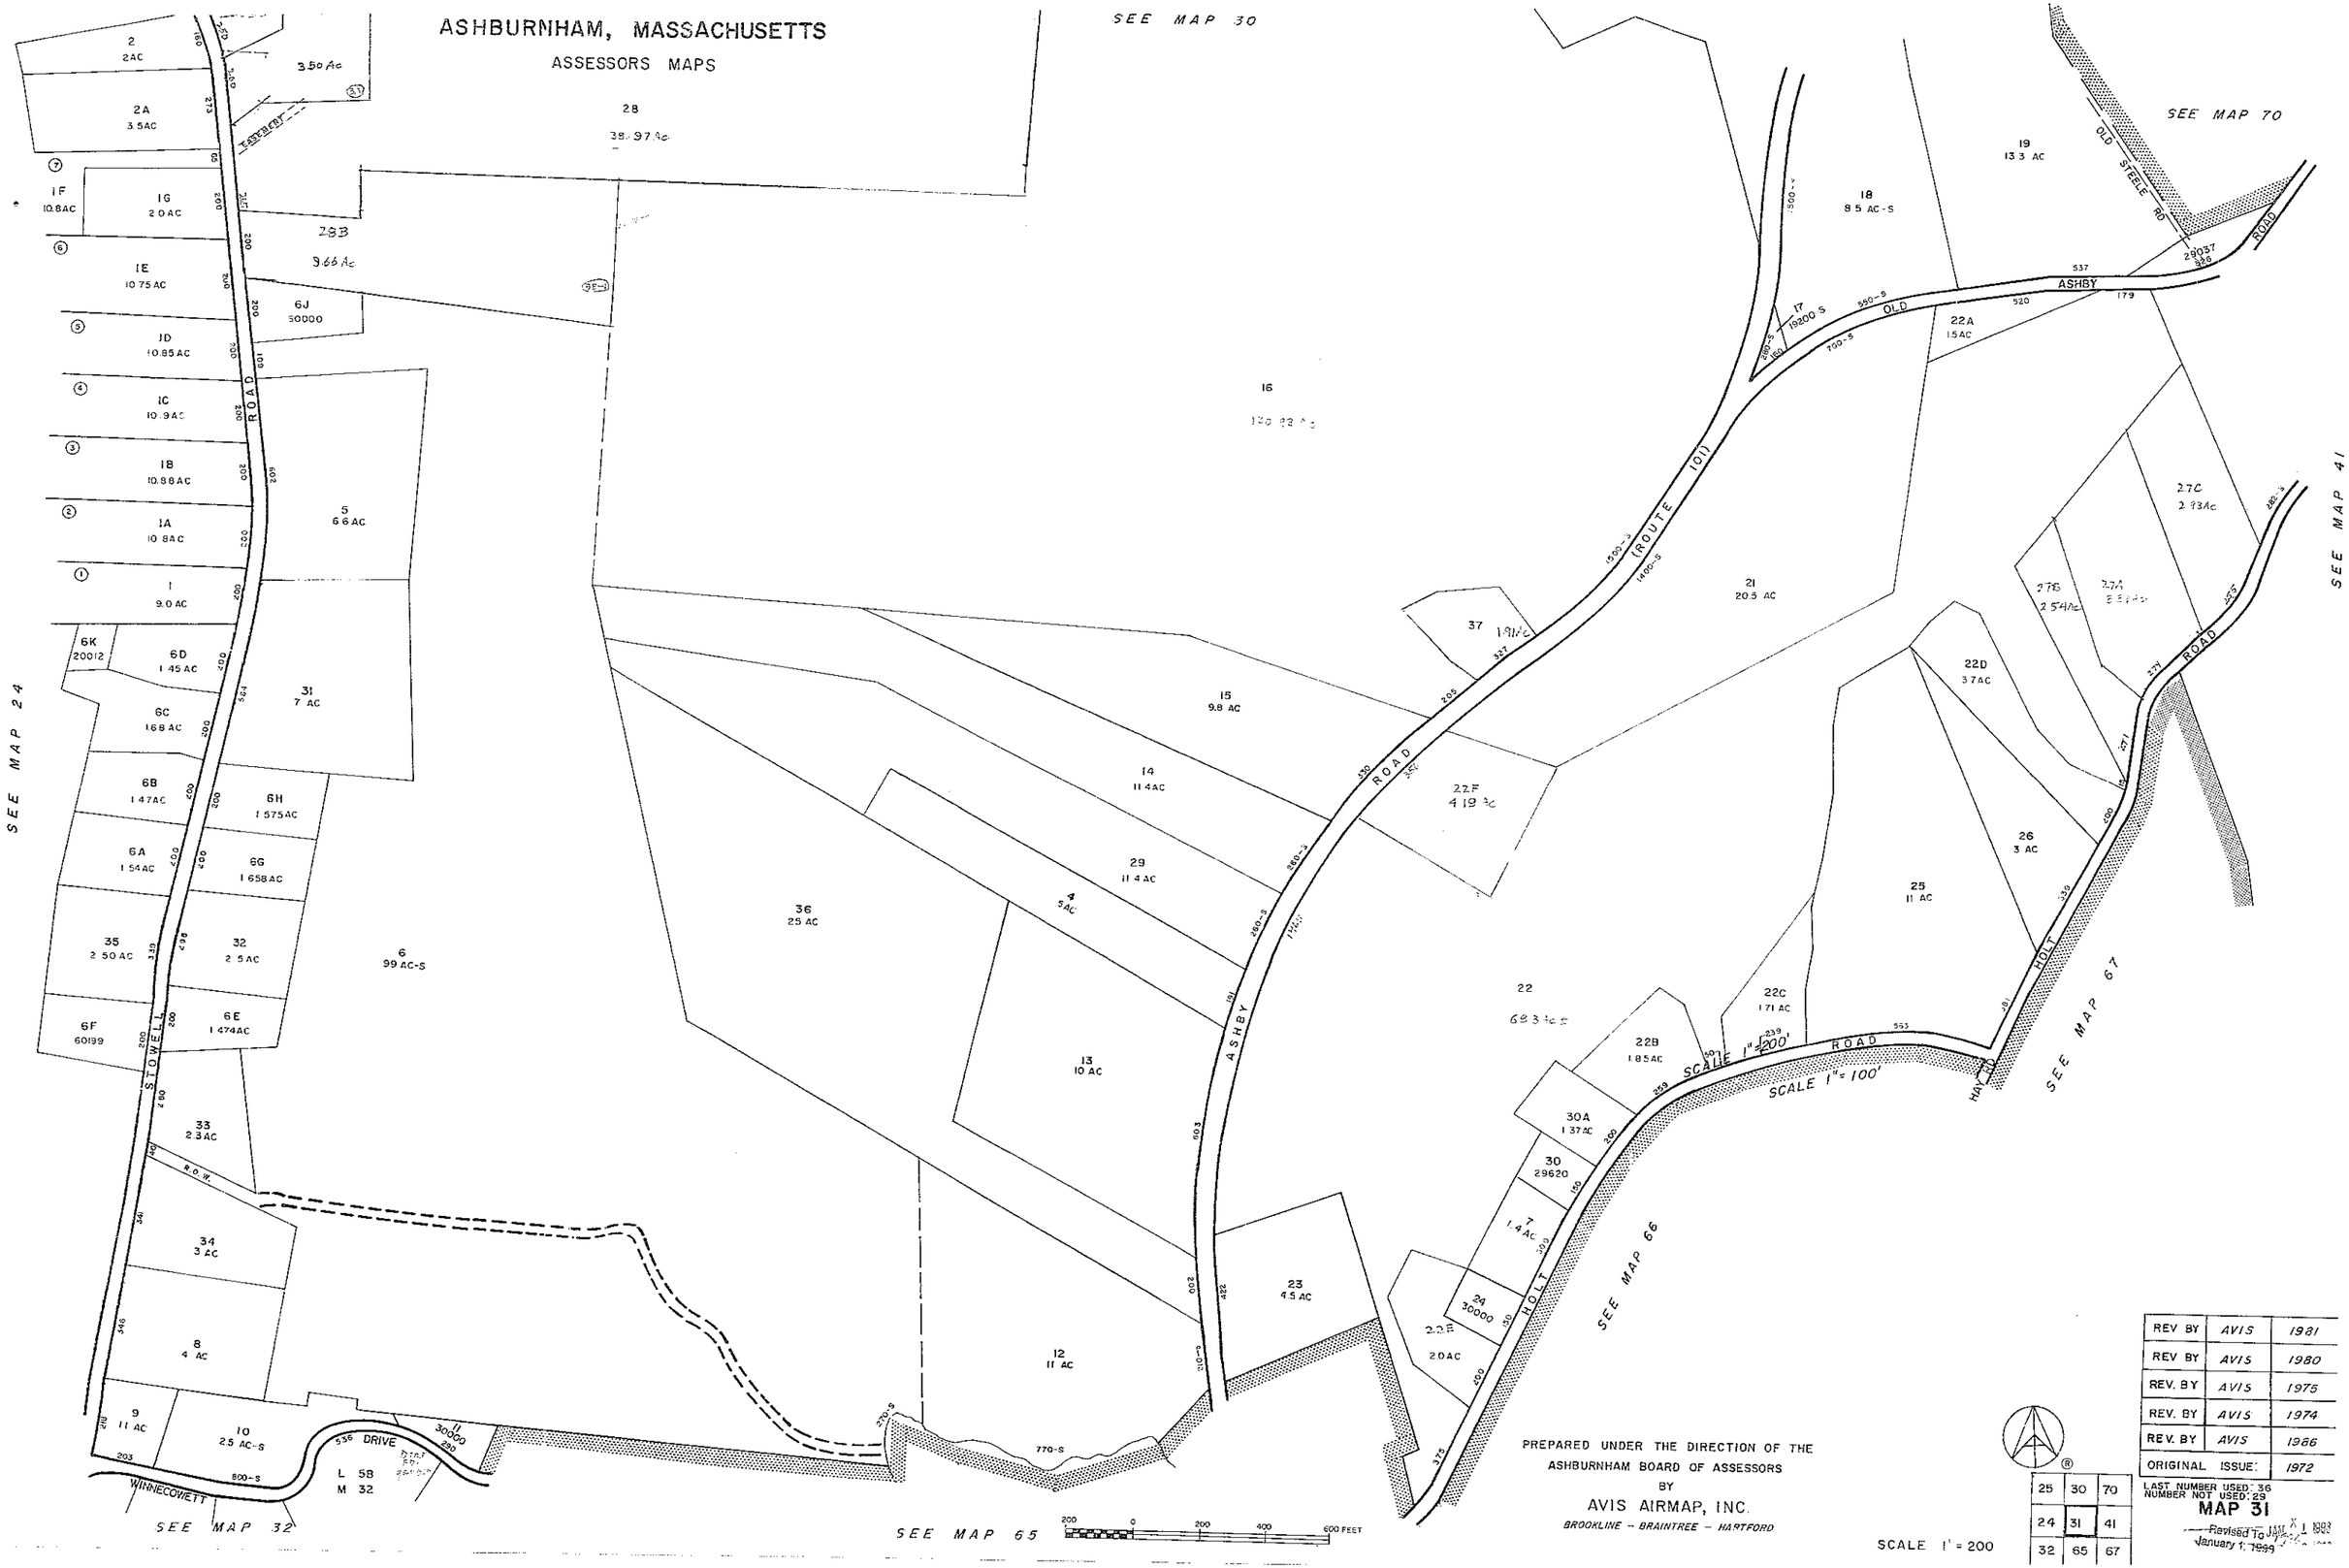

PREPARED UNDER THE DIRECTION OF THE
ASHBURNHAM BOARD OF ASSESSORS
BY
AVIS AIRMAP, INC.
BROOKLINE – BRAINTREE – HARTFORD

SCALE 1" = 200

25	30	70
24	31	41
32	65	67

REV BY	AVIS	1981
REV BY	AVIS	1980
REV. BY	AVIS	1975
REV. BY	AVIS	1974
REV. BY	AVIS	1986
ORIGINAL	ISSUE:	1972

LAST NUMBER USED: 36
NUMBER NOT USED: 29

MAP 31

Revised To JAN X 1 1993
January 1, 1999

ASHBURNHAM, MASSACHUSETTS

ASSESSORS MAPS

PREPARED UNDER THE DIRECTION OF THE
ASHBURNHAM BOARD OF ASSESSORS
BY
AVIS AIRMAP, INC
BROOKLINE – BRAINTREE – HARTFORD

SCALE 1 = 100
SCALE 1" = 200'

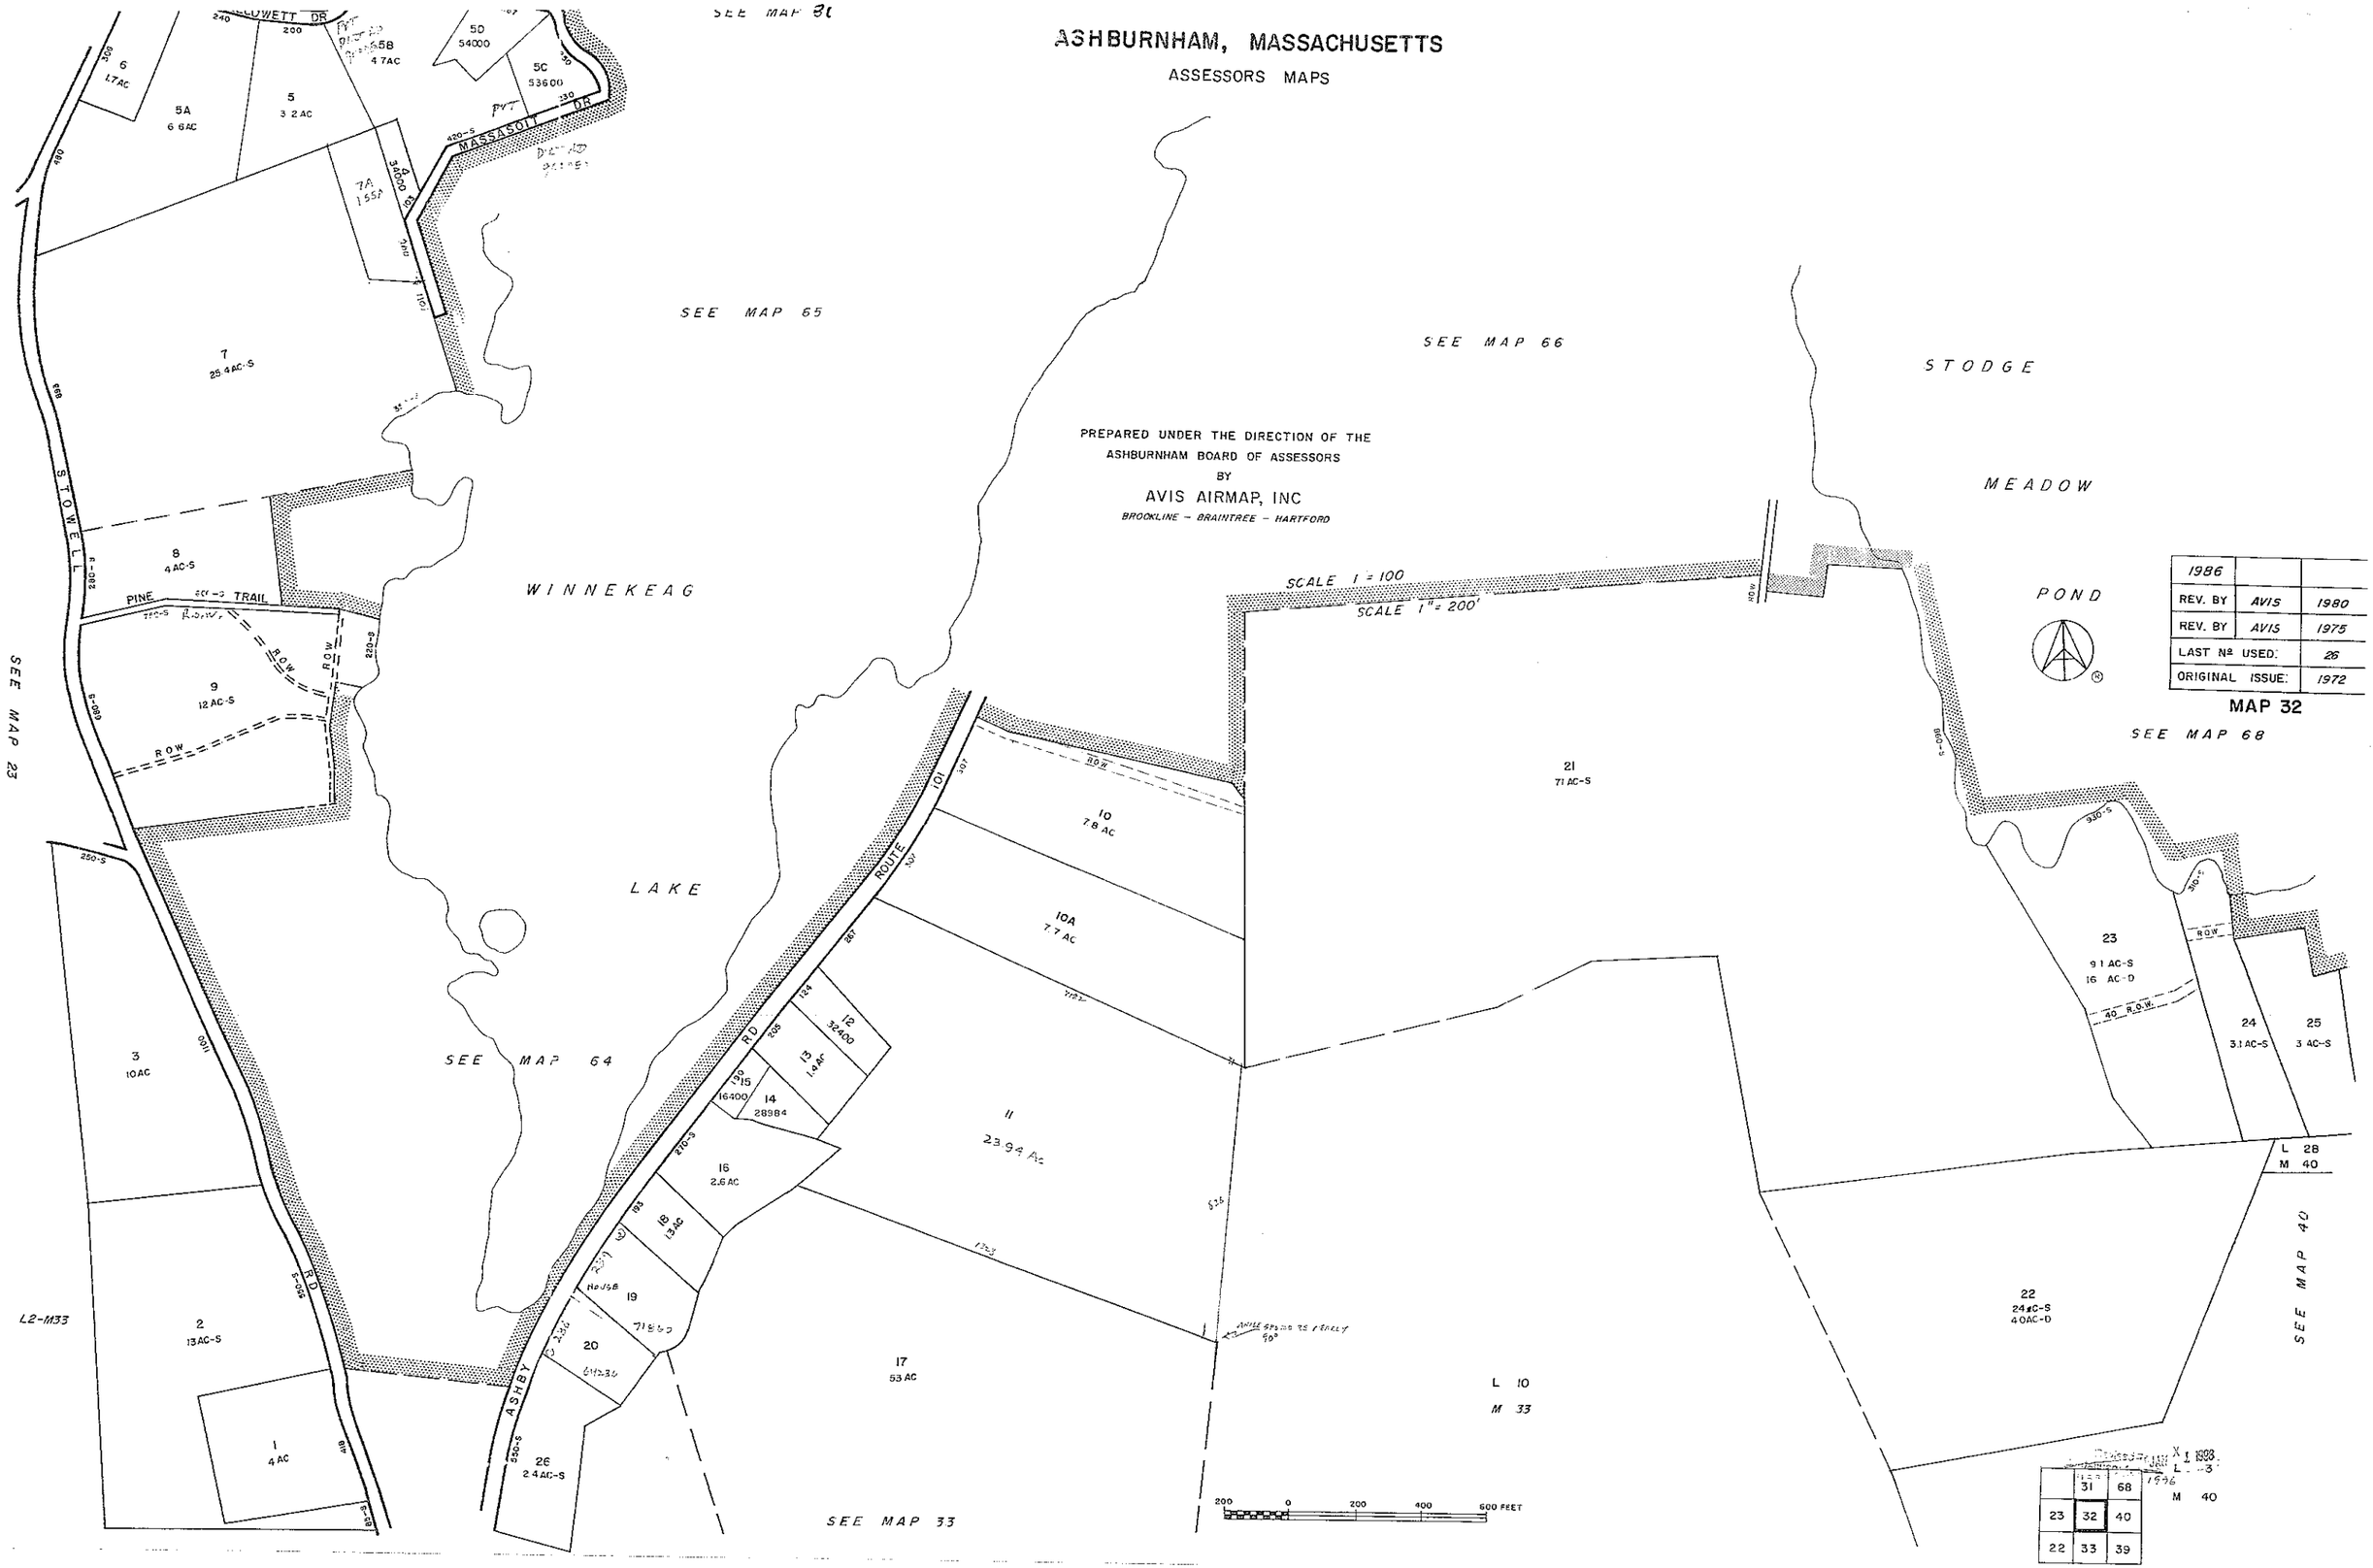

ASHBURNHAM, MASSACHUSETTS

ASSESSORS MAPS

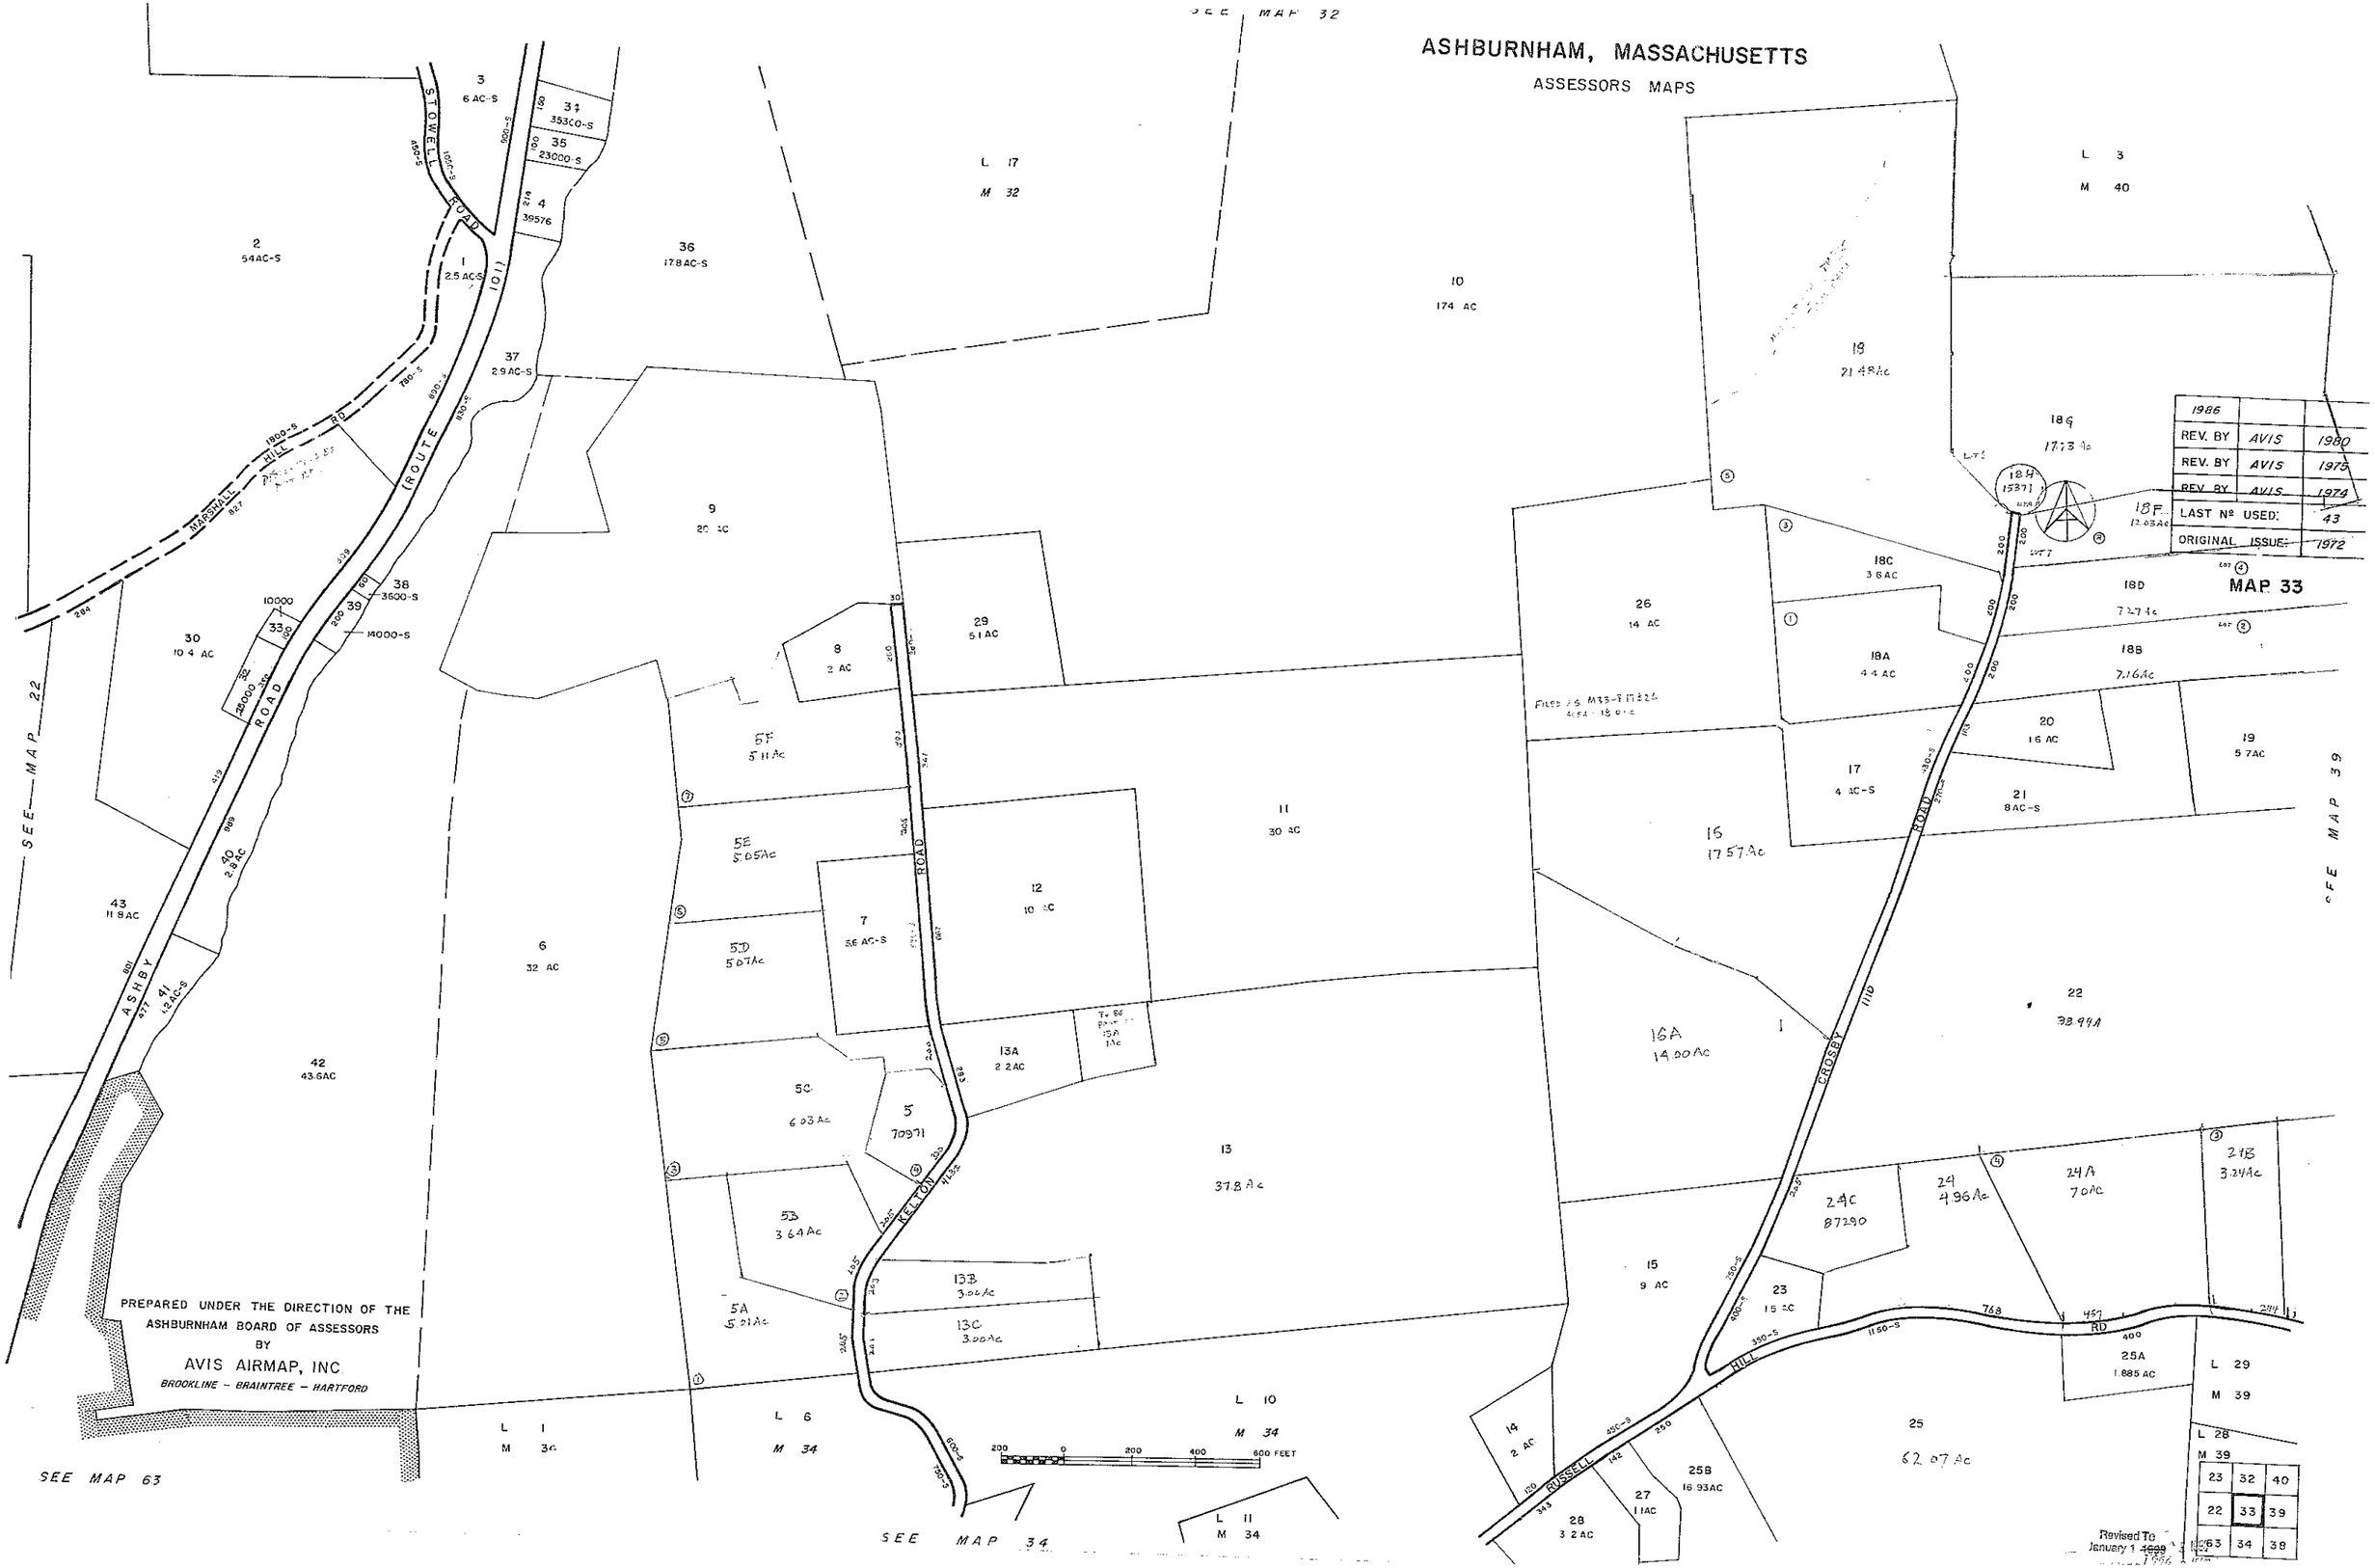

ASHBURNHAM, MASSACHUSETTS

ASSESSORS MAPS

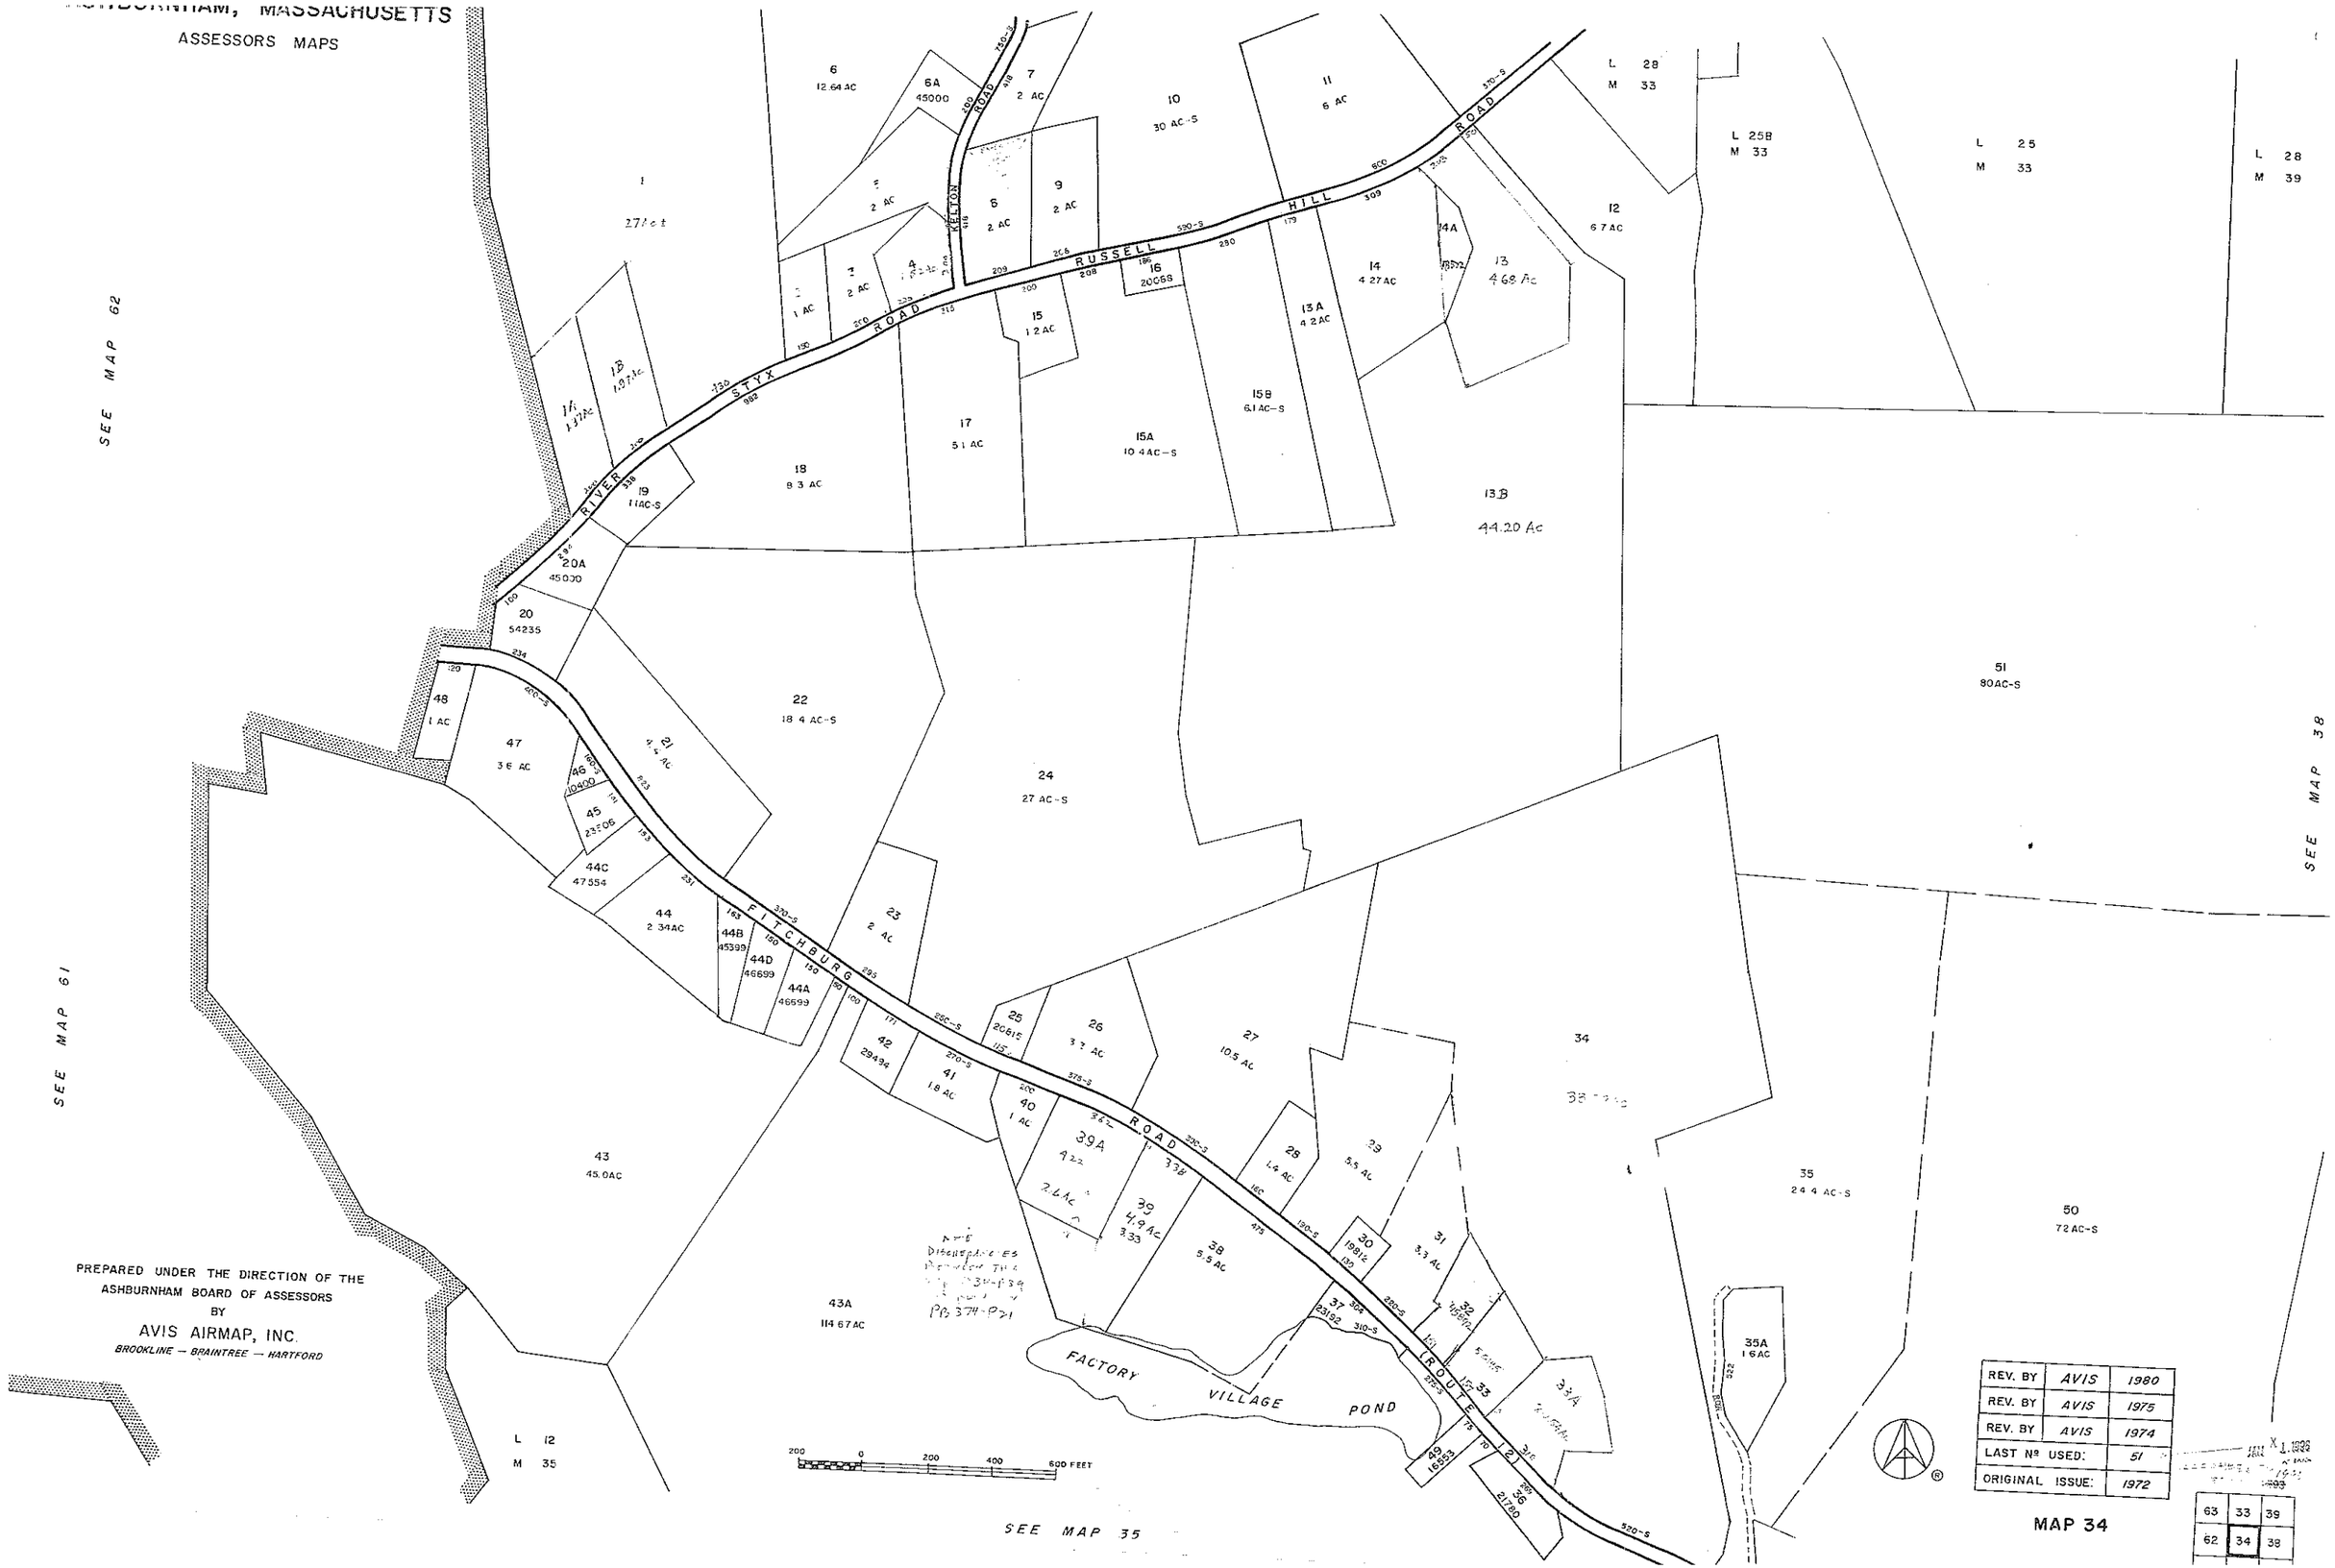

PREPARED UNDER THE DIRECTION OF THE ASHBURNHAM BOARD OF ASSESSORS BY

AVIS AIRMAP, INC.

BROOKLINE — BRAINTREE — HARTFORD

REV. BY	AVIS	1980
REV. BY	AVIS	1975
REV. BY	AVIS	1974
LAST Nº USED:		51
ORIGINAL ISSUE:		1972

MAP 34

63	33	39
62	34	38

ASHBURNHAM, MASSACHUSETTS

ASSESSORS MAPS

L 43A
M 34

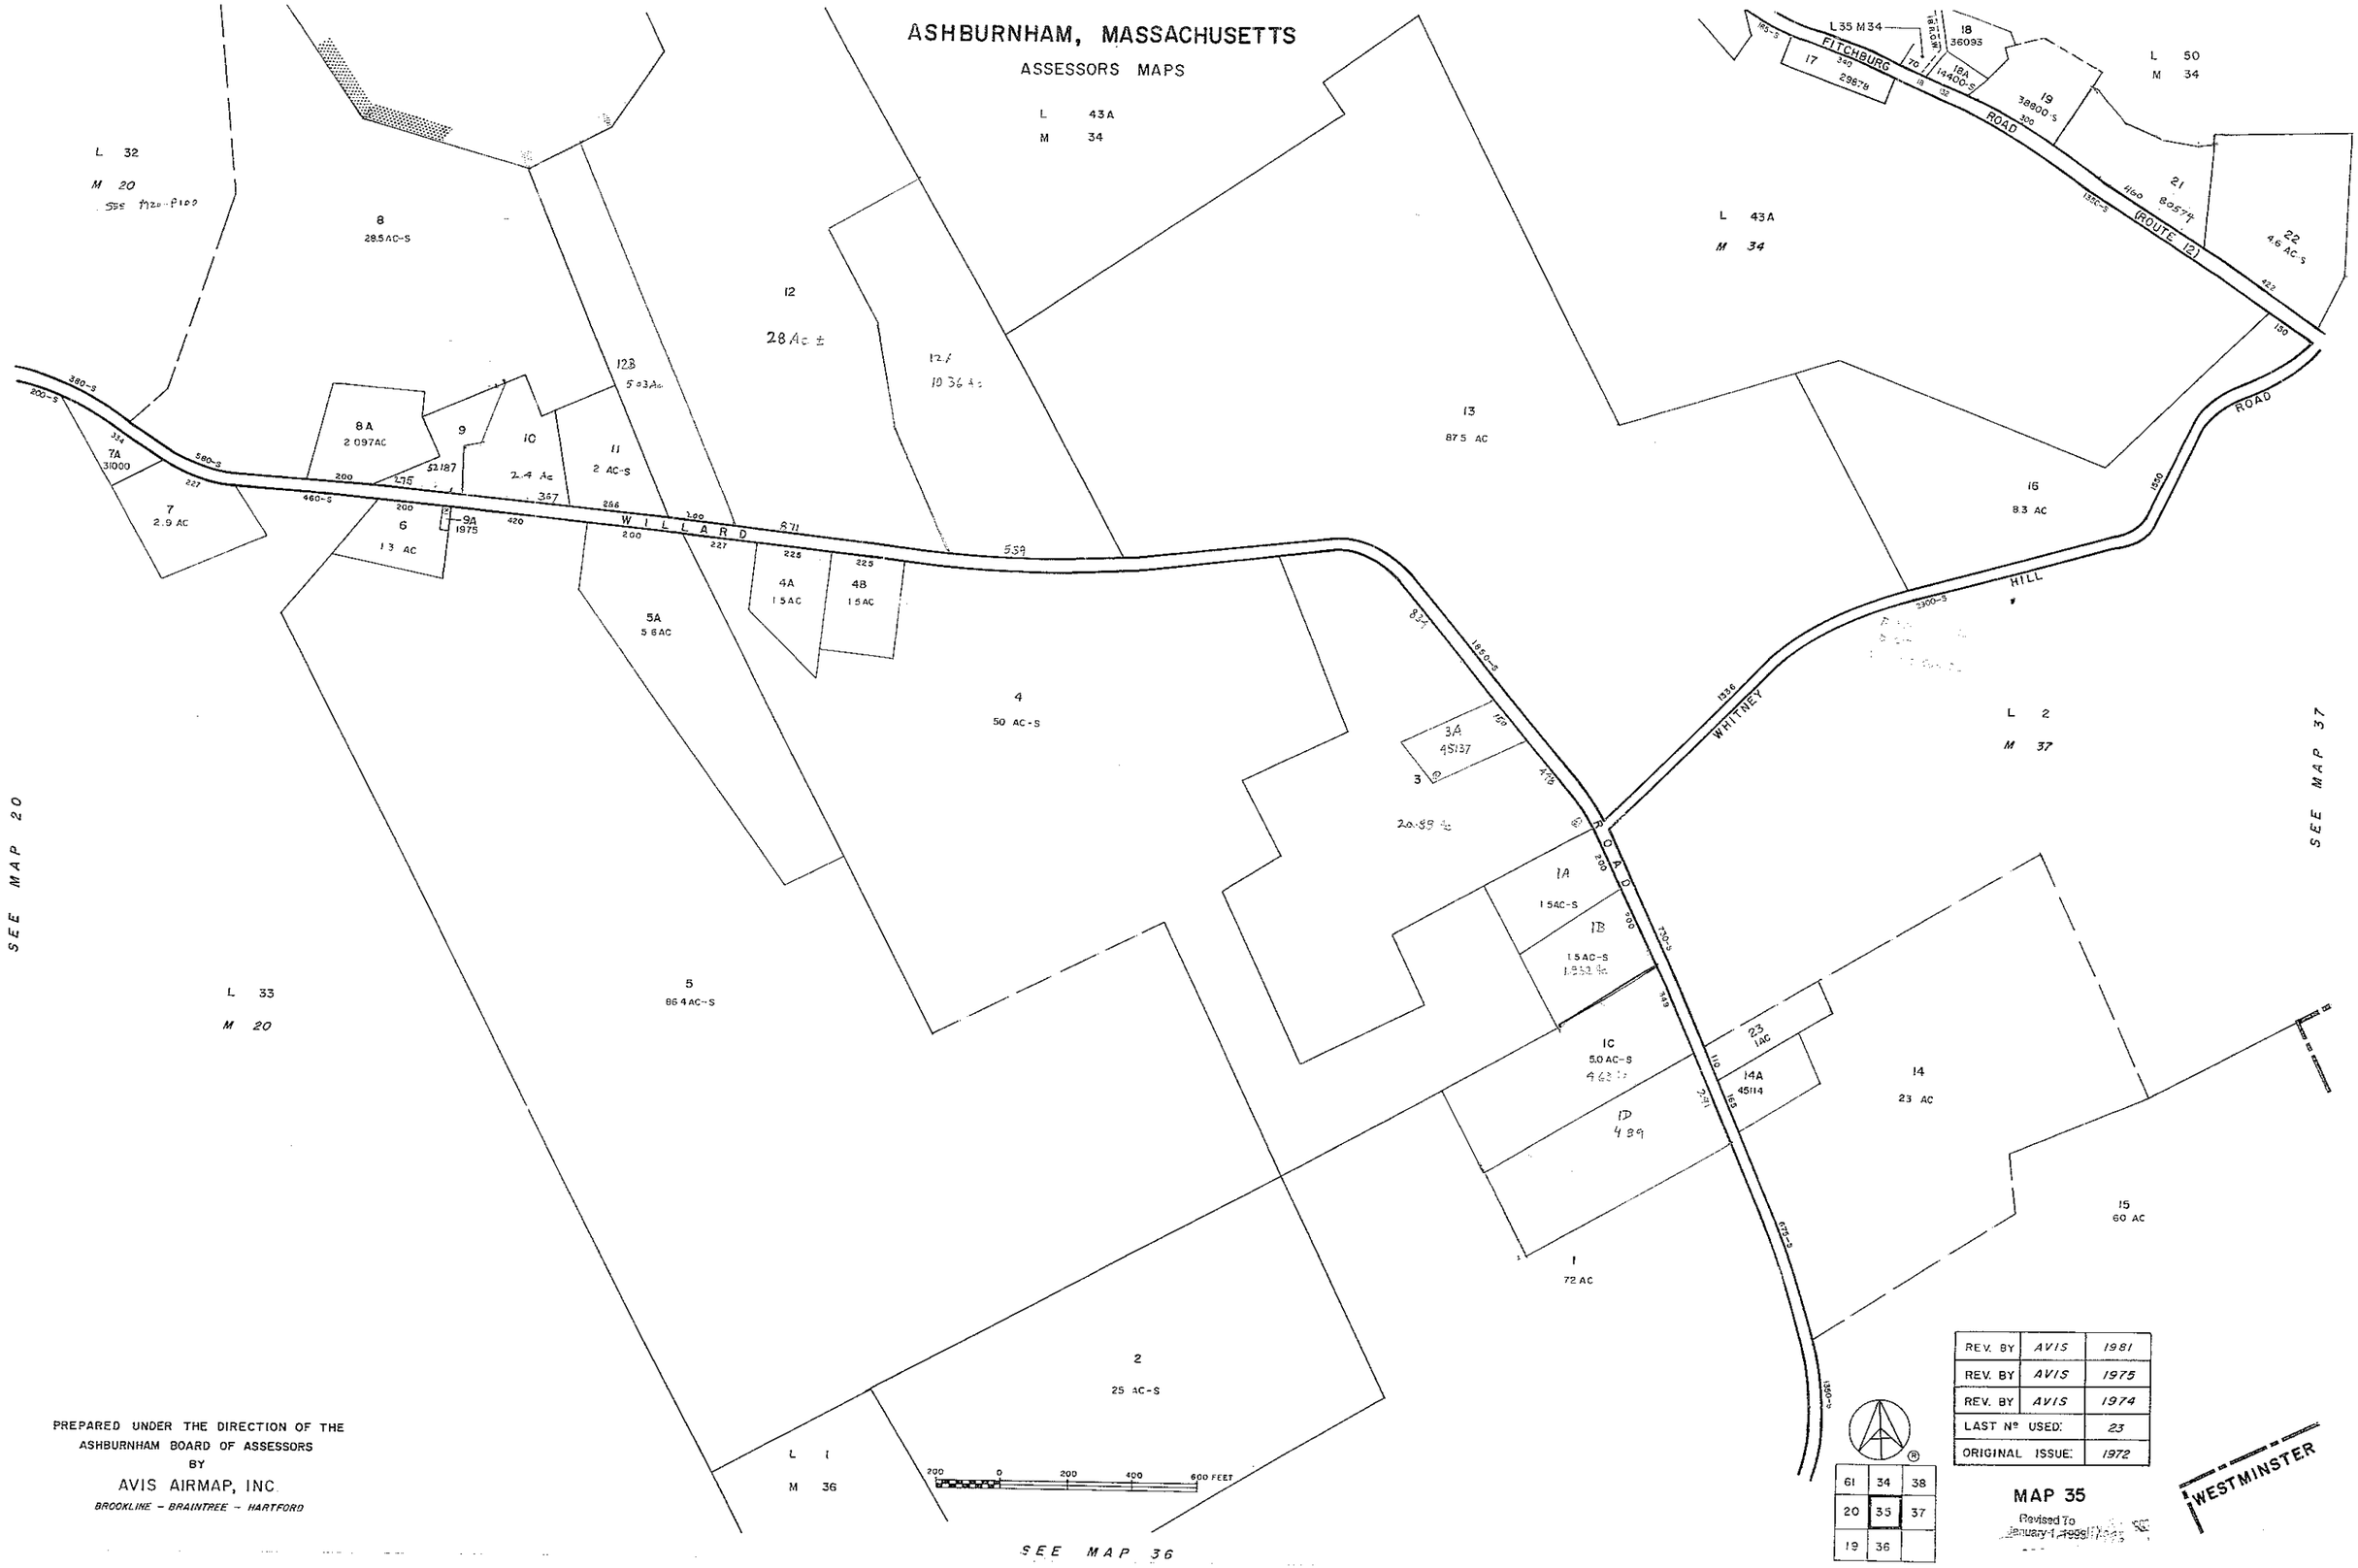

REV. BY	AVIS	1981
REV. BY	AVIS	1975
REV. BY	AVIS	1974
LAST Nº USED:		23
ORIGINAL ISSUE:		1972

MAP 35

Revised To
January 1, 1998

PREPARED UNDER THE DIRECTION OF THE
ASHBURNHAM BOARD OF ASSESSORS
BY
AVIS AIRMAP, INC.
BROOKLINE – BRAINTREE – HARTFORD

ASHBURNHAM, MASSACHUSETTS

ASSESSORS MAPS

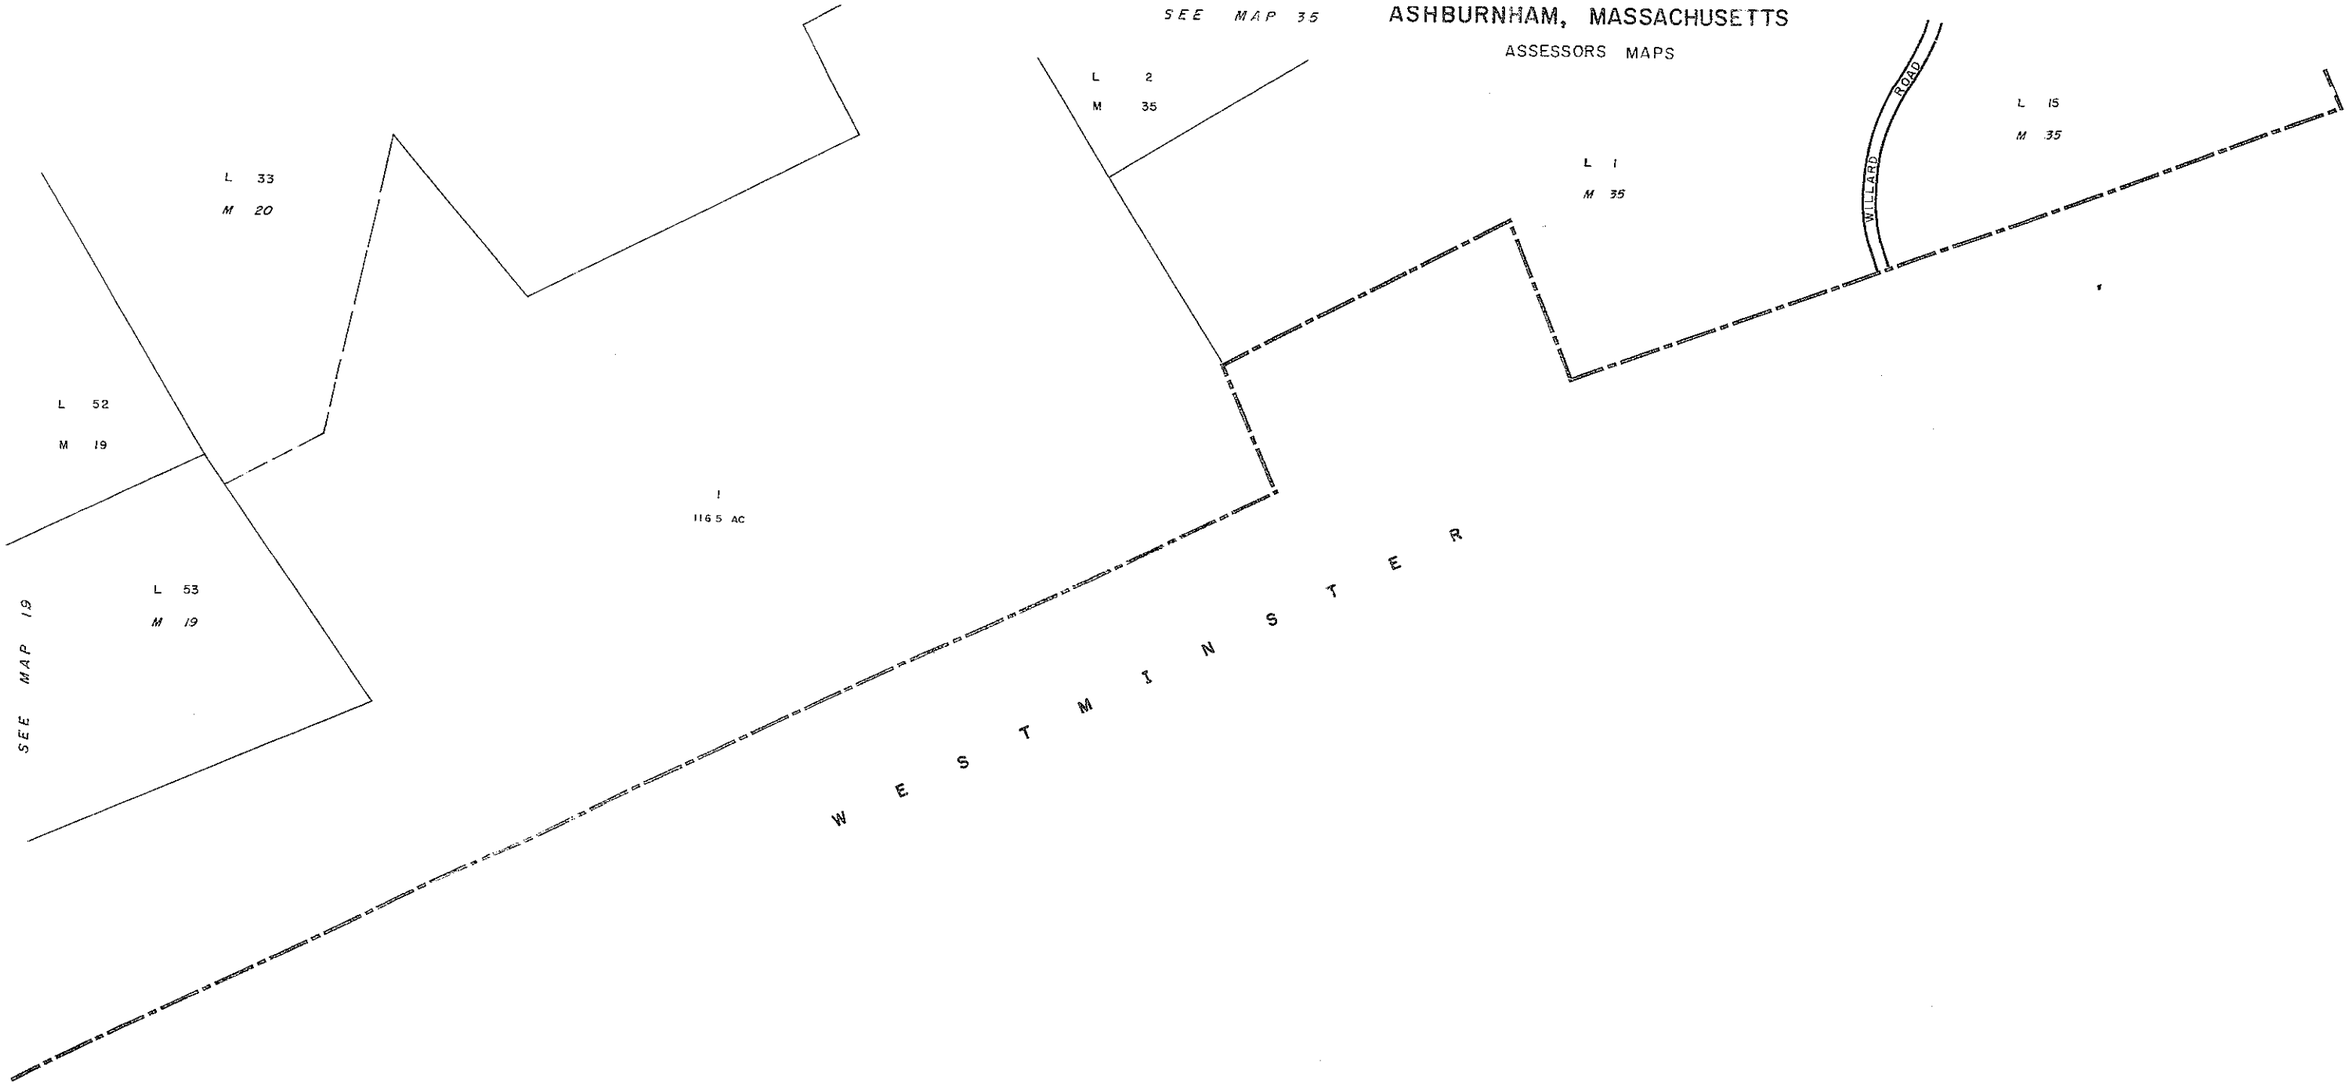

PREPARED UNDER THE DIRECTION OF THE
ASHBURNHAM BOARD OF ASSESSORS
BY
AVIS AIRMAP, INC.
BROOKLINE – BRAINTREE – HARTFORD

200 0 200 400 600 FEET

Revised To
January 1, 1998

REV. BY	AVIS	1975
LAST Nº USED:		1
ORIGINAL ISSUE:		1972

20	35	37
19	36	

MAP 36

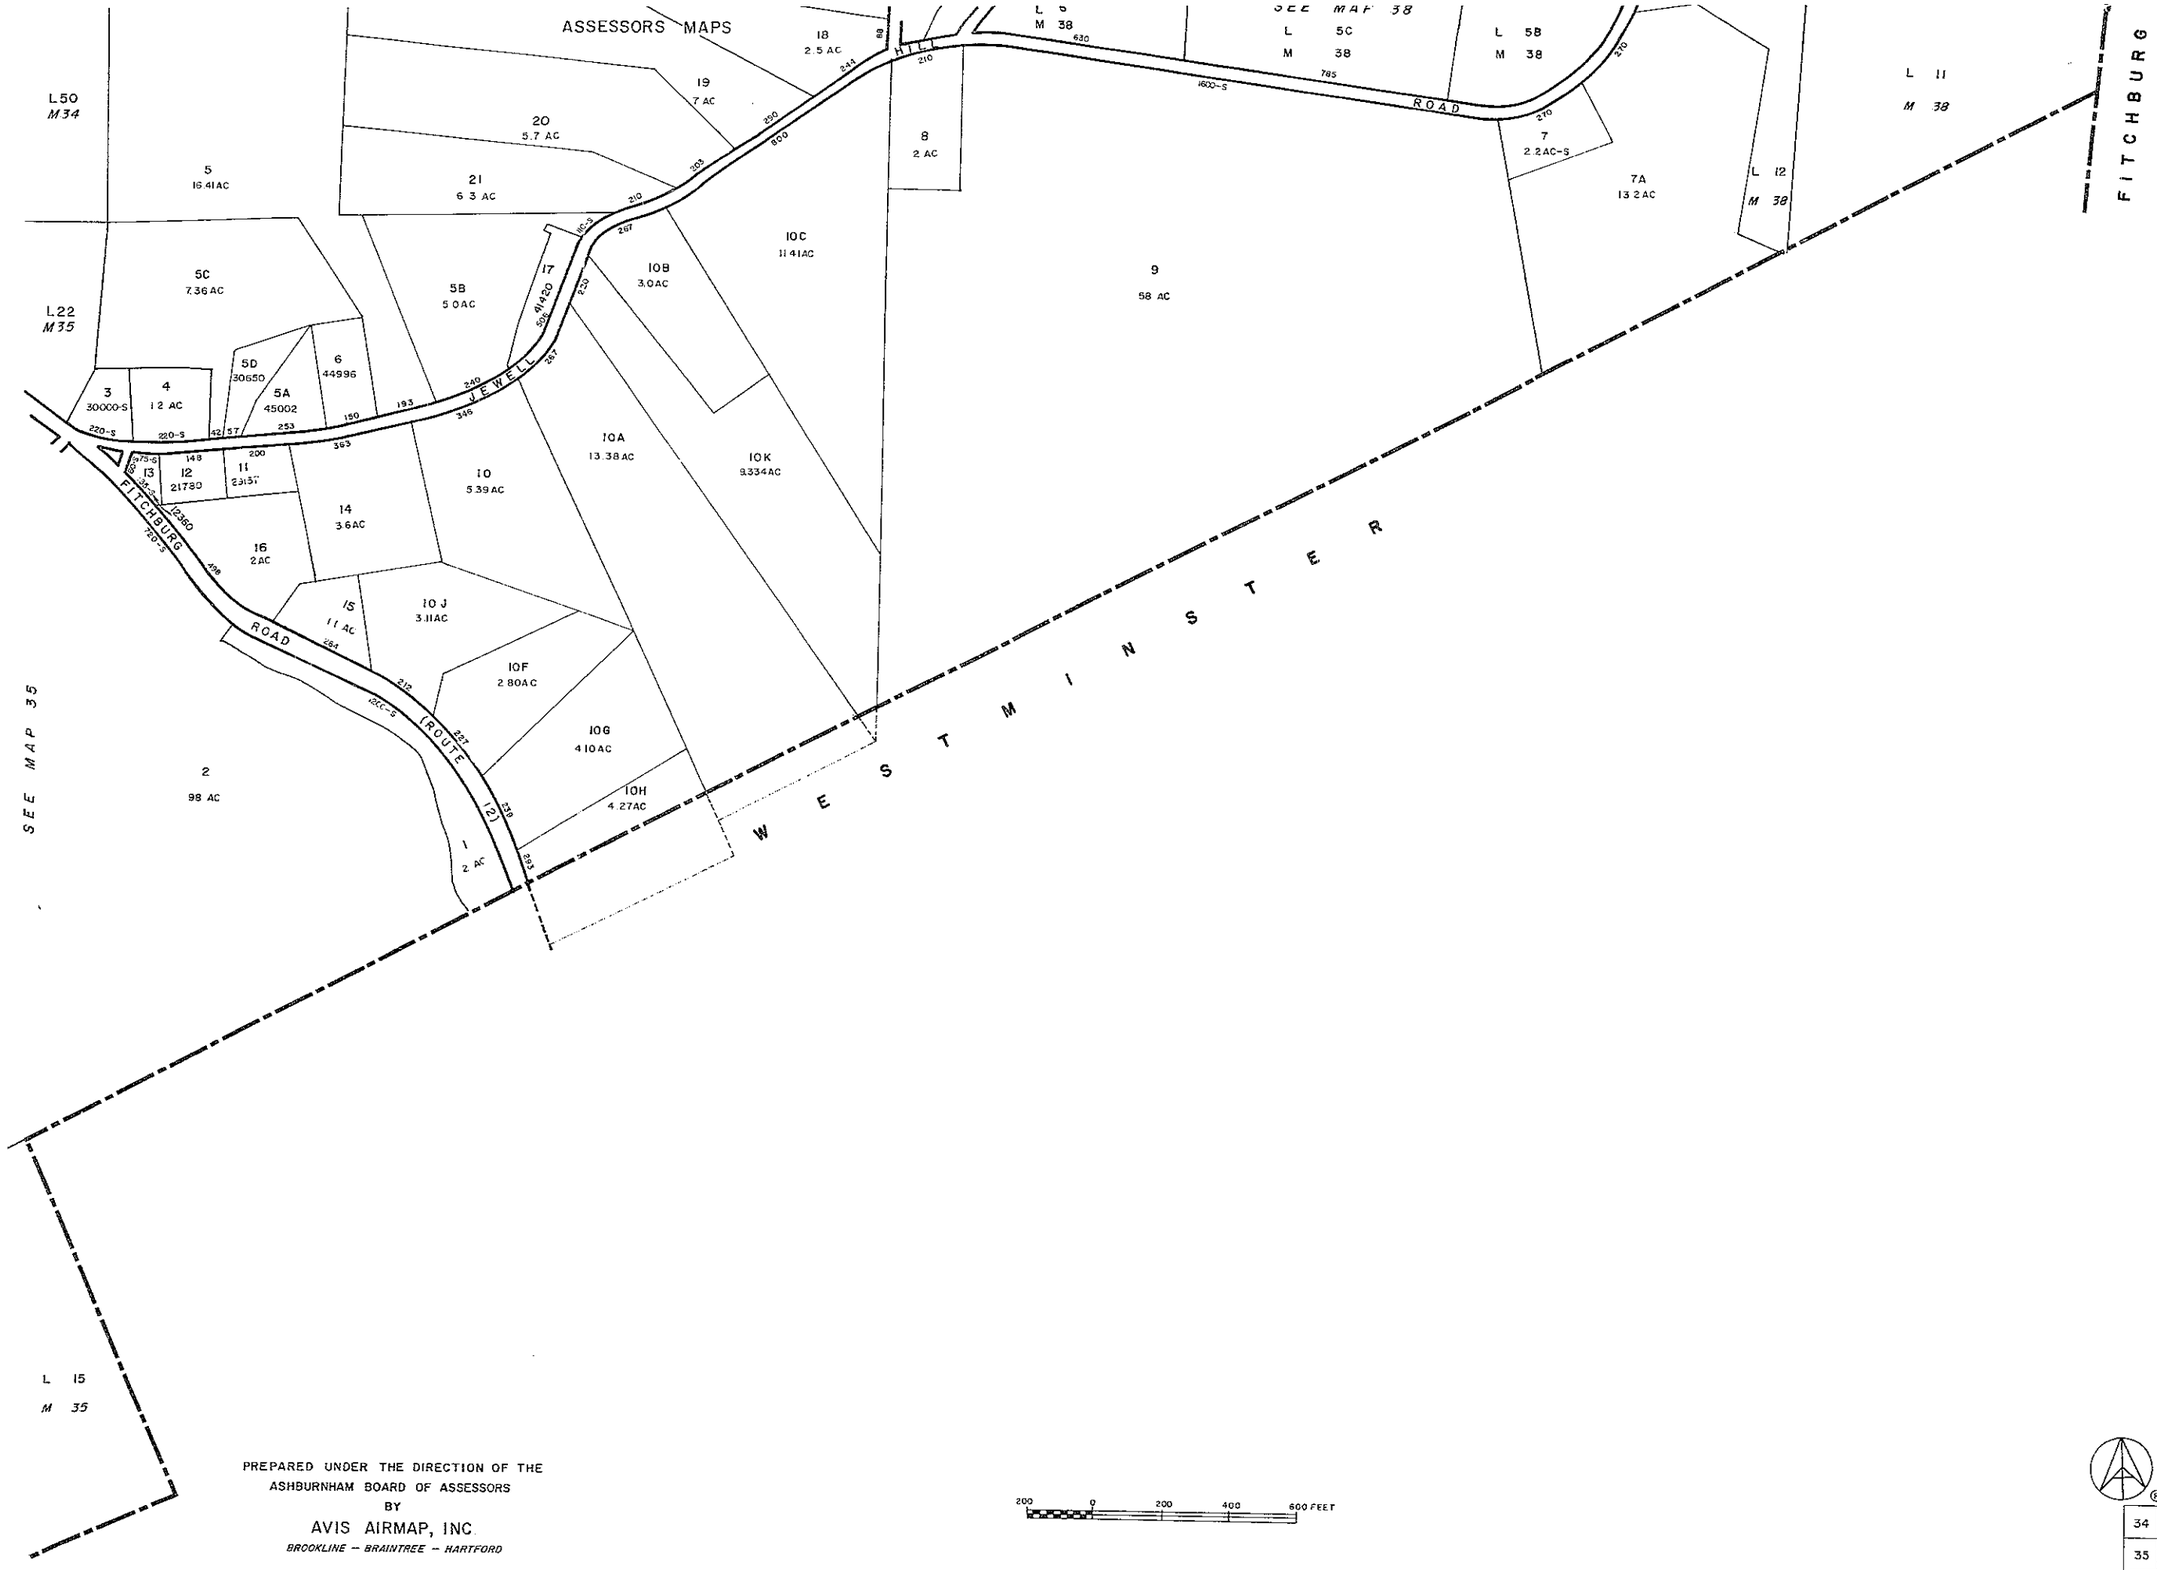

PREPARED UNDER THE DIRECTION OF THE
ASHBURNHAM BOARD OF ASSESSORS
BY
AVIS AIRMAP, INC.
BROOKLINE – BRAINTREE – HARTFORD

REV. BY	AVIS	1981
REV. BY	AVIS	1974
LAST Nº USED:		21
ORIGINAL ISSUE:		1972

34	38	
35	37	
36		

MAP 37

Revised JAN X 1, 1983
January 1, 1983
1986

ASHBURNHAM, MASSACHUSETTS

ASSESSORS MAPS

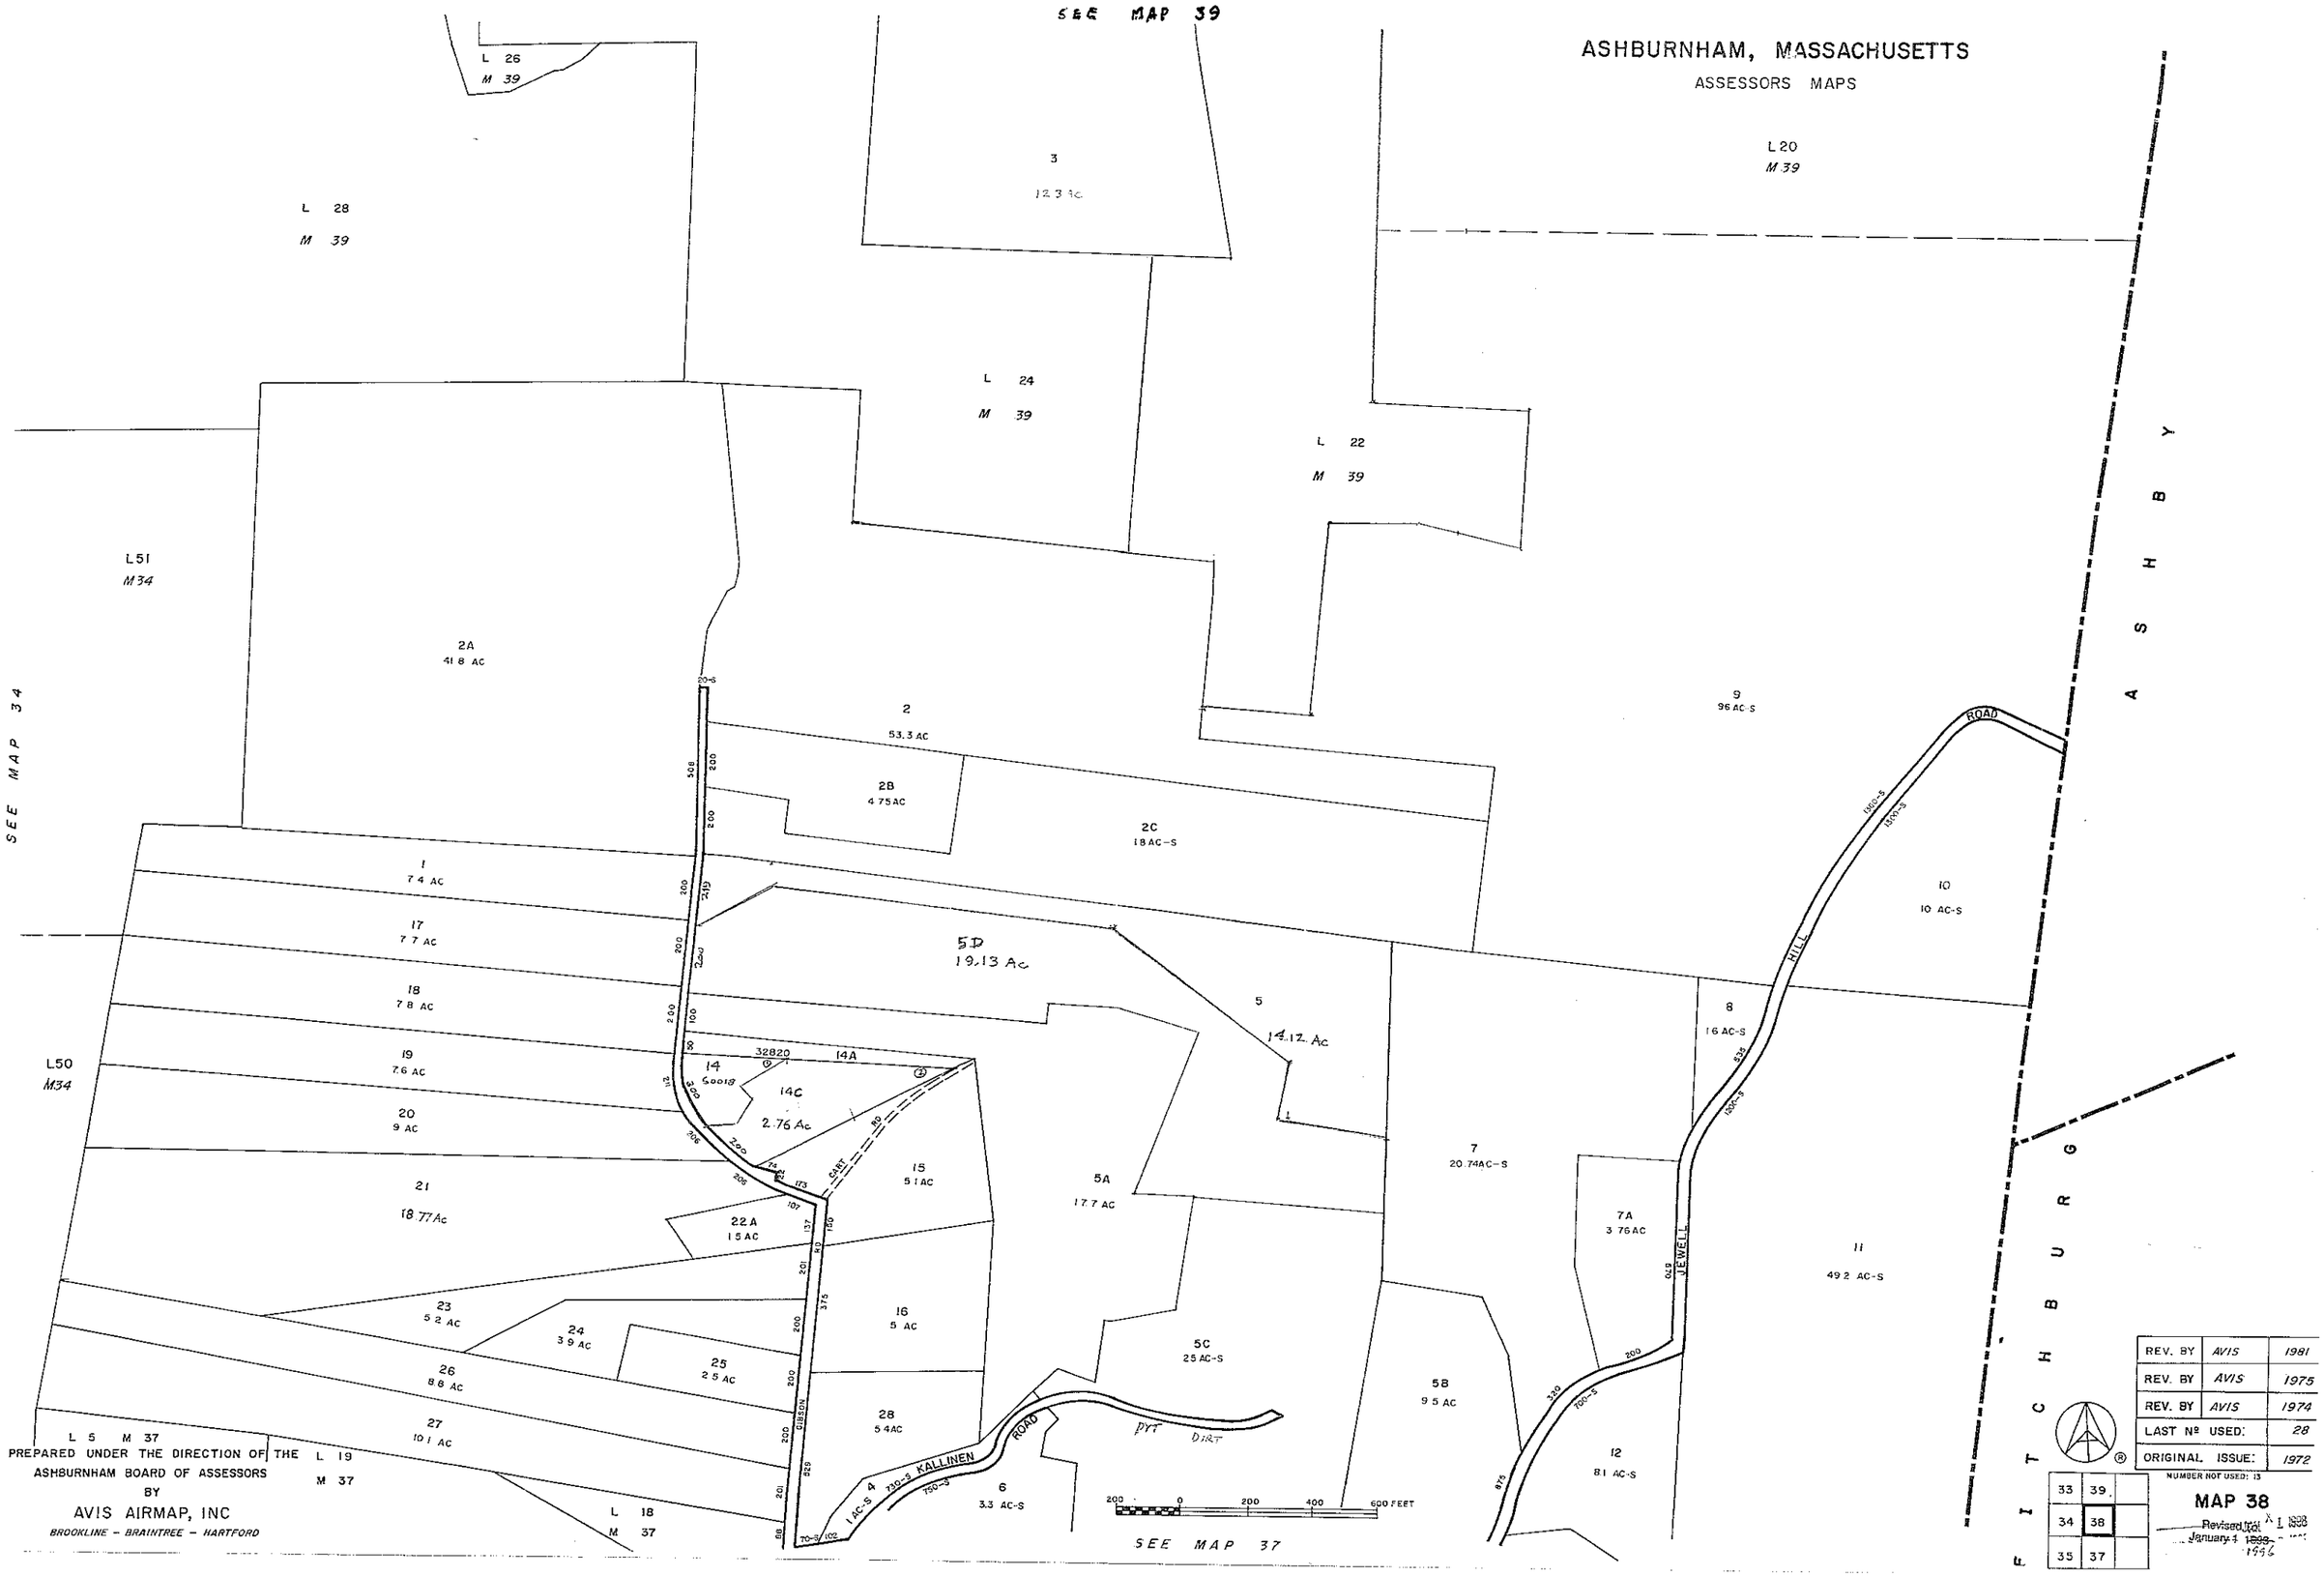

ASHBURNHAM, MASSACHUSETTS

ASSESSORS MAPS

PREPARED UNDER THE DIRECTION OF THE
ASHBURNHAM BOARD OF ASSESSORS
BY
AVIS AIRMAP, INC
BROOKLINE – BRAINTREE – HARTFORD

REV. BY	AVIS	1981
REV. BY	AVIS	1979
LAST Nº USED:		31
ORIGINAL ISSUE:		1972

NUMBER NOT USED: 6,9

32	40	
33	39	
34	38	

MAP 39

Revised To ~~January 1, 1993~~

ASHBURNHAM, MASSACHUSETTS

ASSESSORS MAPS

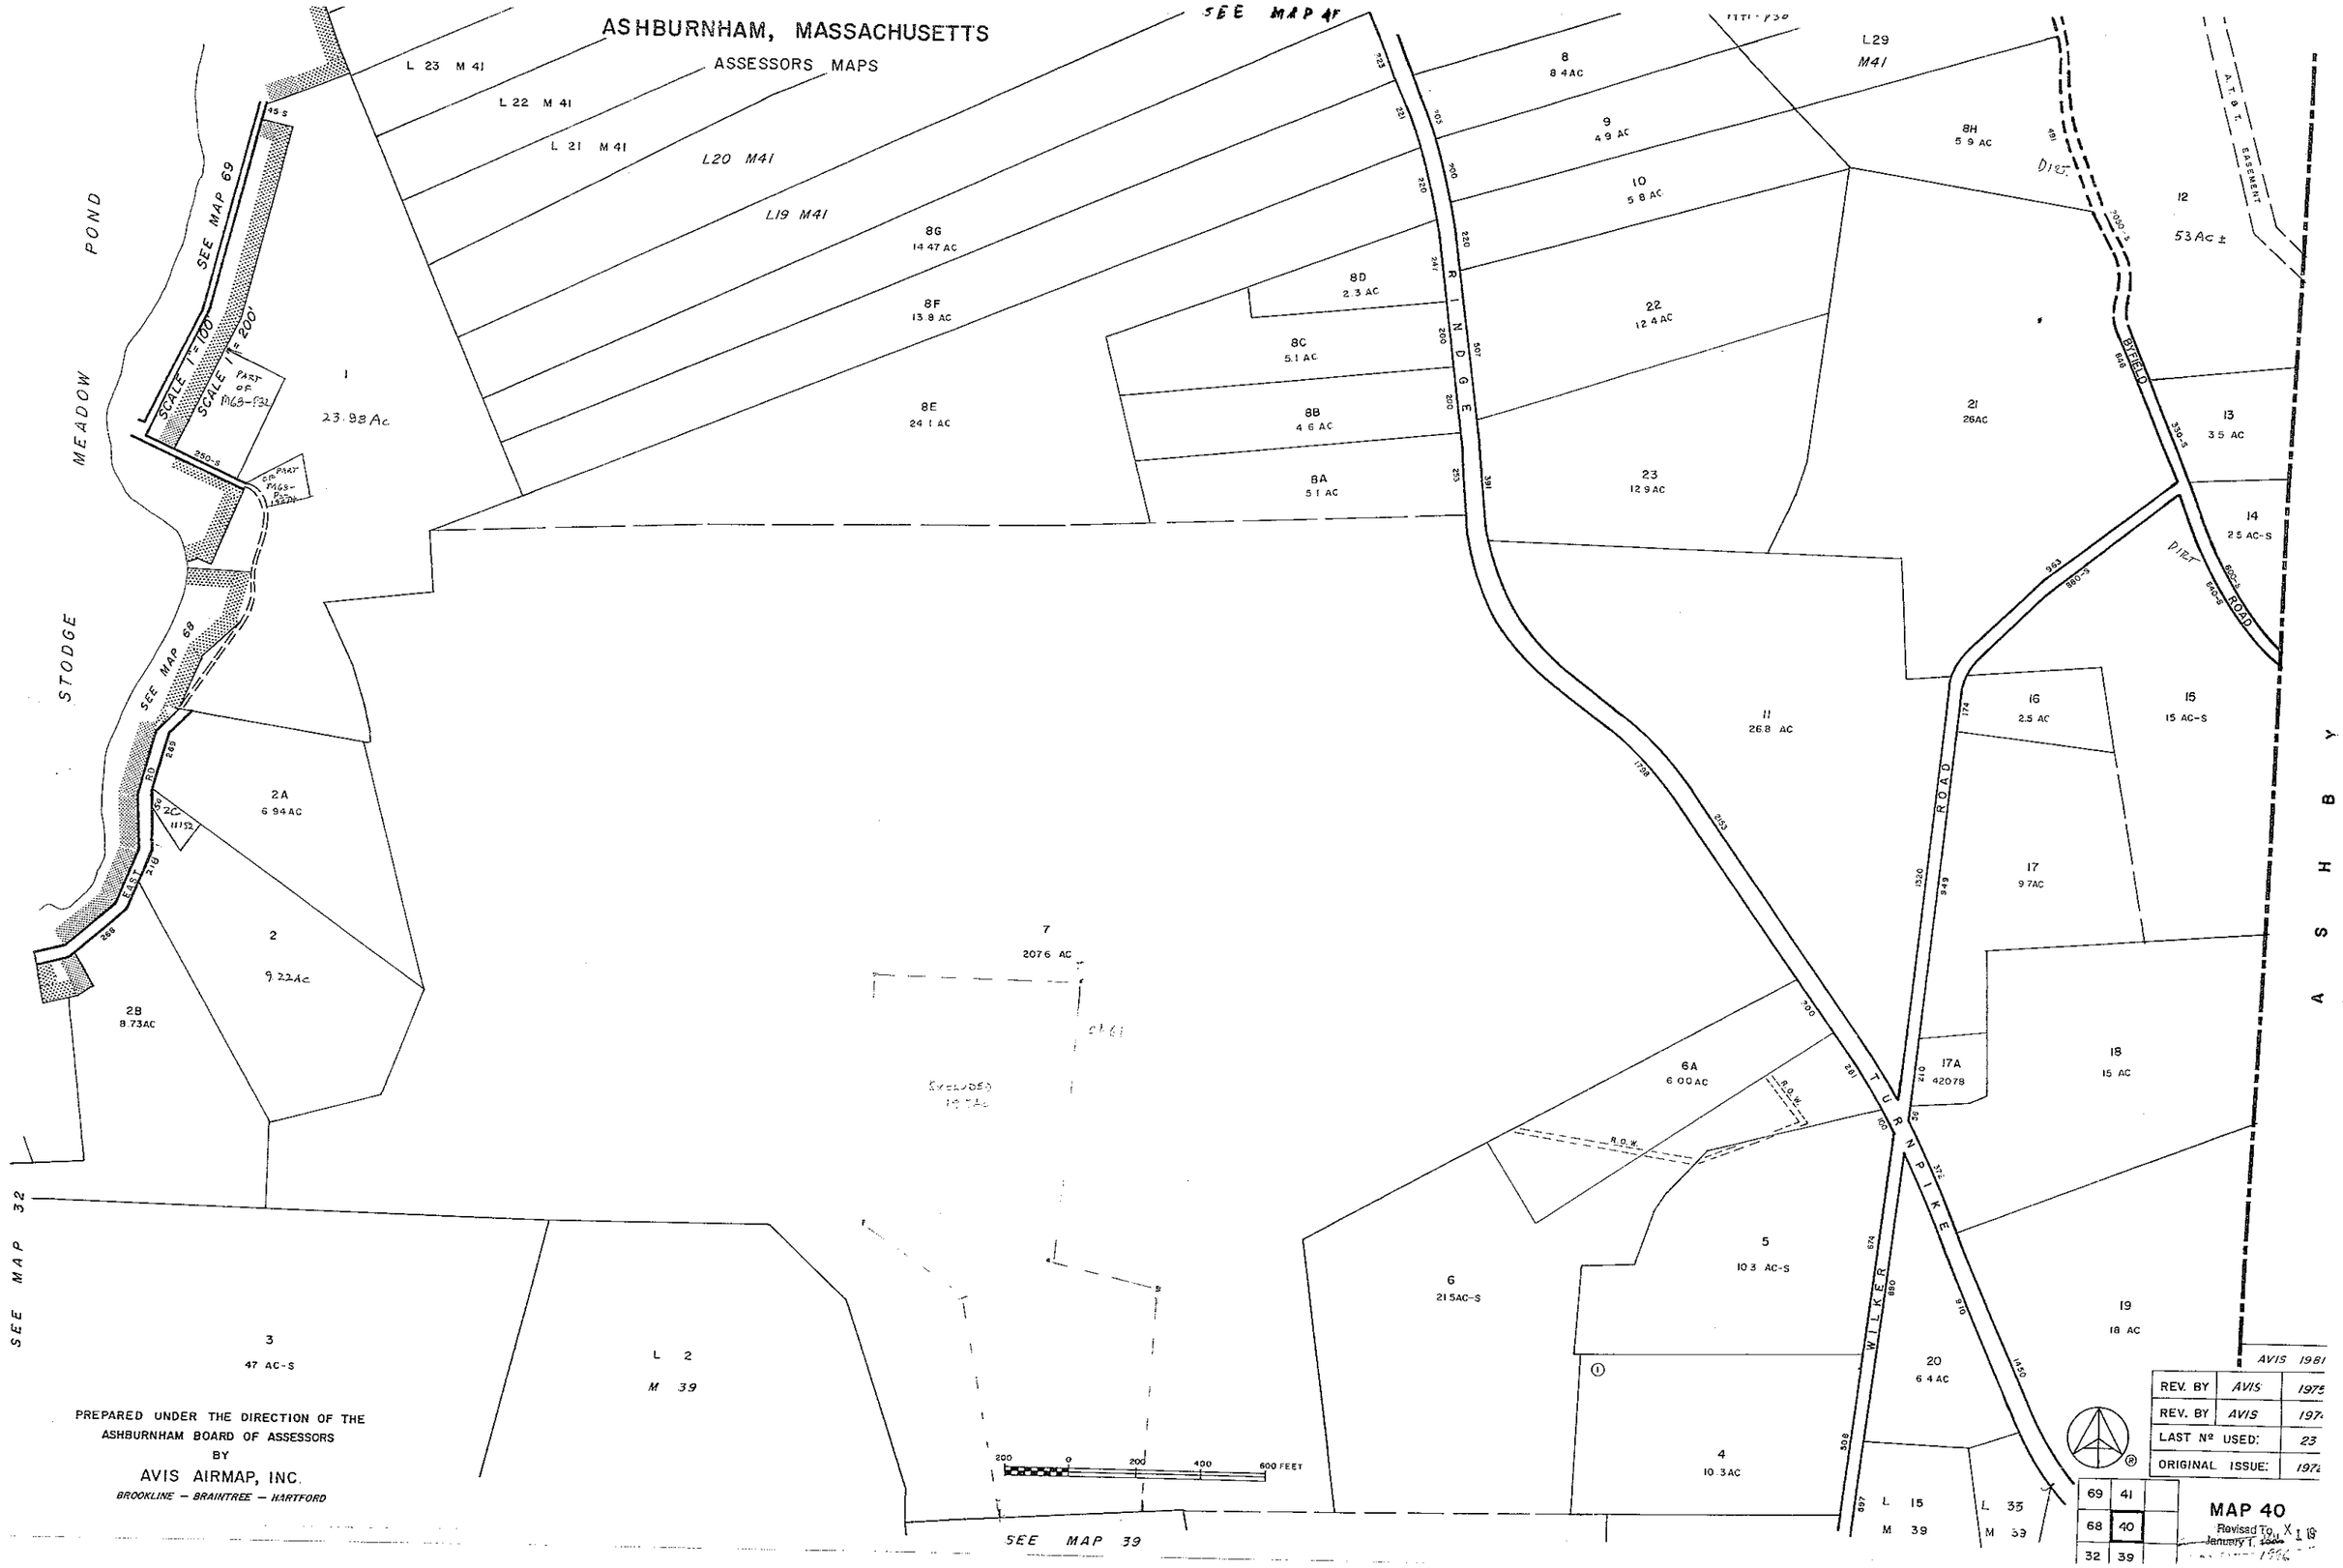

PREPARED UNDER THE DIRECTION OF THE
ASHBURNHAM BOARD OF ASSESSORS
BY
AVIS AIRMAP, INC.
BROOKLINE — BRAINTREE — HARTFORD

		AVIS 1981
REV. BY	AVIS	1975
REV. BY	AVIS	1974
LAST Nº USED:		23
ORIGINAL ISSUE:		1972

69	41
68	40
32	39

MAP 40

Revised To: X 1 19
January 1, 1996

ASSESSORS MAPS

PREPARED UNDER THE DIRECTION OF THE ASHBURNHAM BOARD OF ASSESSORS BY

AVIS AIRMAP, INC.

BROOKLINE – BRAINTREE – HARTFORD

ASHBURNHAM, MASSACHUSETTS

ASSESSORS MAPS

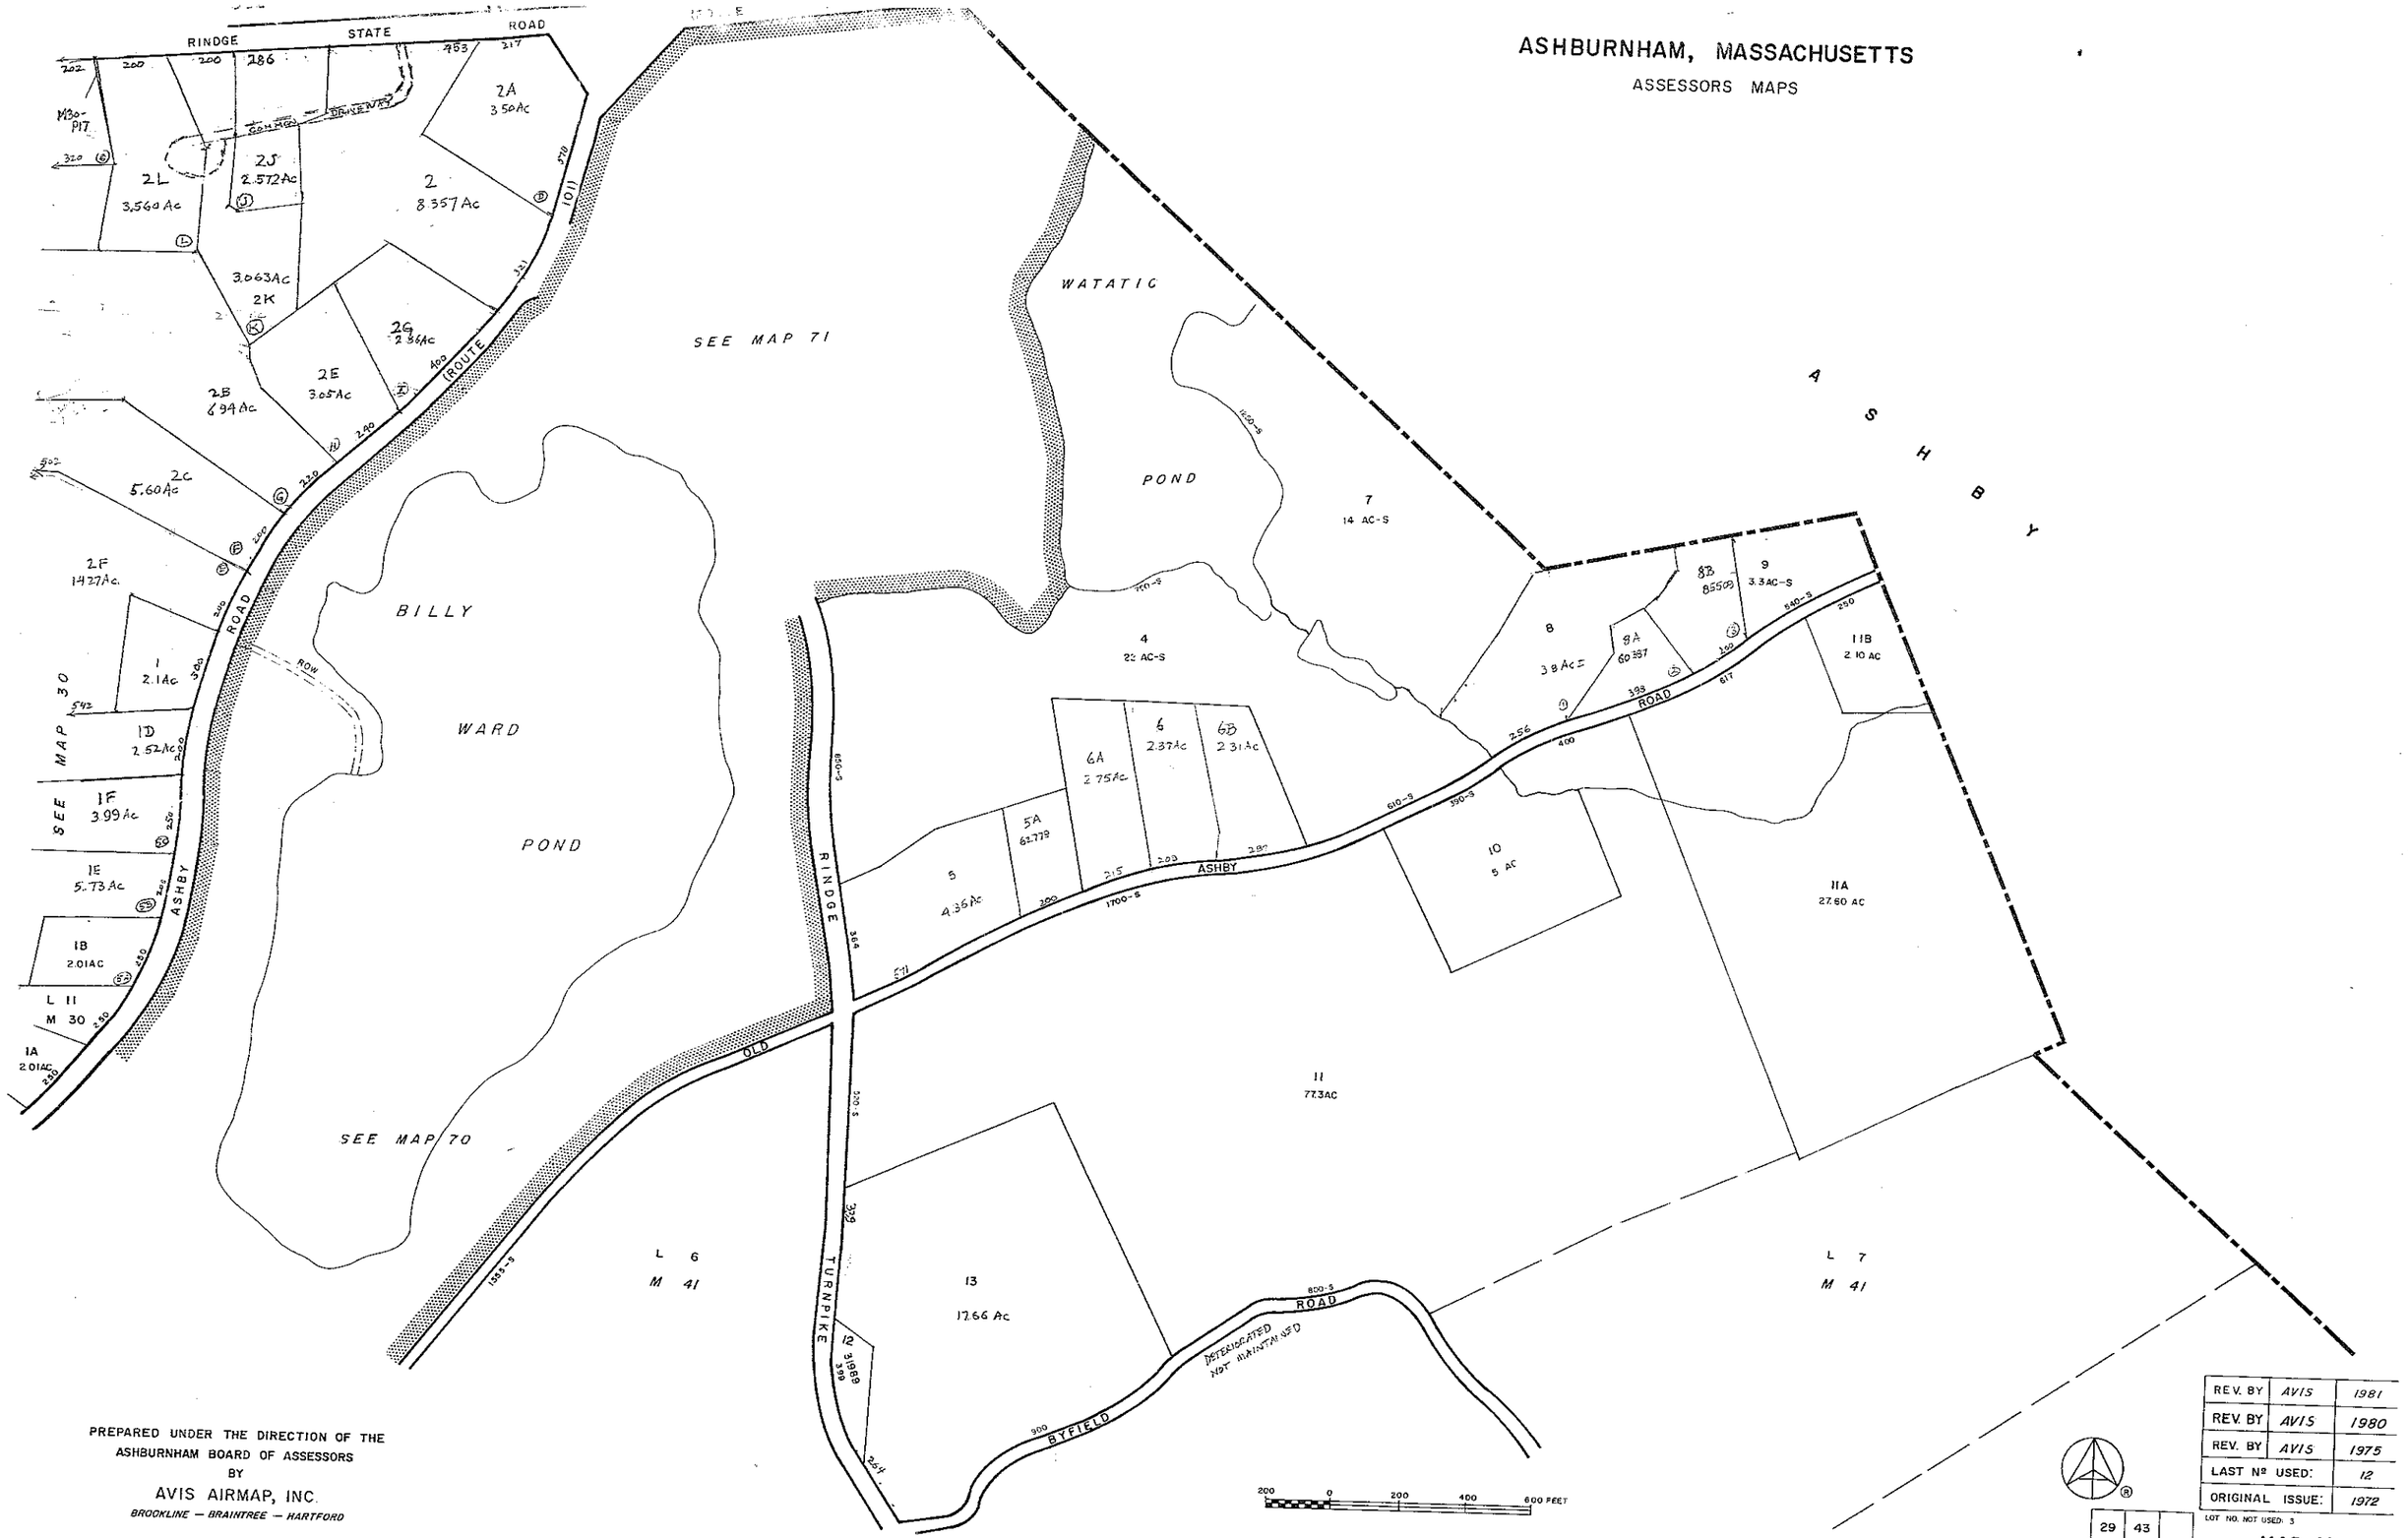

PREPARED UNDER THE DIRECTION OF THE
ASHBURNHAM BOARD OF ASSESSORS
BY
AVIS AIRMAP, INC.
BROOKLINE — BRAINTREE — HARTFORD

REV. BY	AVIS	1981
REV. BY	AVIS	1980
REV. BY	AVIS	1975
LAST Nº USED:		12
ORIGINAL ISSUE:		1972

LOT NO. NOT USED: 3

29	43	
30	42	
31	41	

MAP 42

Revised To
January 1, 1993

ASHBURNHAM, MASSACHUSETTS

ASSESSORS MAPS

PREPARED UNDER THE DIRECTION OF THE
ASHBURNHAM BOARD OF ASSESSORS
BY
AVIS AIRMAP, INC.
BROOKLINE — BRAINTREE — HARTFORD

REV. BY	AVIS	1981
REV. BY	AVIS	1974
LAST Nº USED:		12
ORIGINAL ISSUE:		1972

29	43	
30	42	71

MAP 43
Revised To
January 1, ~~1998~~
JAN 7 4 1993

ASHBURNHAM, MASSACHUSETTS

ASSESSORS MAPS

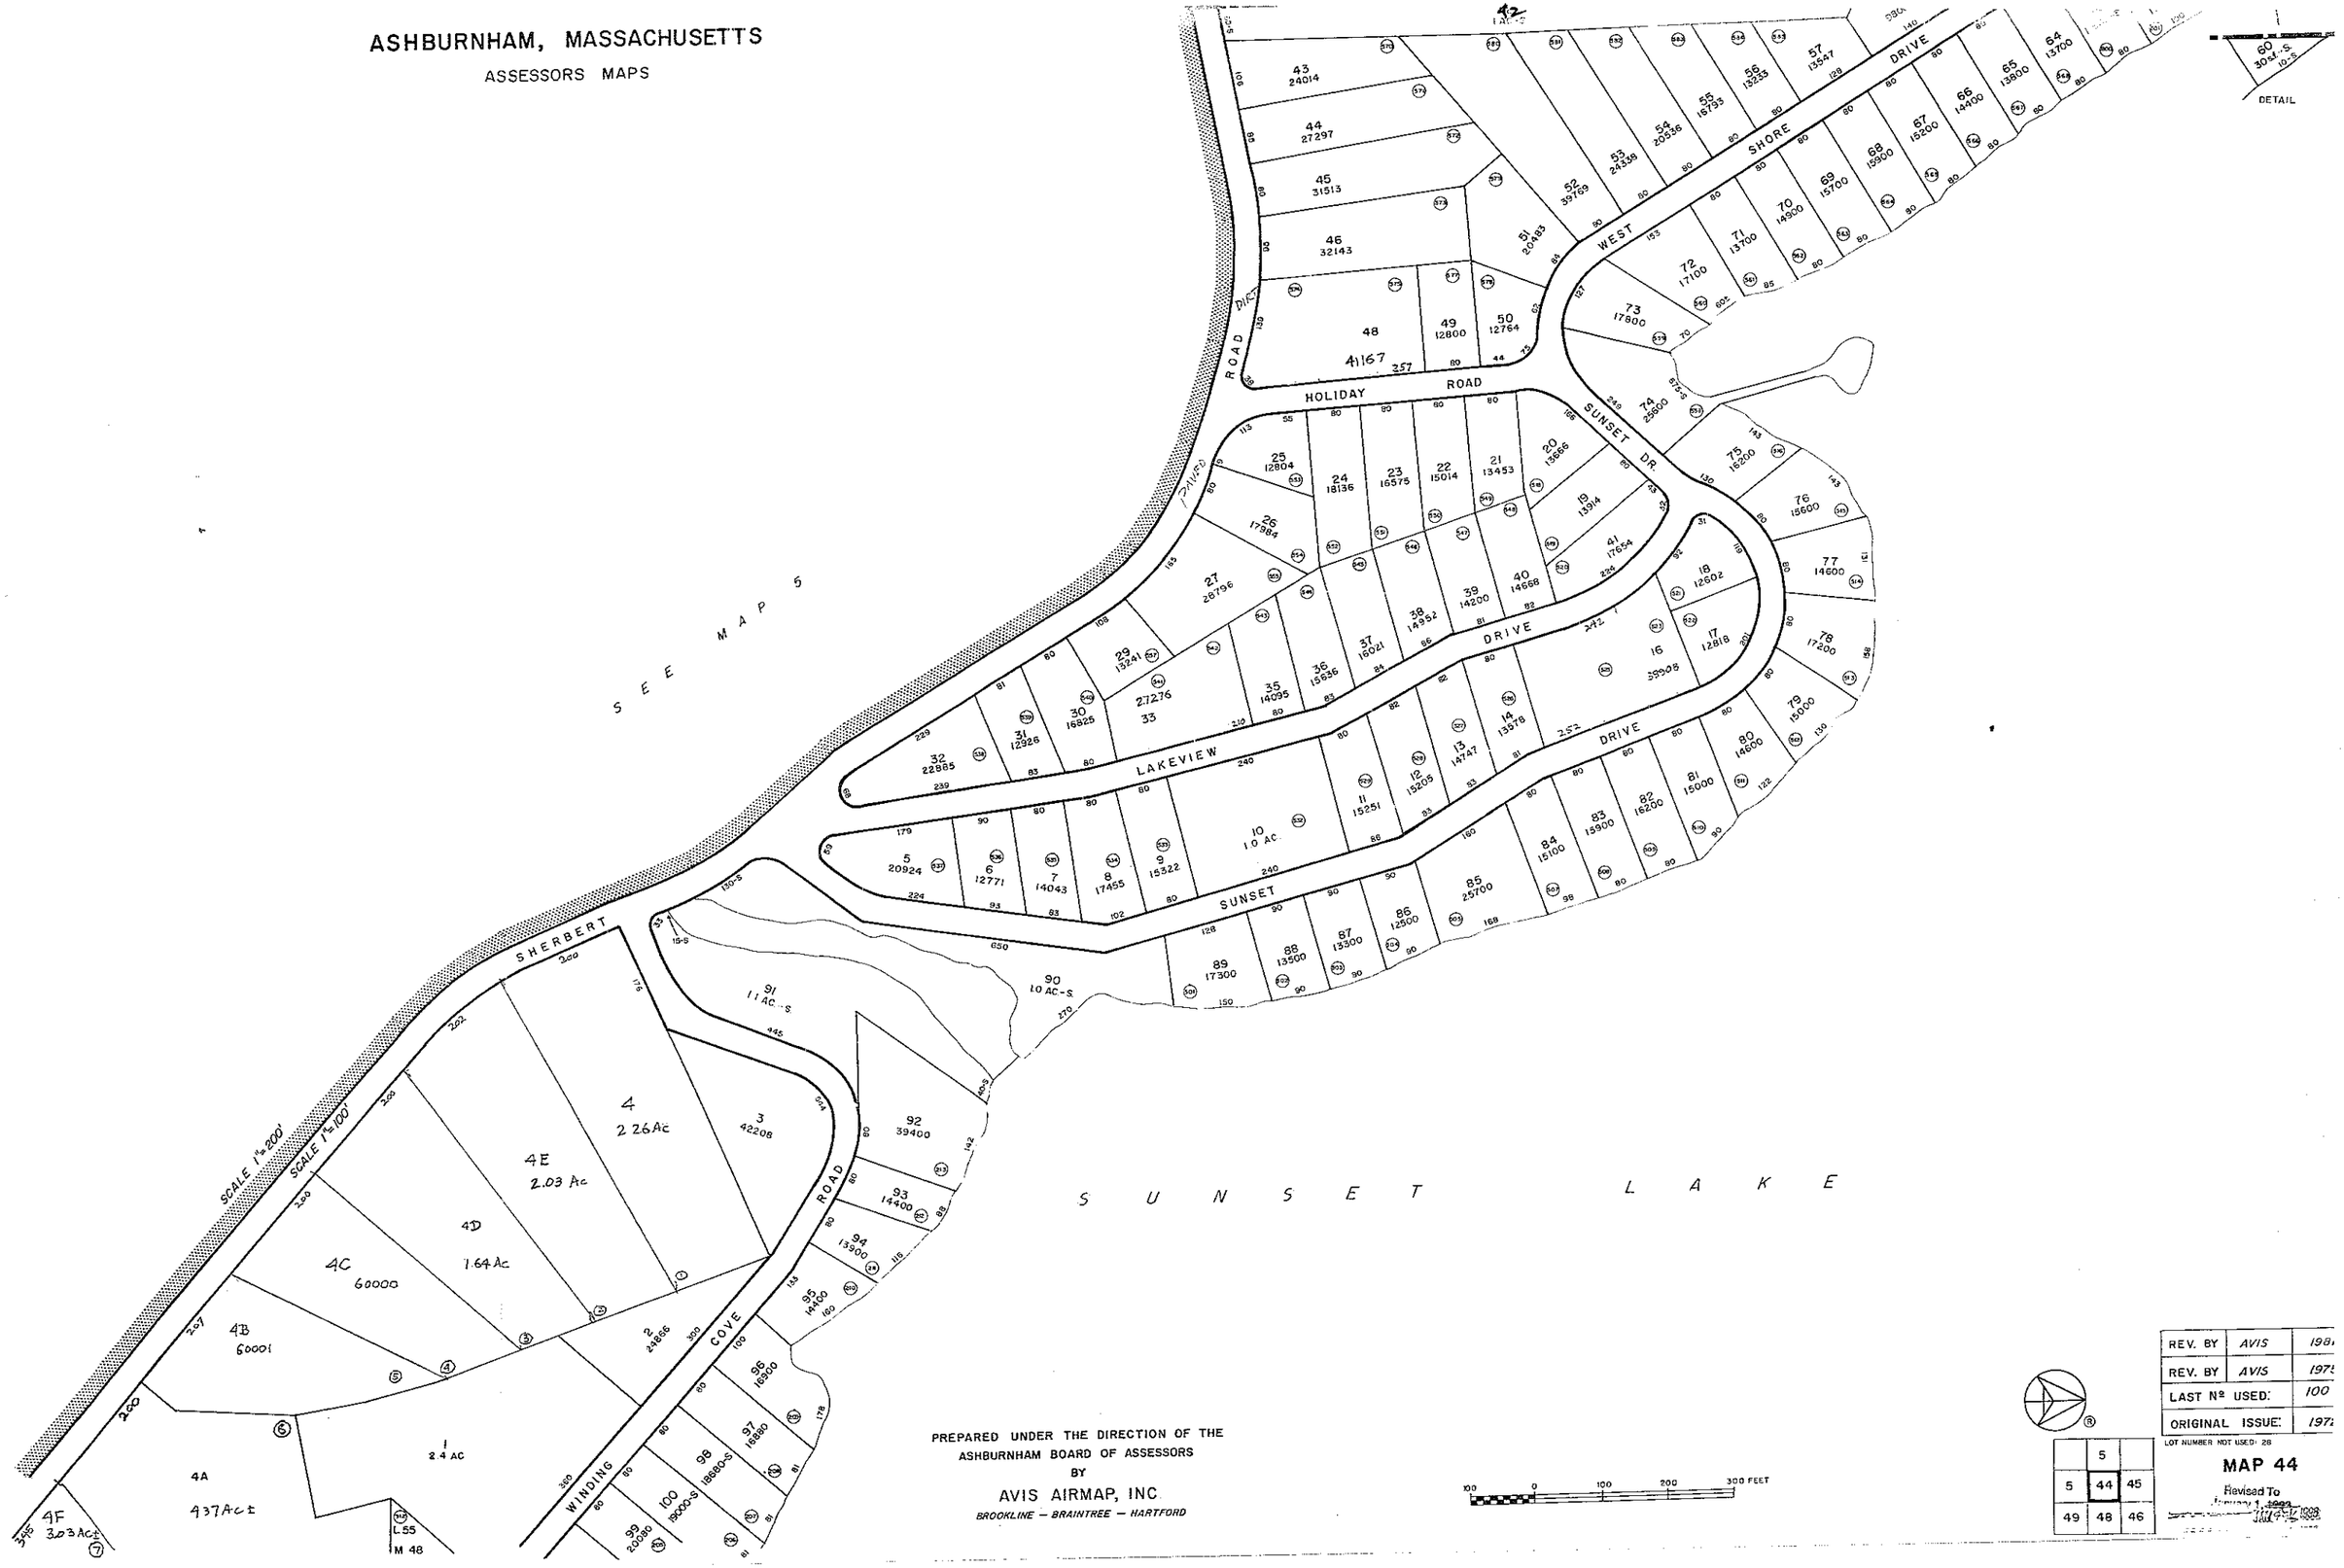

PREPARED UNDER THE DIRECTION OF THE
ASHBURNHAM BOARD OF ASSESSORS
BY
AVIS AIRMAP, INC
BROOKLINE — BRAINTREE — HARTFORD

100 0 100 200 300 FEET

REV. BY	AVIS	198
REV. BY	AVIS	197
LAST Nº USED:		100
ORIGINAL ISSUE:		197

LOT NUMBER NOT USED: 28

	5	
5	44	45
49	48	46

MAP 44

Revised To
January 1, 1989

ASHBURNHAM, MASSACHUSETTS

ASSESSORS MAPS

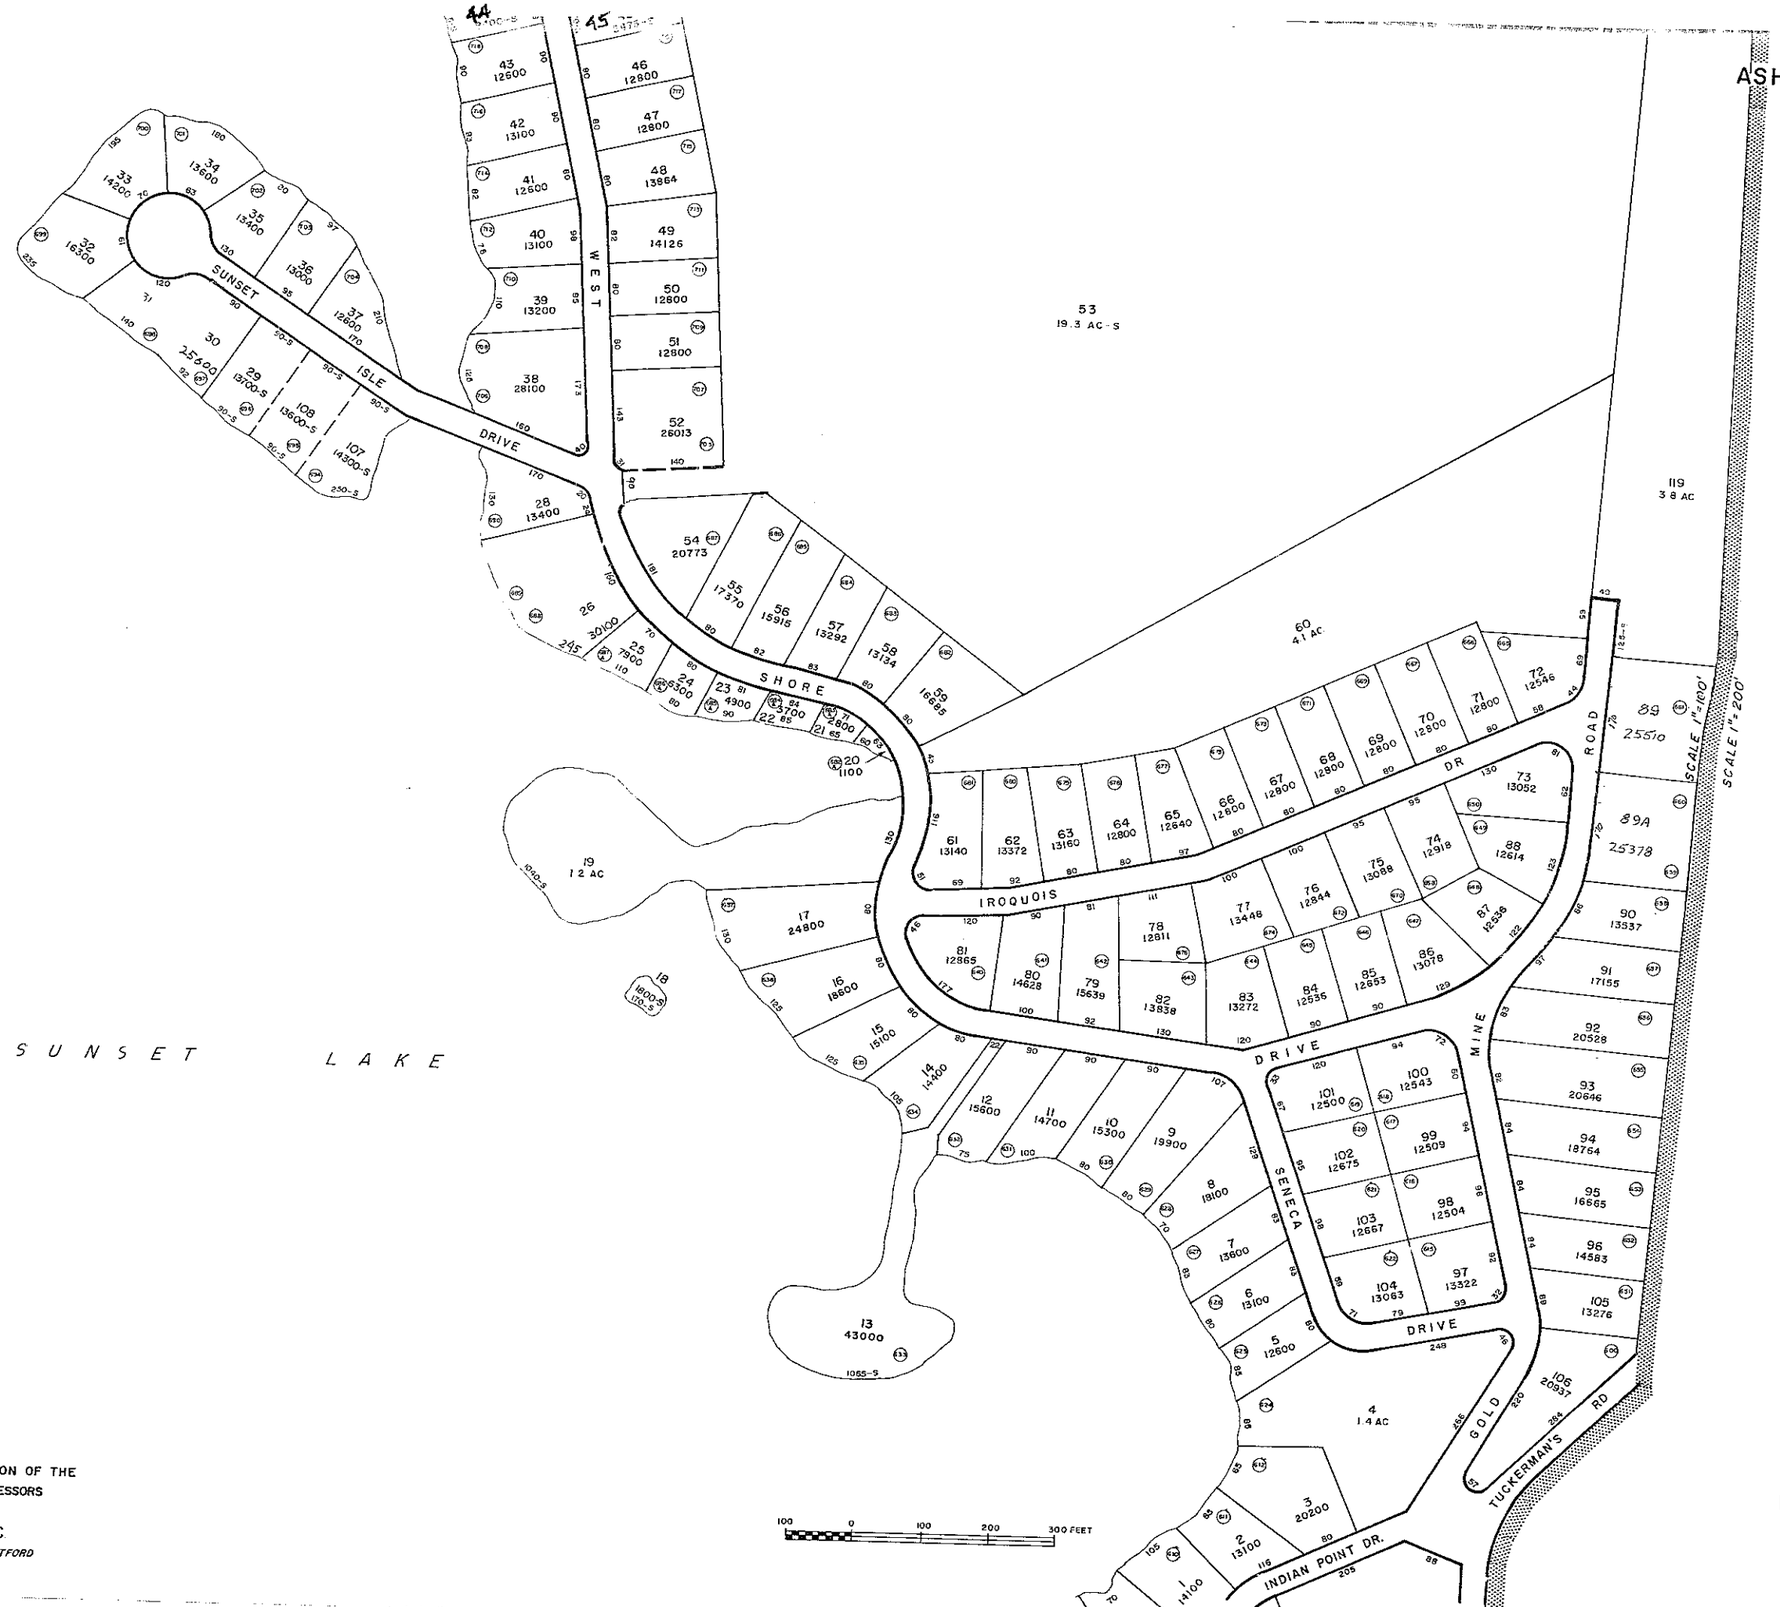

PREPARED UNDER THE DIRECTION OF THE
ASHBURNHAM BOARD OF ASSESSORS
BY
AVIS AIRMAP, INC.
BROOKLINE — BRAINTREE — HARTFORD

REV. BY	*AVIS*	*1981*
REV. BY	*AVIS*	*1975*
REV. BY	*AVIS*	*1974*
LAST Nº USED:	*119*	
ORIGINAL ISSUE:	*1972*	

NUMBERS NOT USED: 109 THRU 115

44	45	6
48	46	

MAP 45

Revised To

ASHBURNHAM, MASSACHUSETTS

ASSESSORS MAPS

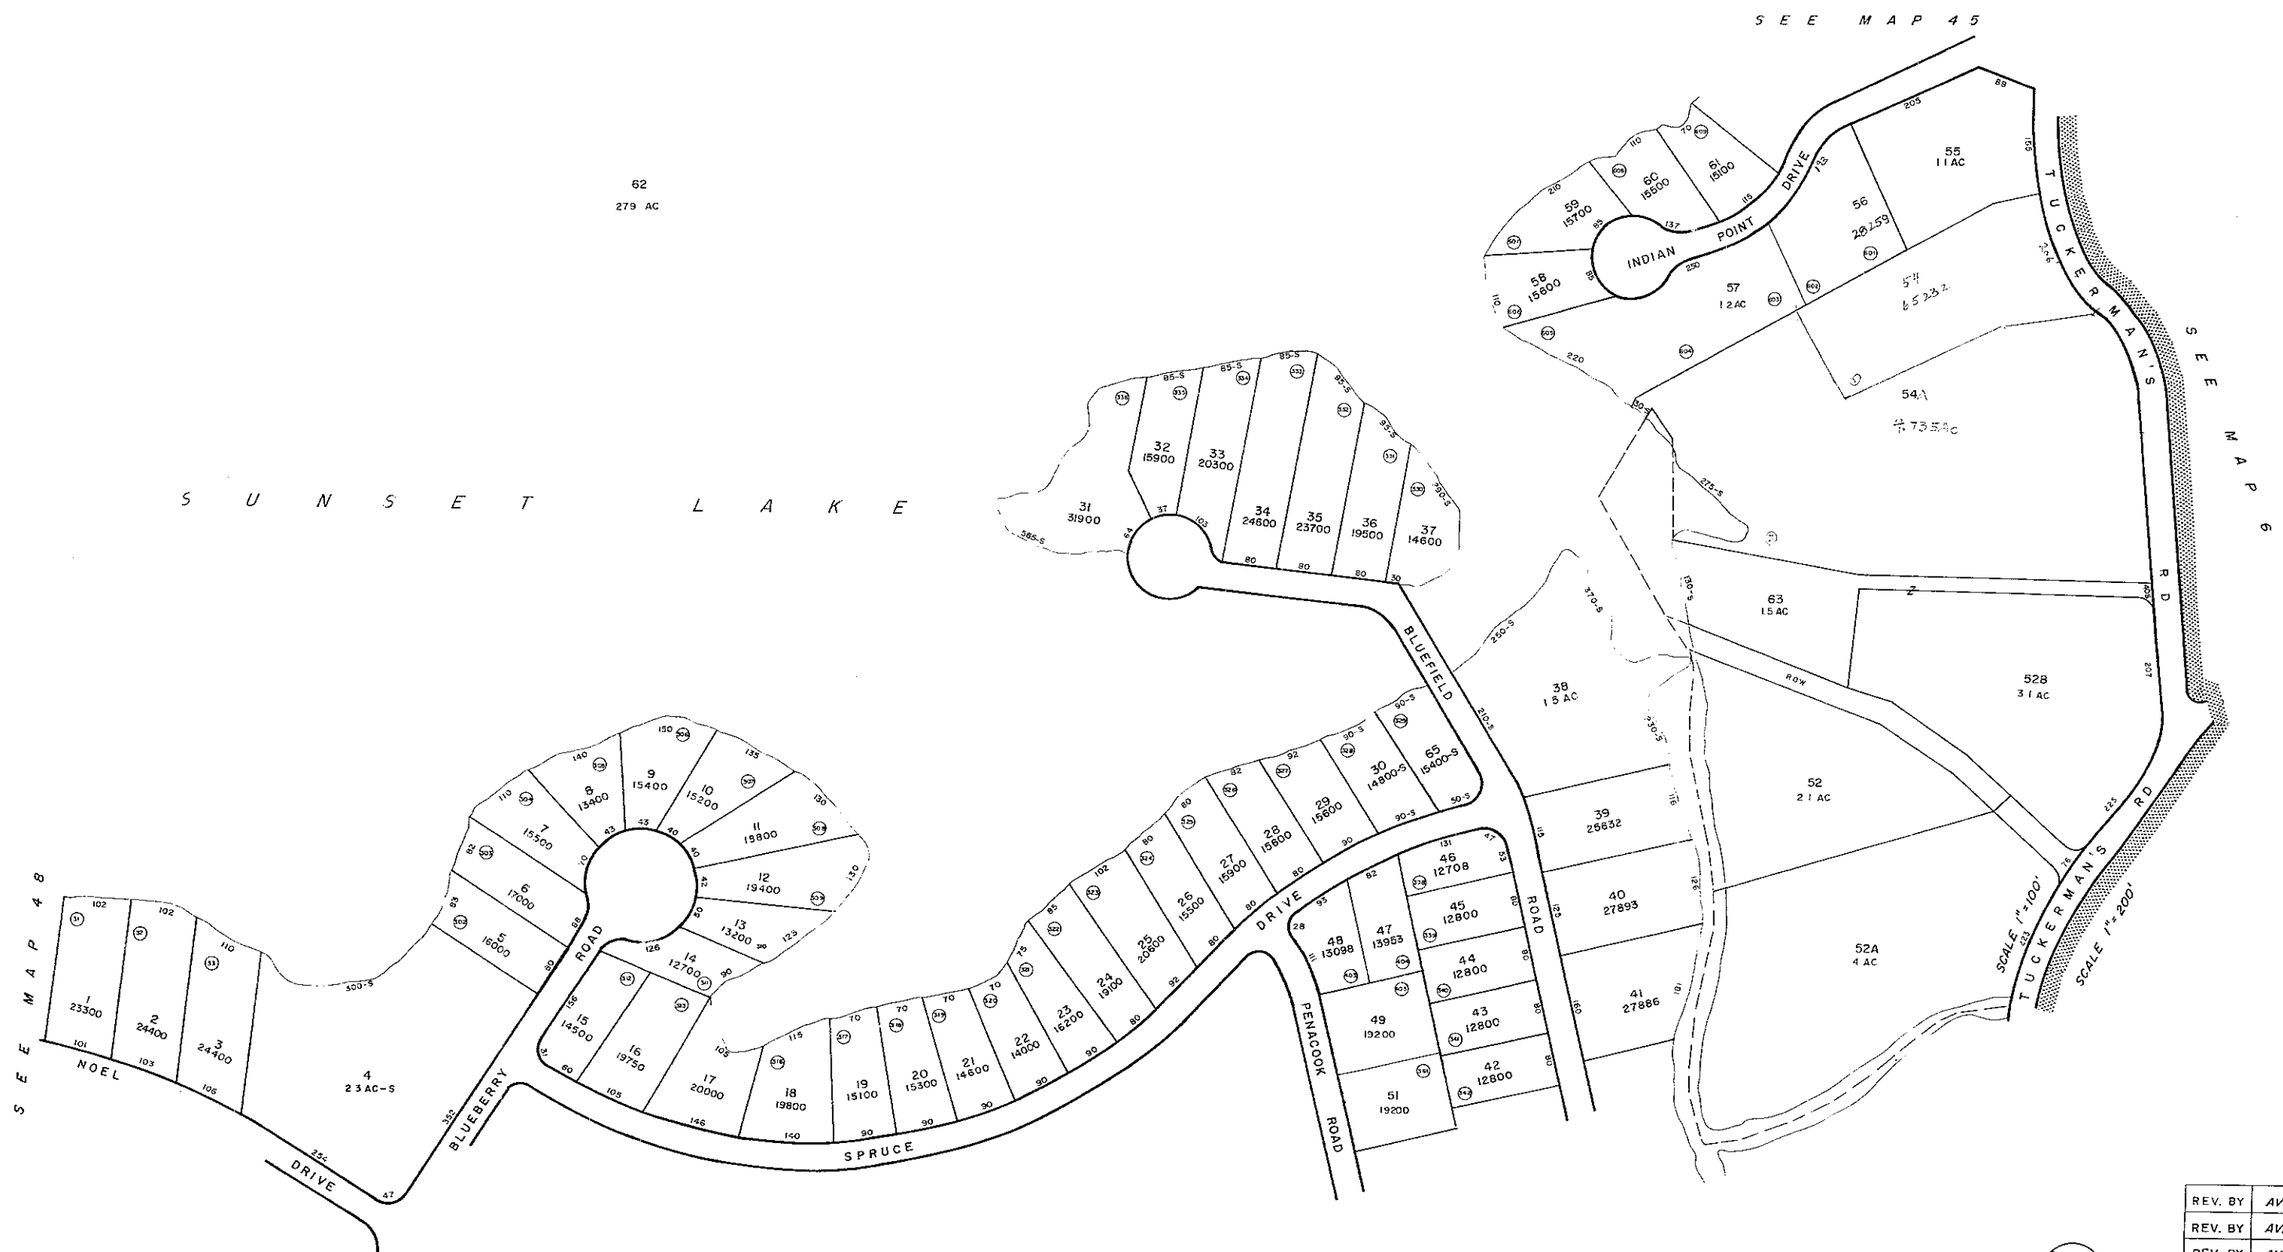

PREPARED UNDER THE DIRECTION OF THE
ASHBURNHAM BOARD OF ASSESSORS
BY
AVIS AIRMAP, INC
BROOKLINE — BRAINTREE — HARTFORD

REV. BY	AVIS	1981
REV. BY	AVIS	1975
REV. BY	AVIS	1974
LAST № USED:		65
ORIGINAL ISSUE:		1972

NUMBER NOT USED: 53 64

44	45	
	46	6
48	47	

MAP 46

Revised To
January 1, 1993

ASHBURNHAM, MASSACHUSETTS

ASSESSORS MAPS

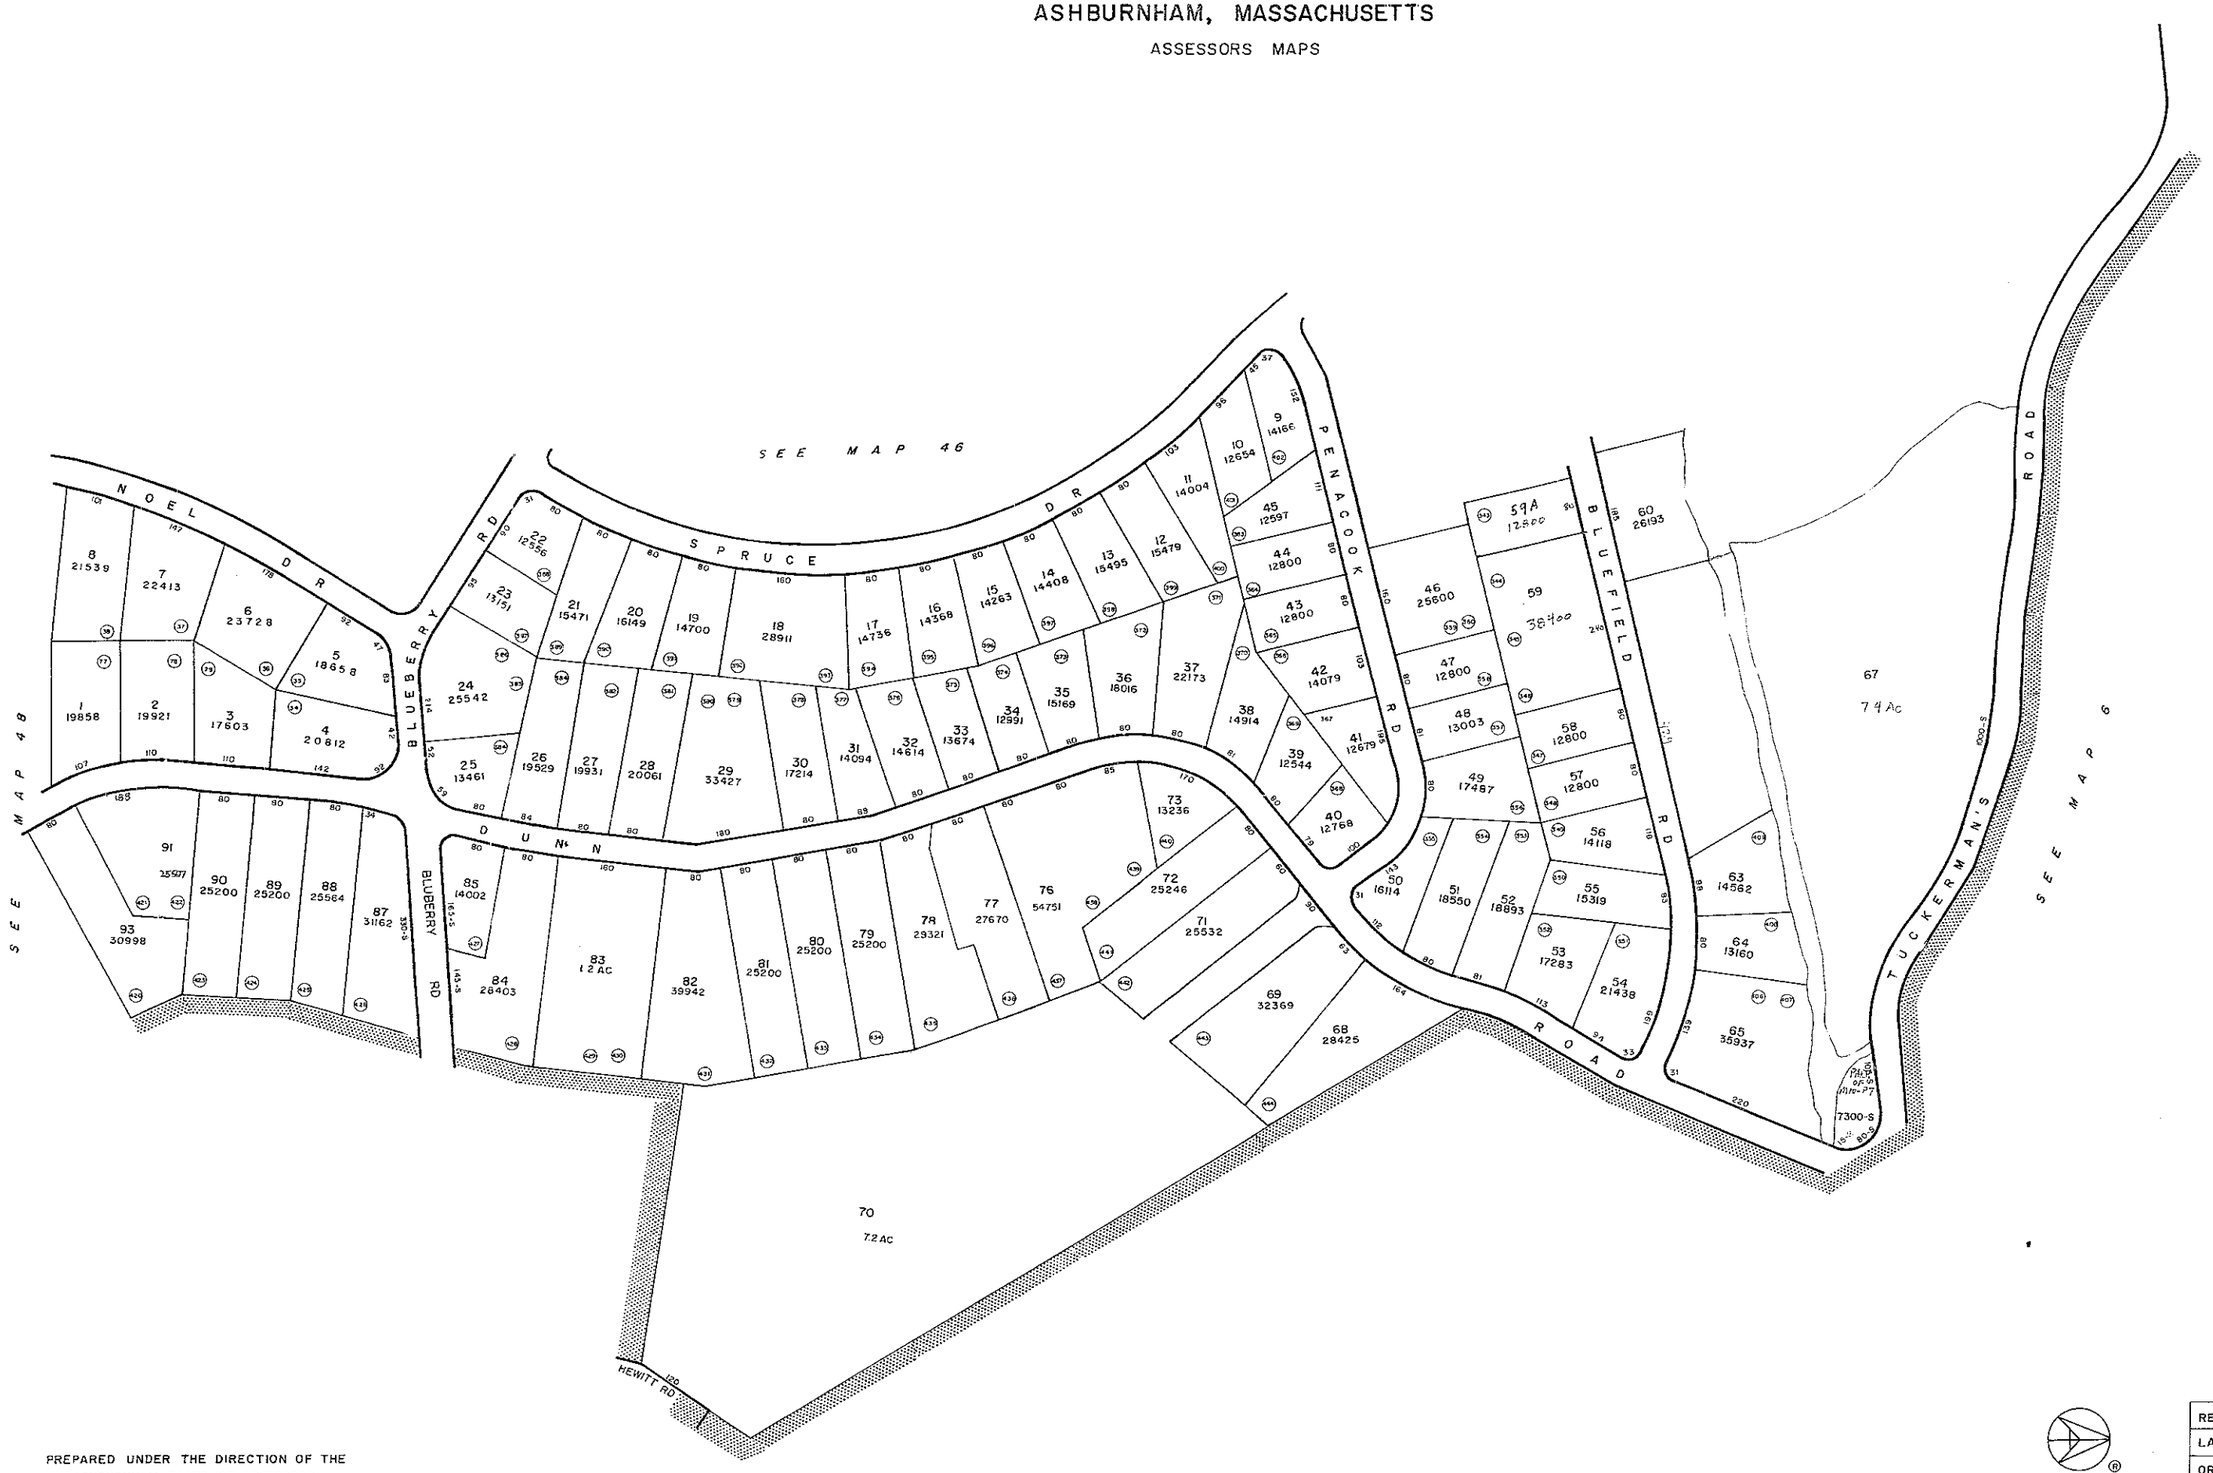

PREPARED UNDER THE DIRECTION OF THE
ASHBURNHAM BOARD OF ASSESSORS
BY
AVIS AIRMAP, INC
BROOKLINE — BRAINTREE — HARTFORD

REV. BY	AVIS	1975
LAST Nº USED:		93
ORIGINAL ISSUE:		1972

NUMBER NOT USED: 86

	46	
48	47	6
	10	

MAP 47

Revised to X 1 1983

ASHBURNHAM, MASSACHUSETTS

ASSESSORS MAPS

REV. BY	AVIS	1975
LAST Nº USED:		168
ORIGINAL ISSUE:		1972

MAP 48

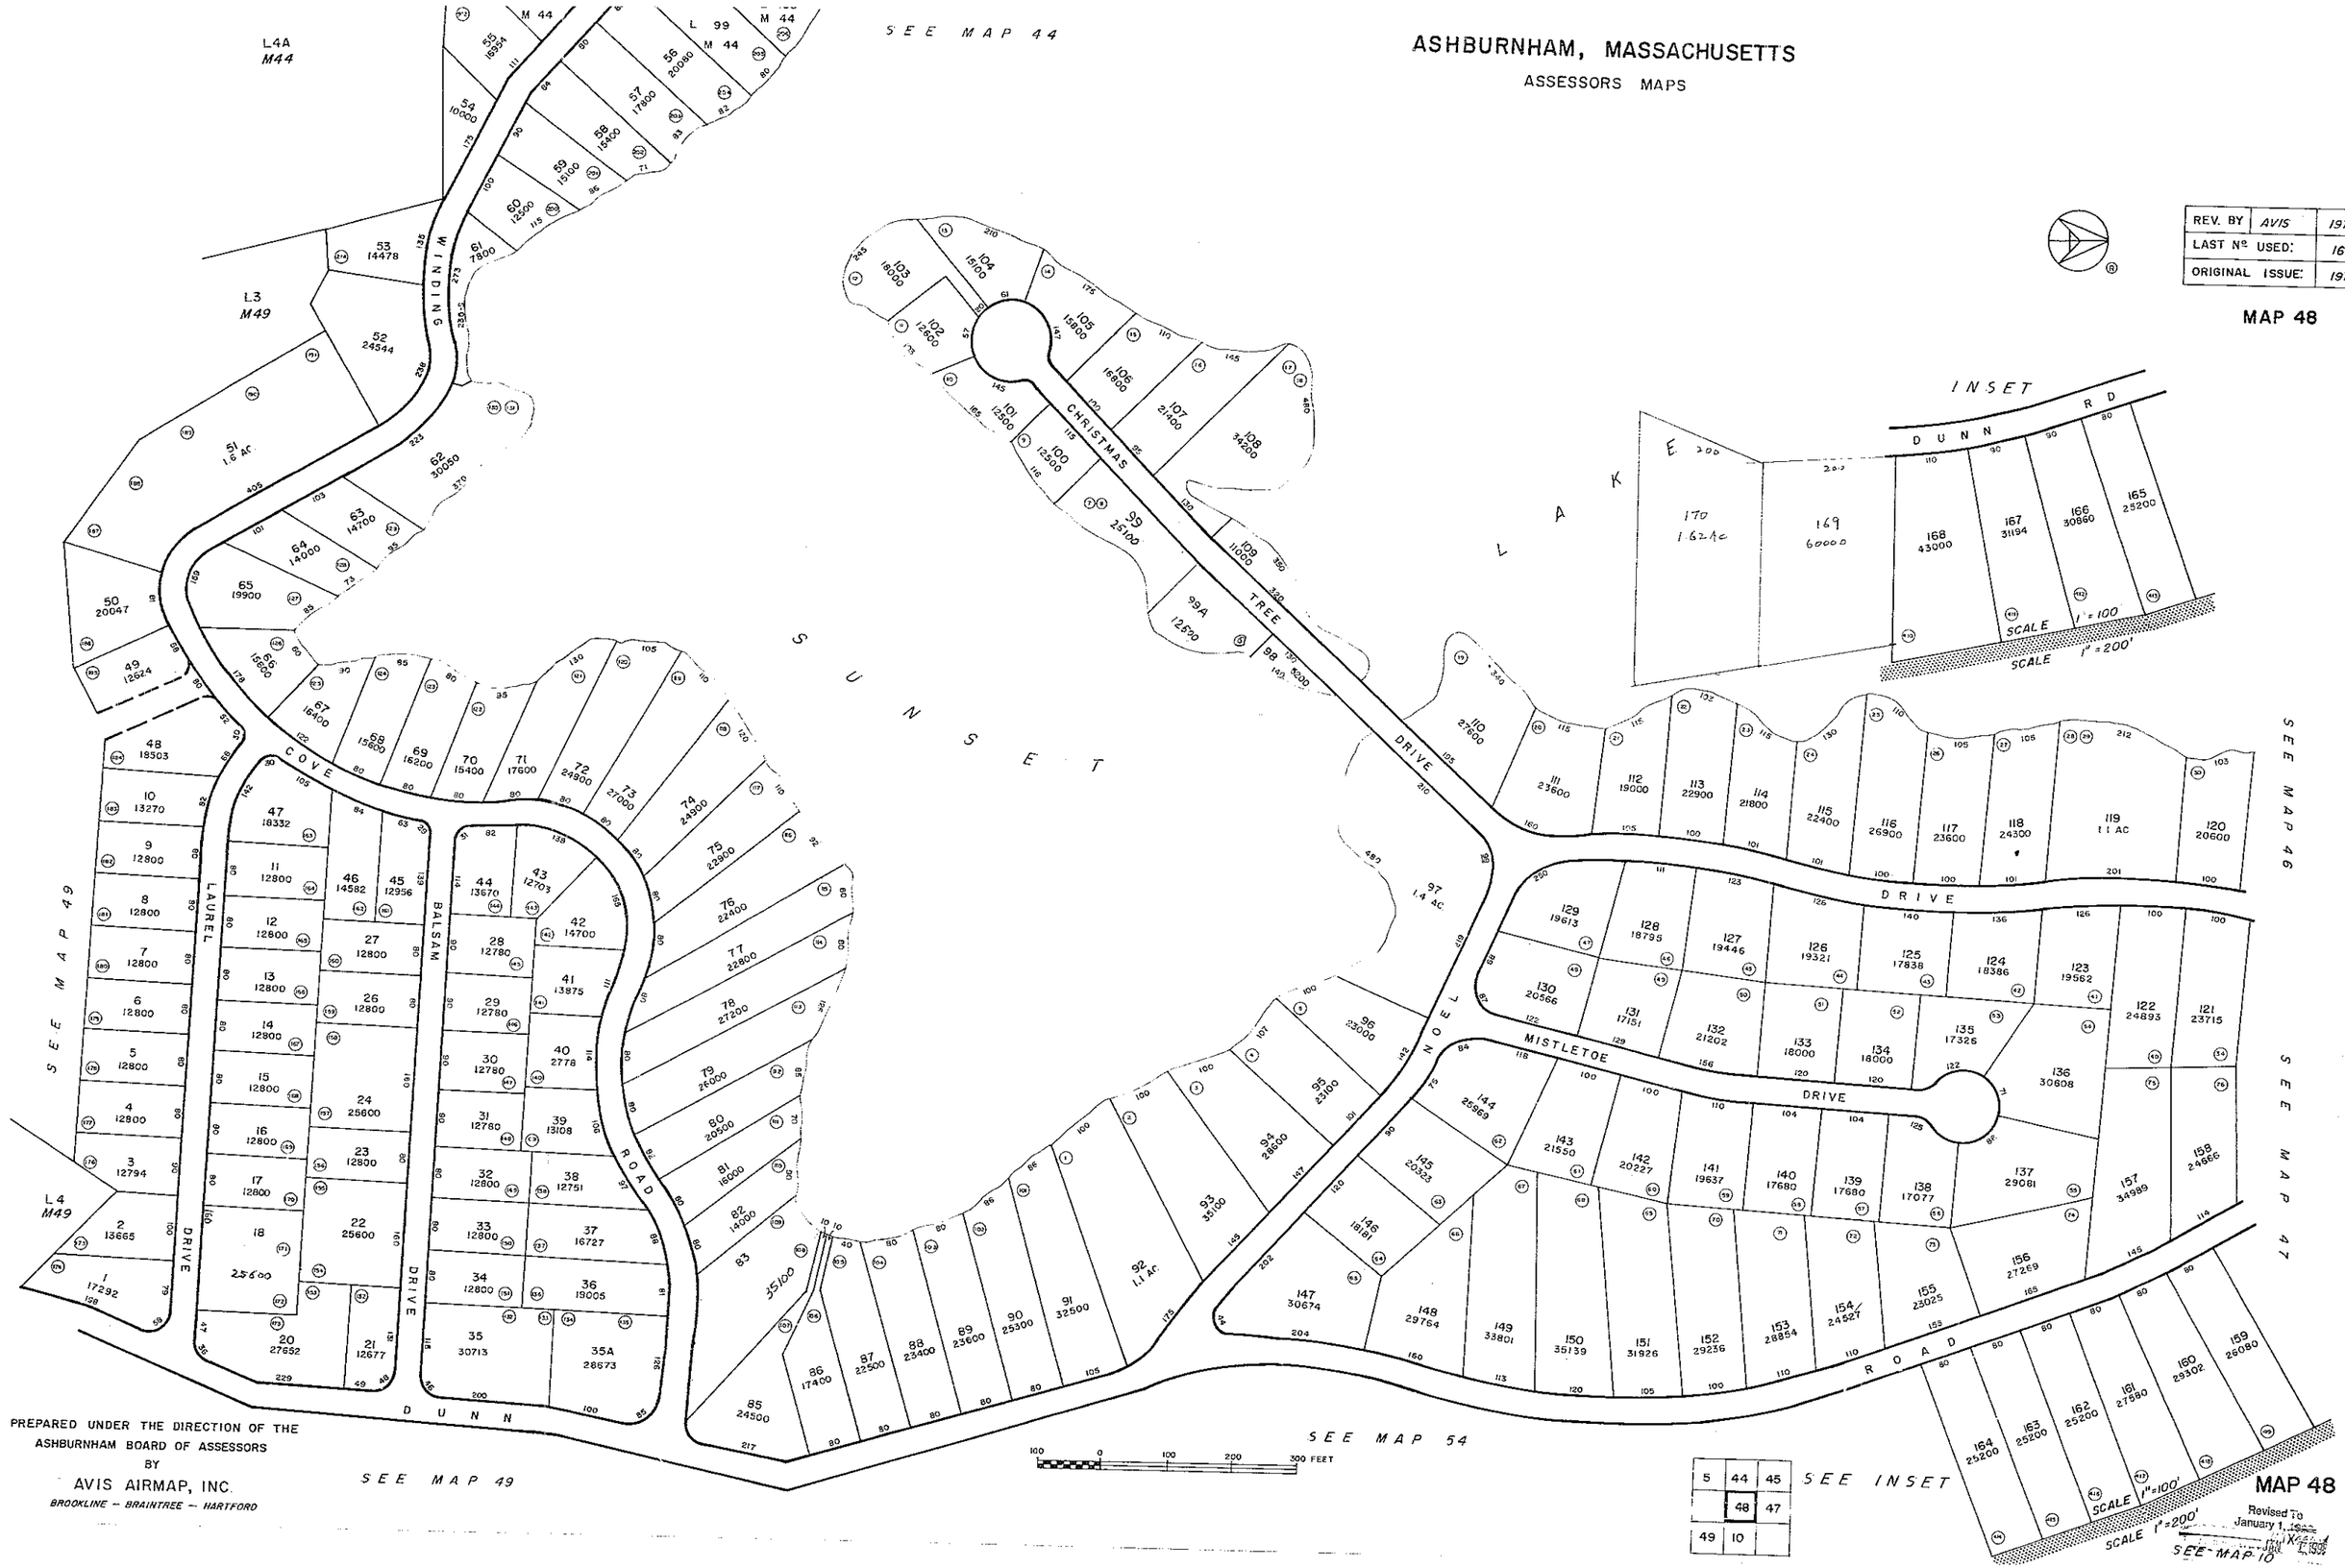

PREPARED UNDER THE DIRECTION OF THE ASHBURNHAM BOARD OF ASSESSORS BY

AVIS AIRMAP, INC.

BROOKLINE – BRAINTREE – HARTFORD

MAP 48

Revised To January 1, 1975

ASHBURNHAM, MASSACHUSETTS

ASSESSORS MAPS

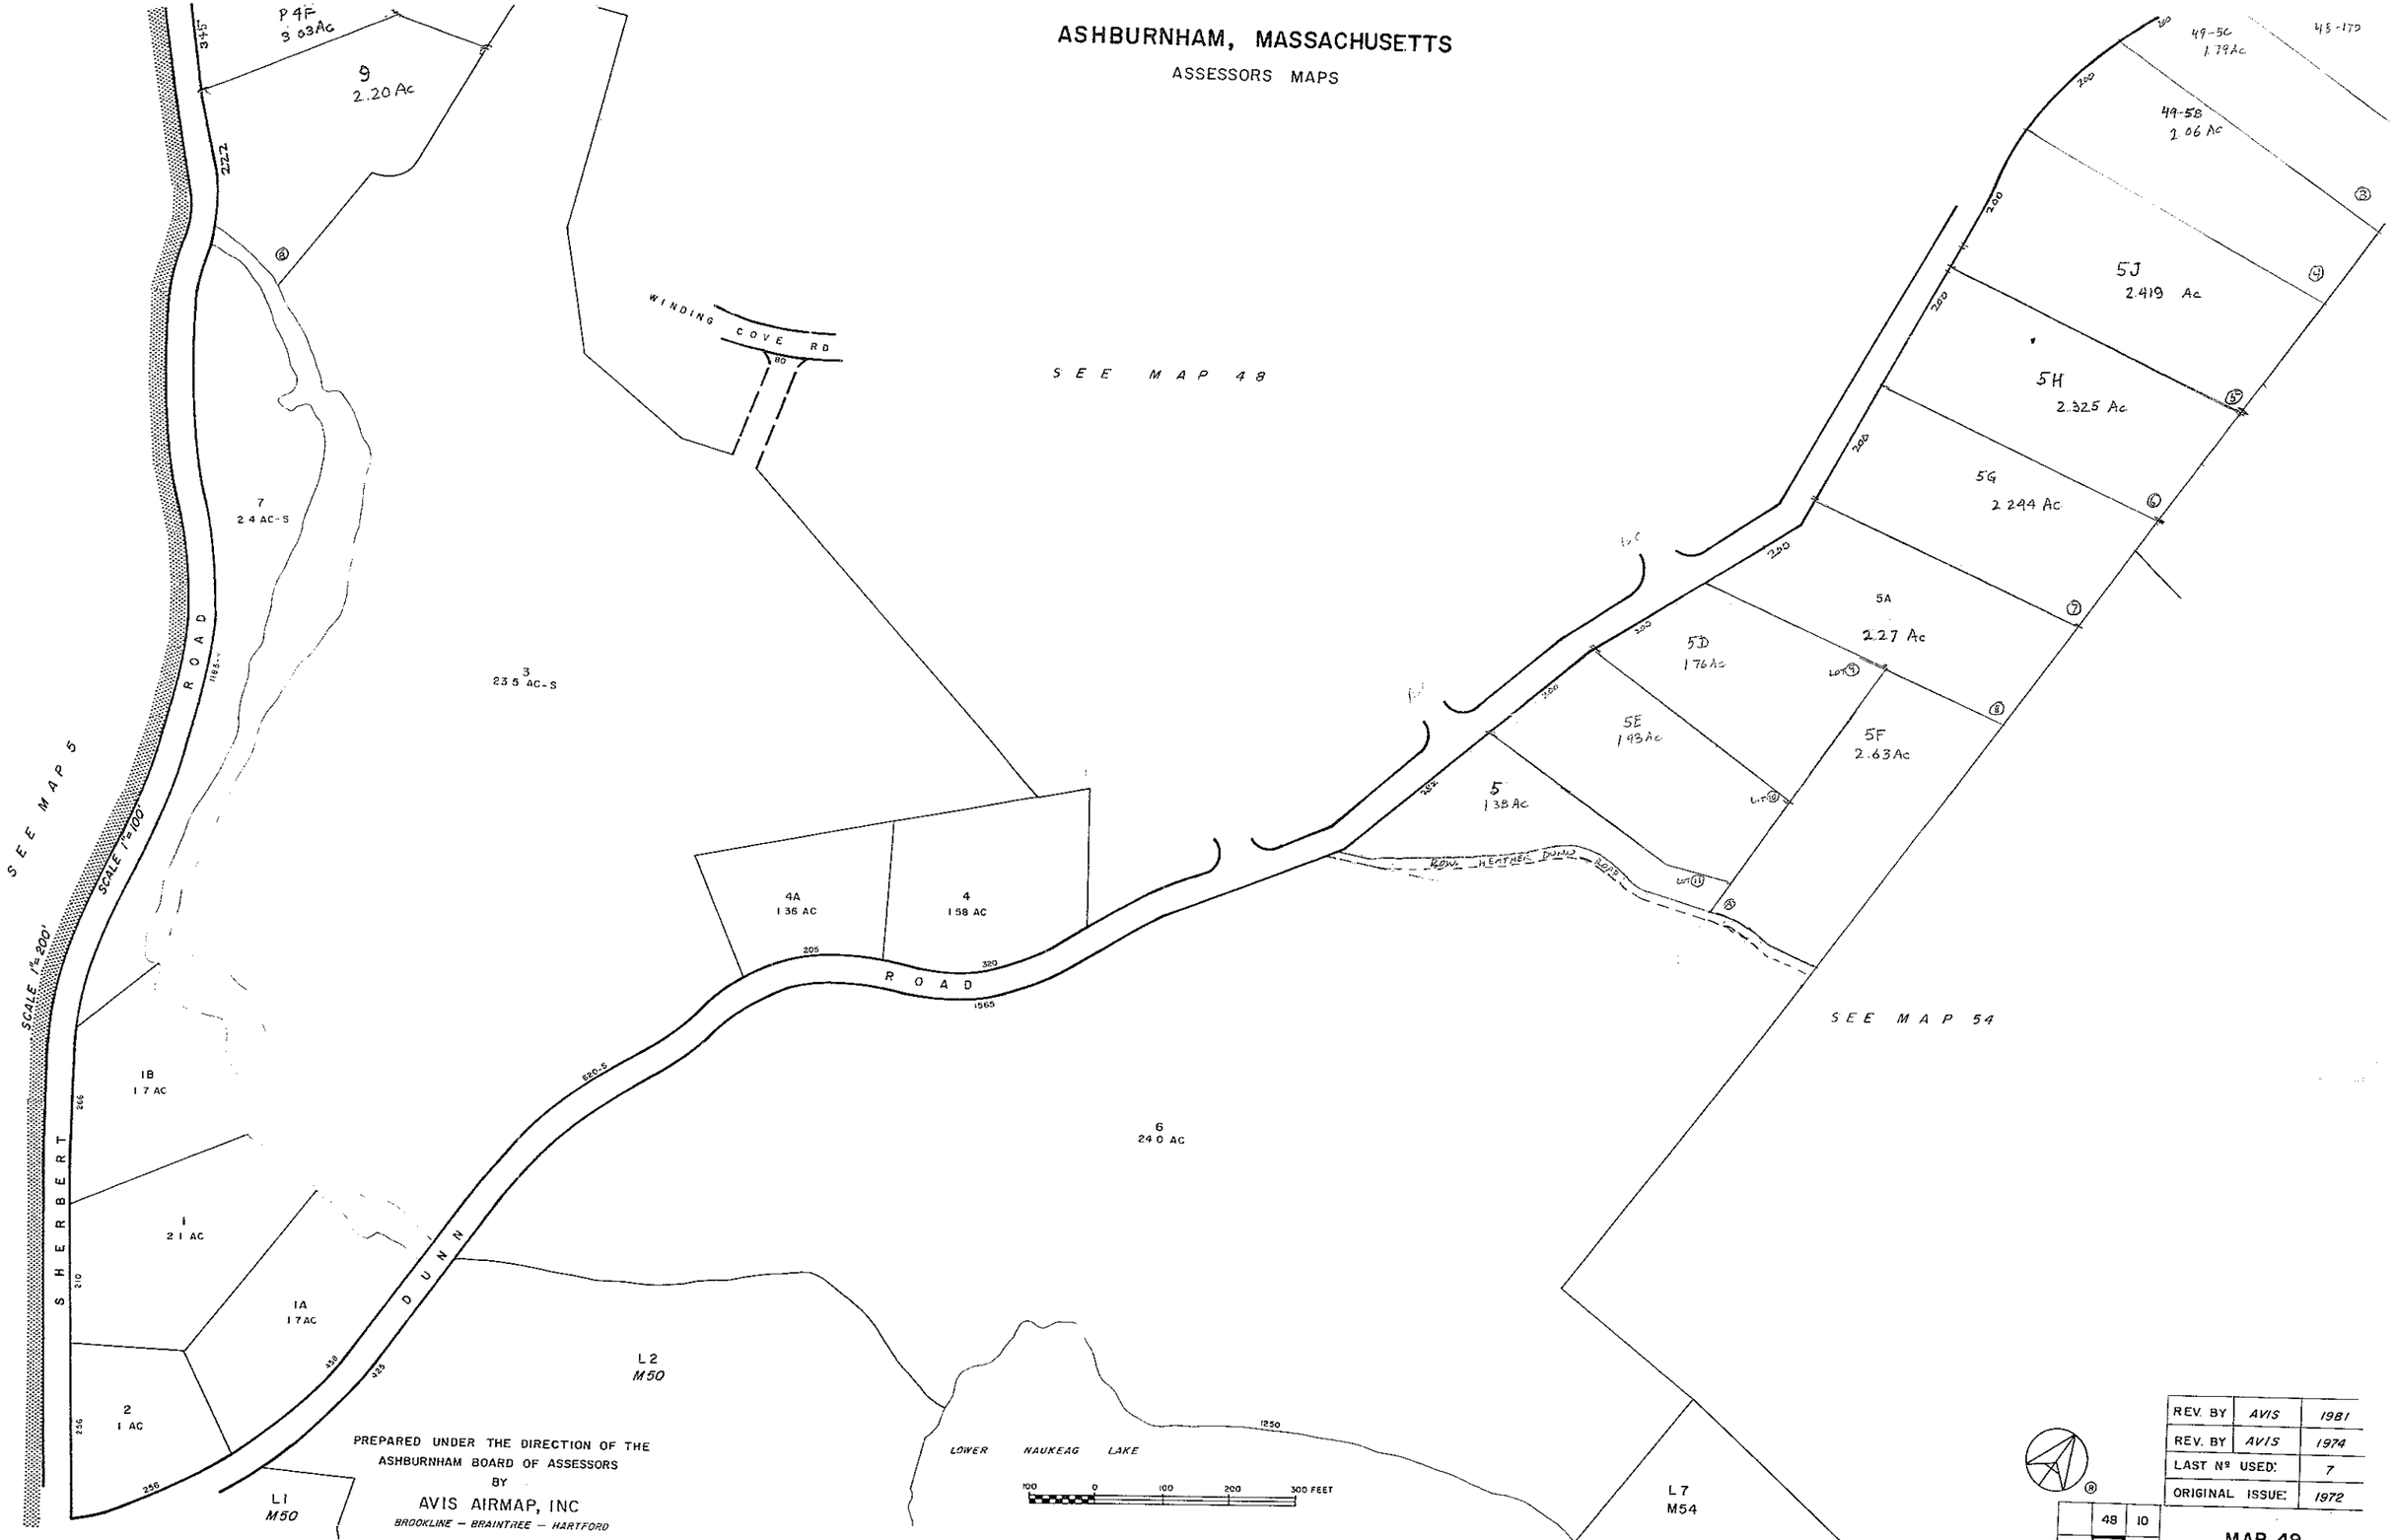

PREPARED UNDER THE DIRECTION OF THE
ASHBURNHAM BOARD OF ASSESSORS
BY
AVIS AIRMAP, INC
BROOKLINE – BRAINTREE – HARTFORD

REV. BY	AVIS	1981
REV. BY	AVIS	1974
LAST Nº USED:		7
ORIGINAL ISSUE:		1972

	48	10
5	49	
50		54

MAP 49

Revised to
January 1, 1993

ASHBURNHAM, MASSACHUSETTS

ASSESSORS MAPS

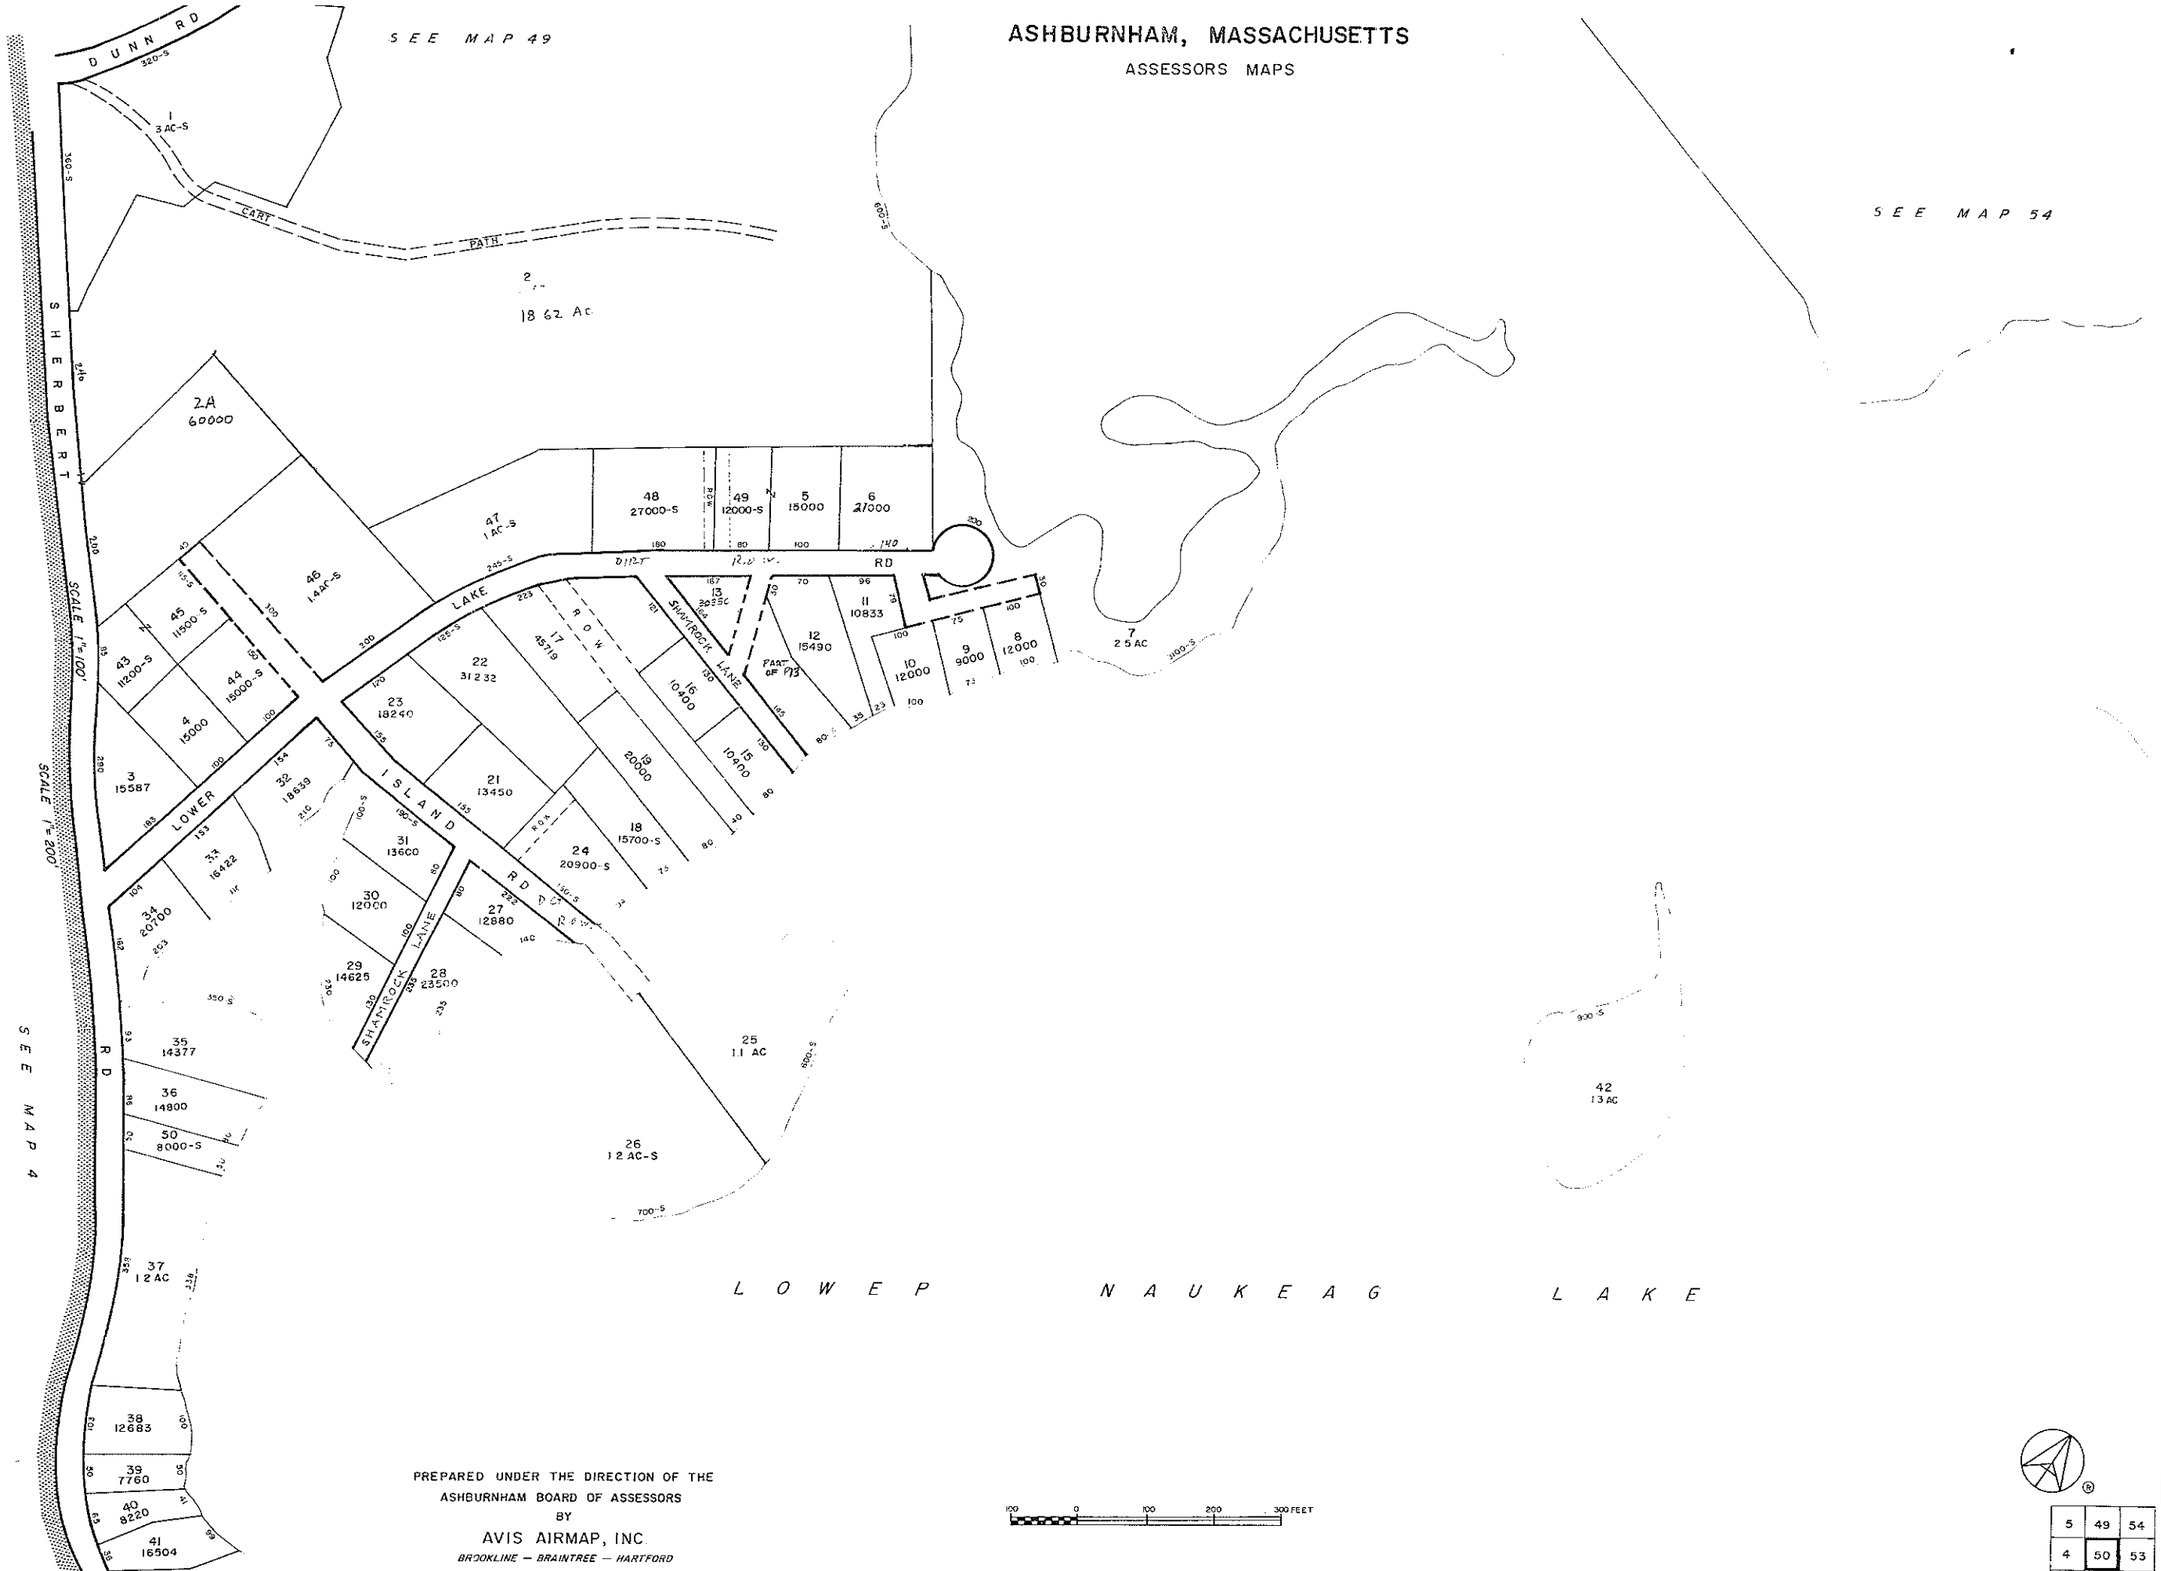

PREPARED UNDER THE DIRECTION OF THE
ASHBURNHAM BOARD OF ASSESSORS
BY
AVIS AIRMAP, INC.
BROOKLINE — BRAINTREE — HARTFORD

REV BY	*AVIS*	*1981*
REV. BY	*AVIS*	*1975*
REV. BY	*AVIS*	*1974*
LAST Nº USED:		*50*
ORIGINAL ISSUE:		*1972*

5	49	54
4	50	53
	51	52

MAP 50

Revised To
January 1, ~~1989~~ X 1 199
~~1995~~

ASHBURNHAM, MASSACHUSETTS

ASSESSORS MAPS

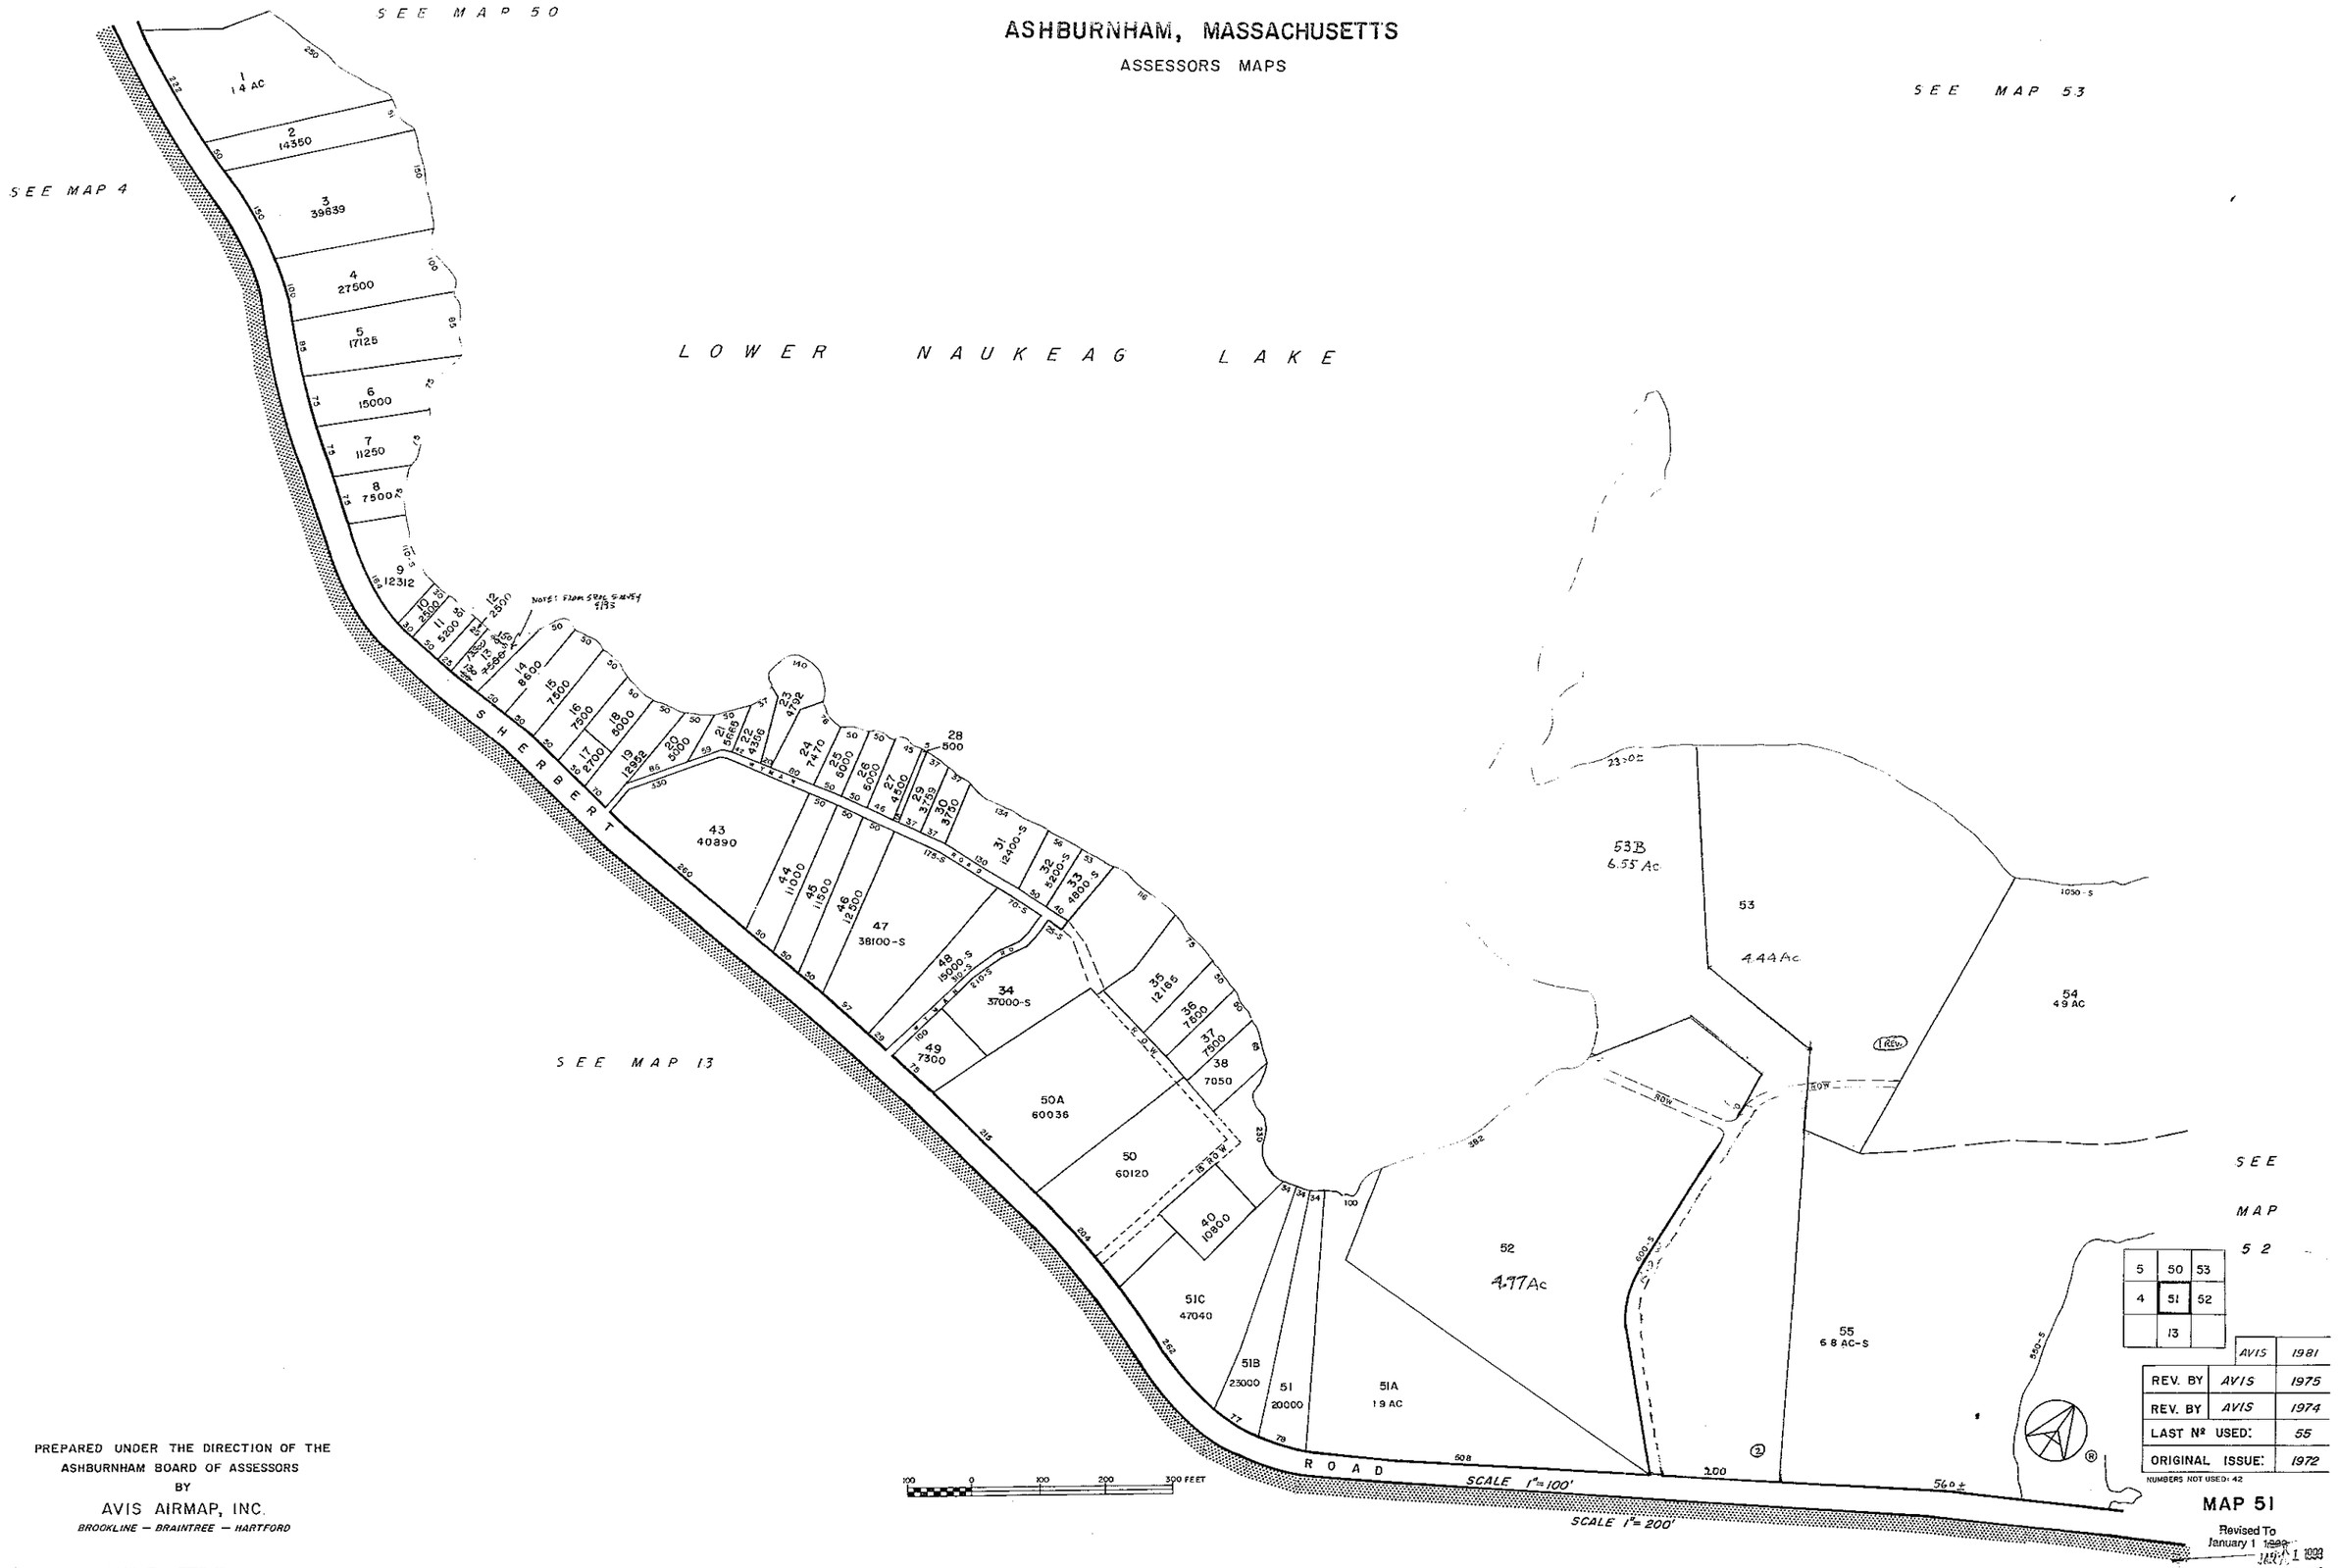

5	50	53
4	51	52
	13	

	AVIS	1981
REV. BY	AVIS	1975
REV. BY	AVIS	1974
LAST Nº USED:		55
ORIGINAL ISSUE:		1972

NUMBERS NOT USED: 42

MAP 51

Revised To
January 1 1993

PREPARED UNDER THE DIRECTION OF THE
ASHBURNHAM BOARD OF ASSESSORS
BY
AVIS AIRMAP, INC.
BROOKLINE — BRAINTREE — HARTFORD

ASHBURNHAM, MASSACHUSETTS

ASSESSORS MAPS

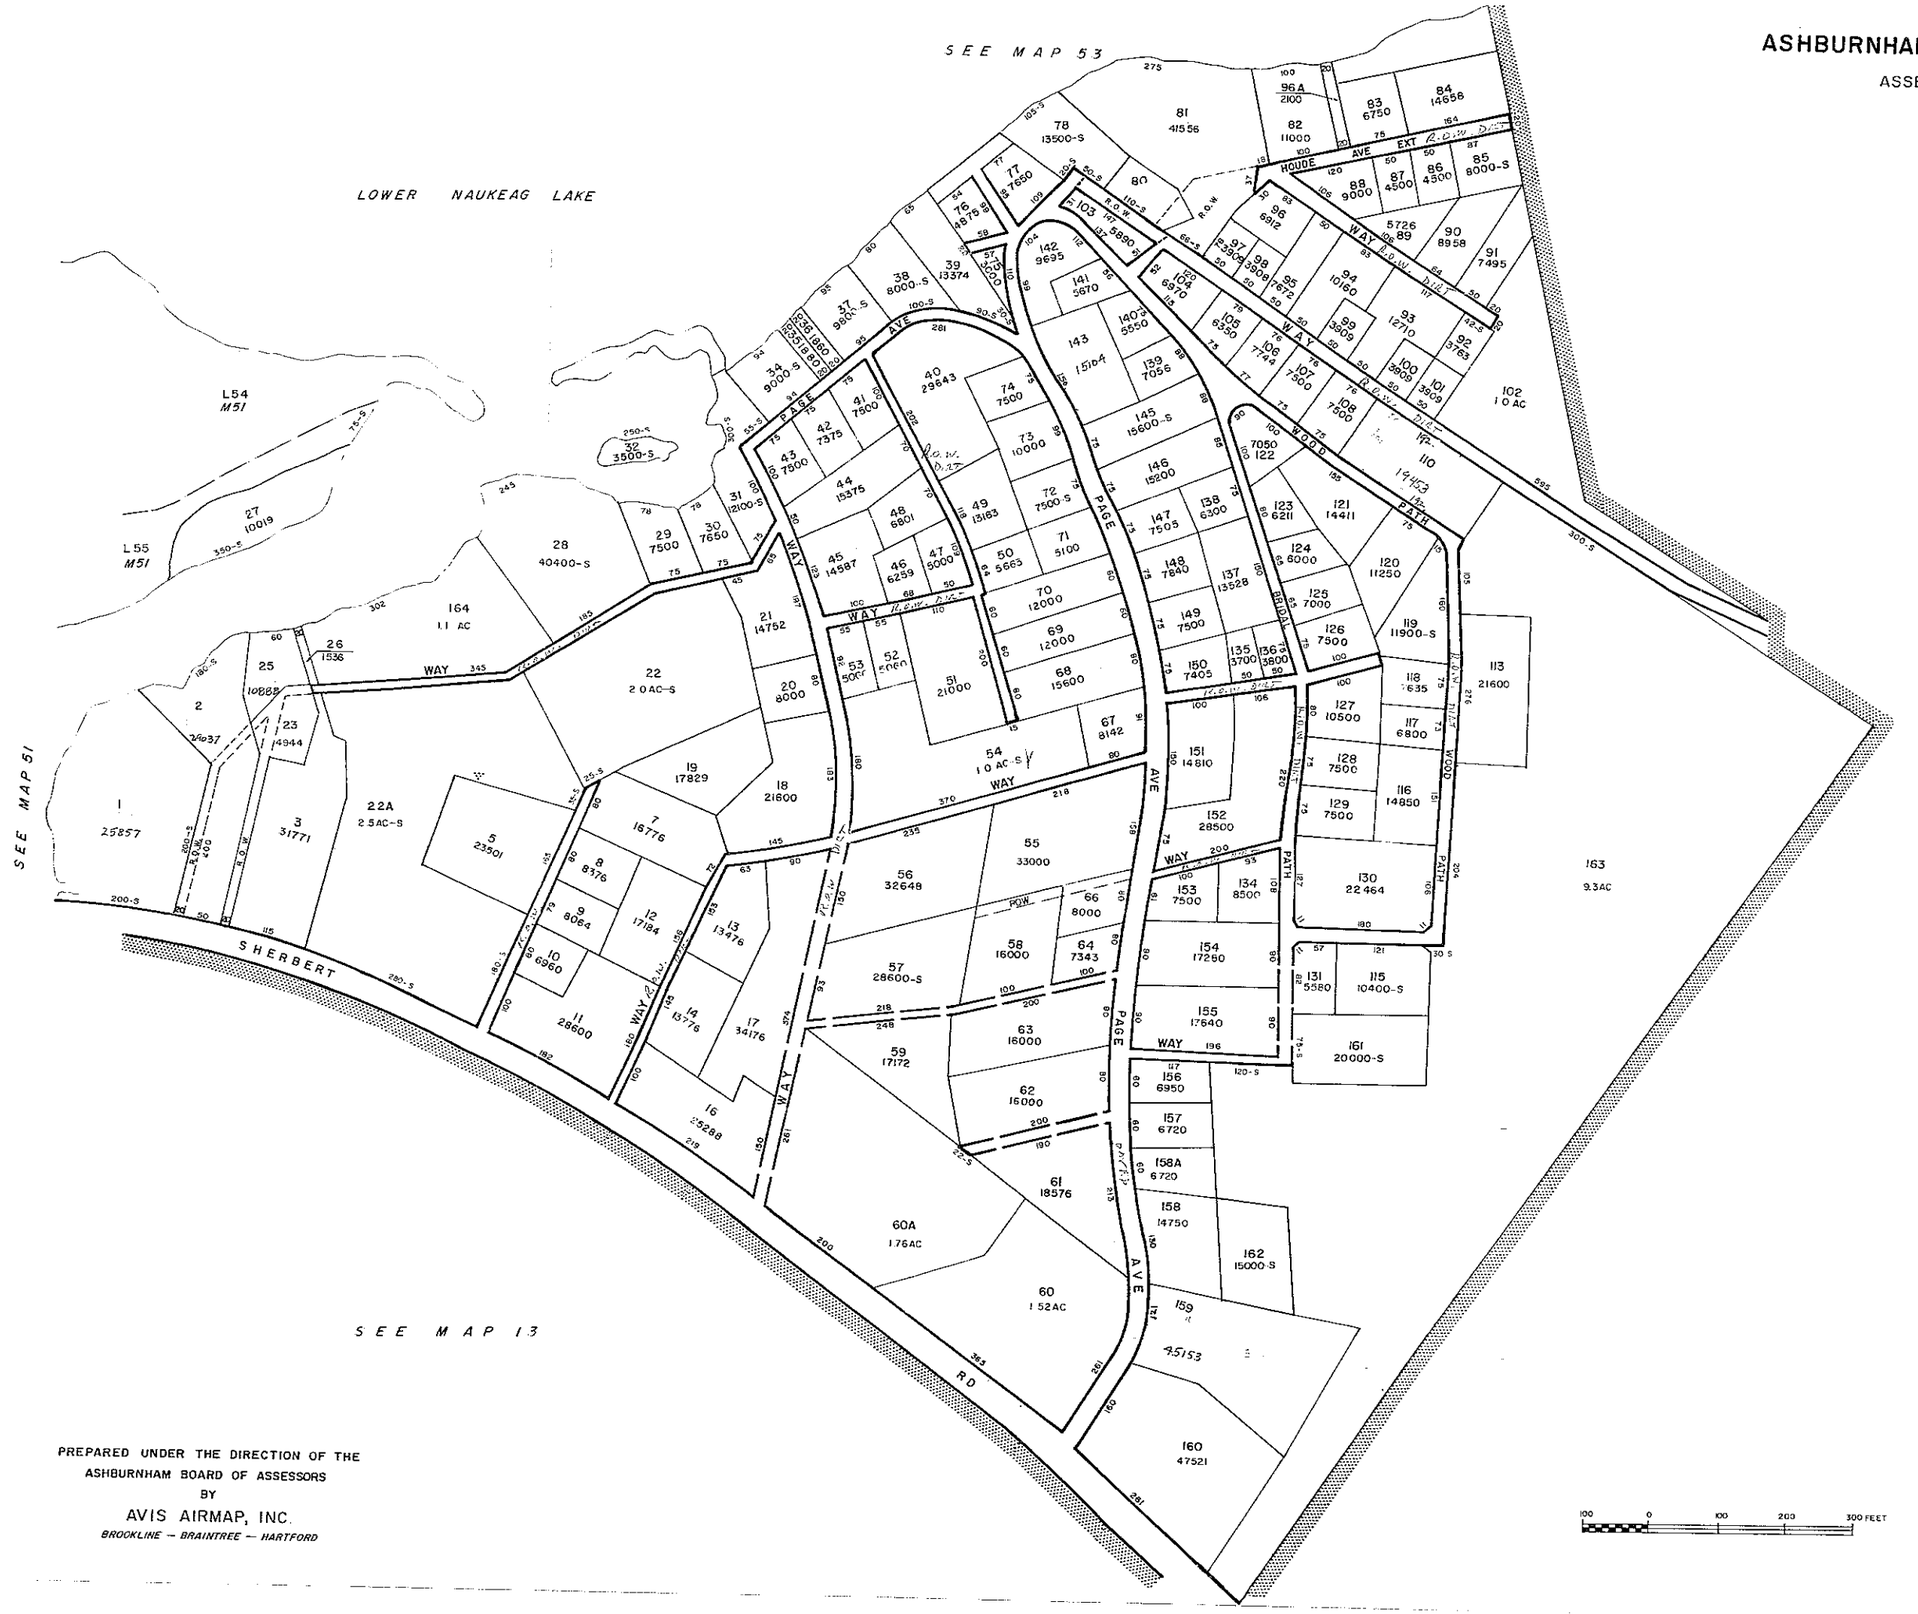

PREPARED UNDER THE DIRECTION OF THE
ASHBURNHAM BOARD OF ASSESSORS
BY
AVIS AIRMAP, INC.
BROOKLINE — BRAINTREE — HARTFORD

REV. BY	AVIS	1981
REV. BY	AVIS	1975
REV. BY	AVIS	1974
LAST Nº USED:		164
ORIGINAL ISSUE:		1972

50	53	
51	52	12
	13	

LOT NUMBERS NOT USED: 4, 6, 15, 26, 33, 79, 82, 114, 132, 133, 134, 165

MAP 52

Revised To
January 1, ~~1949~~ 1992

ASHBURNHAM, MASSACHUSETTS

ASSESSORS MAPS

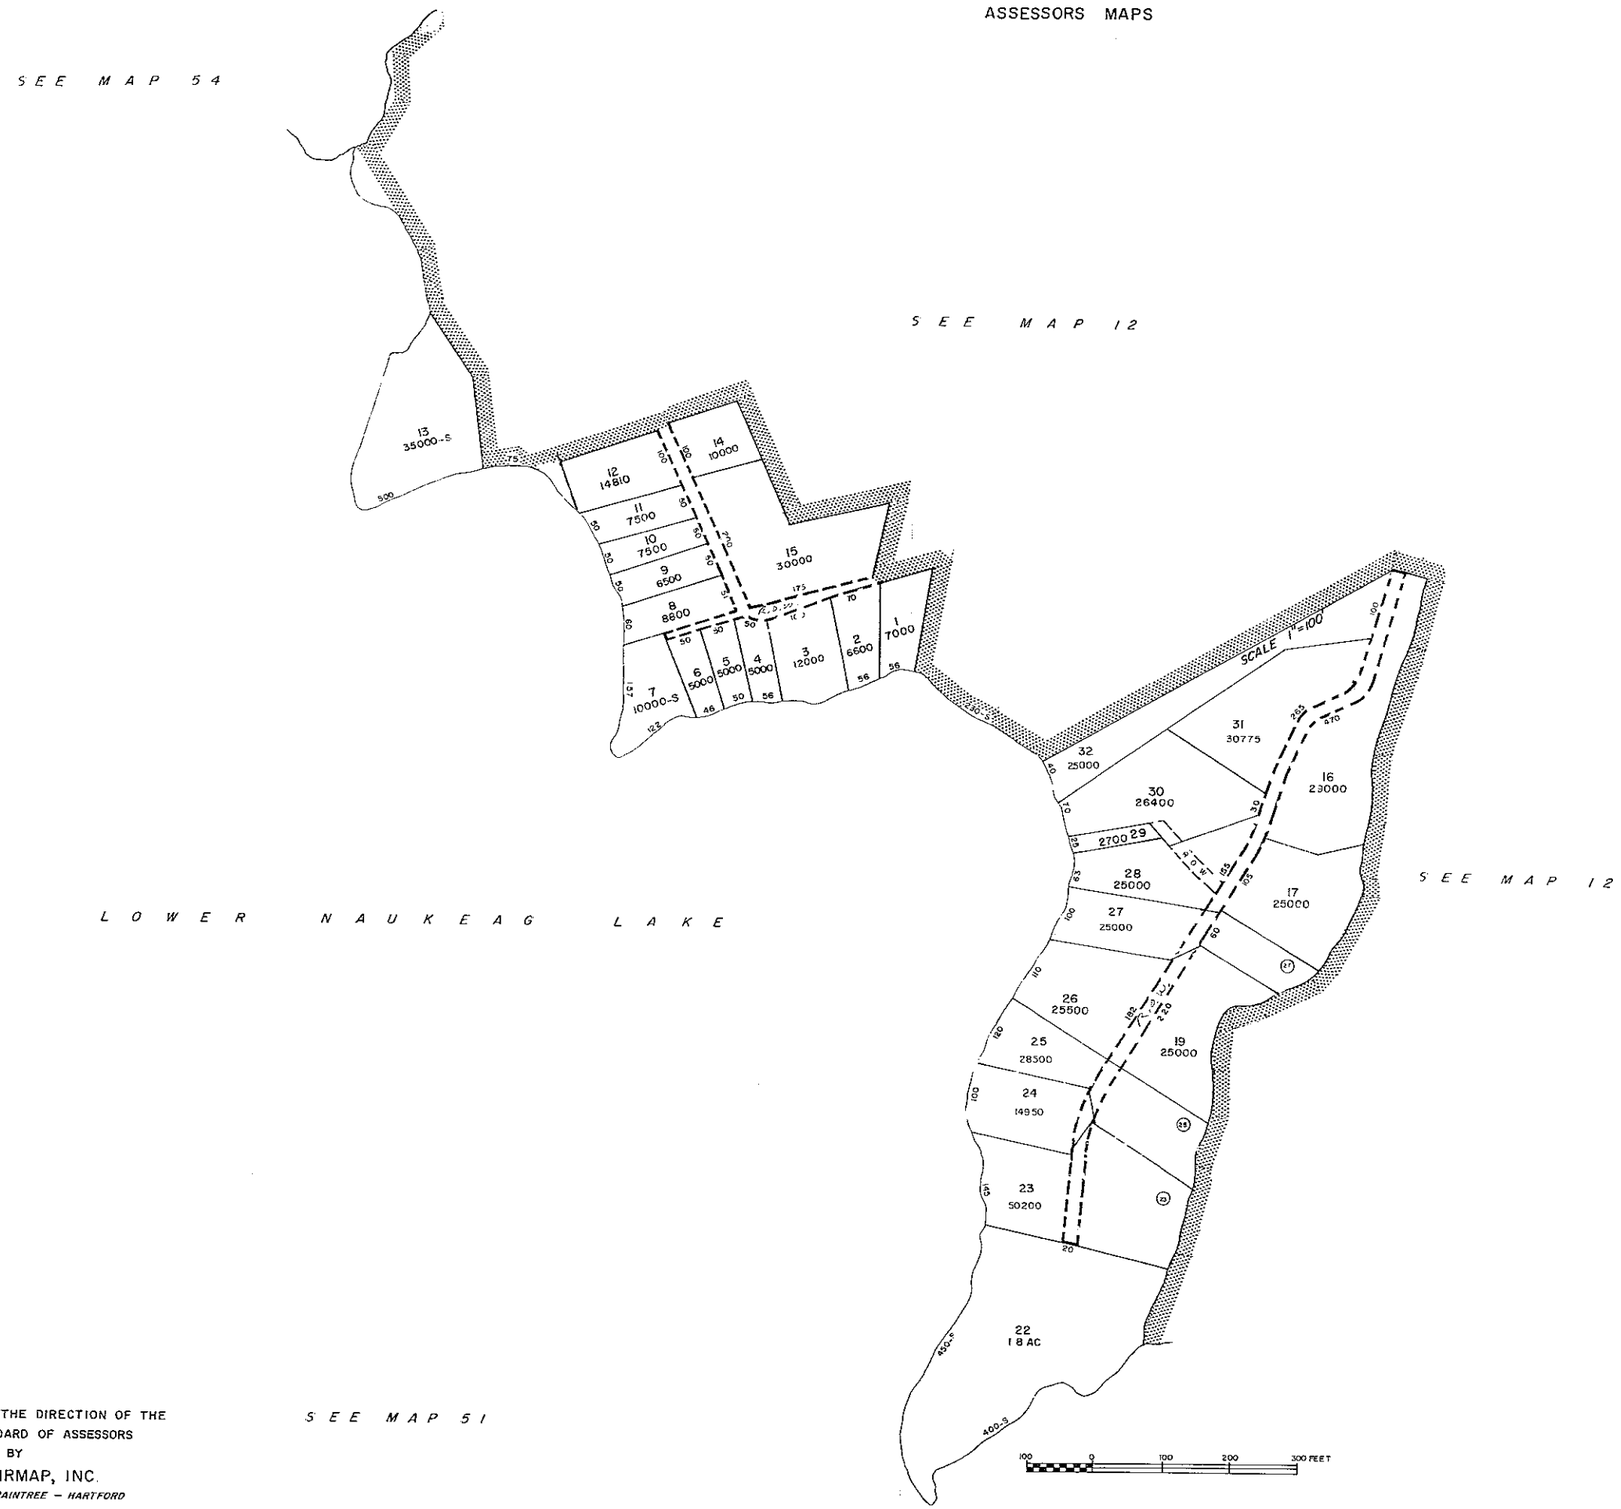

PREPARED UNDER THE DIRECTION OF THE
ASHBURNHAM BOARD OF ASSESSORS
BY
AVIS AIRMAP, INC.
BROOKLINE – BRAINTREE – HARTFORD

REV. BY	AVIS	1975
LAST Nº USED:		32
ORIGINAL ISSUE:		1972

NOT USED: 18 20,21

54	12	
50	53	12
51	52	

MAP 53

Revised To
January 1, 1994

ASHBURNHAM, MASSACHUSETTS

ASSESSORS MAPS

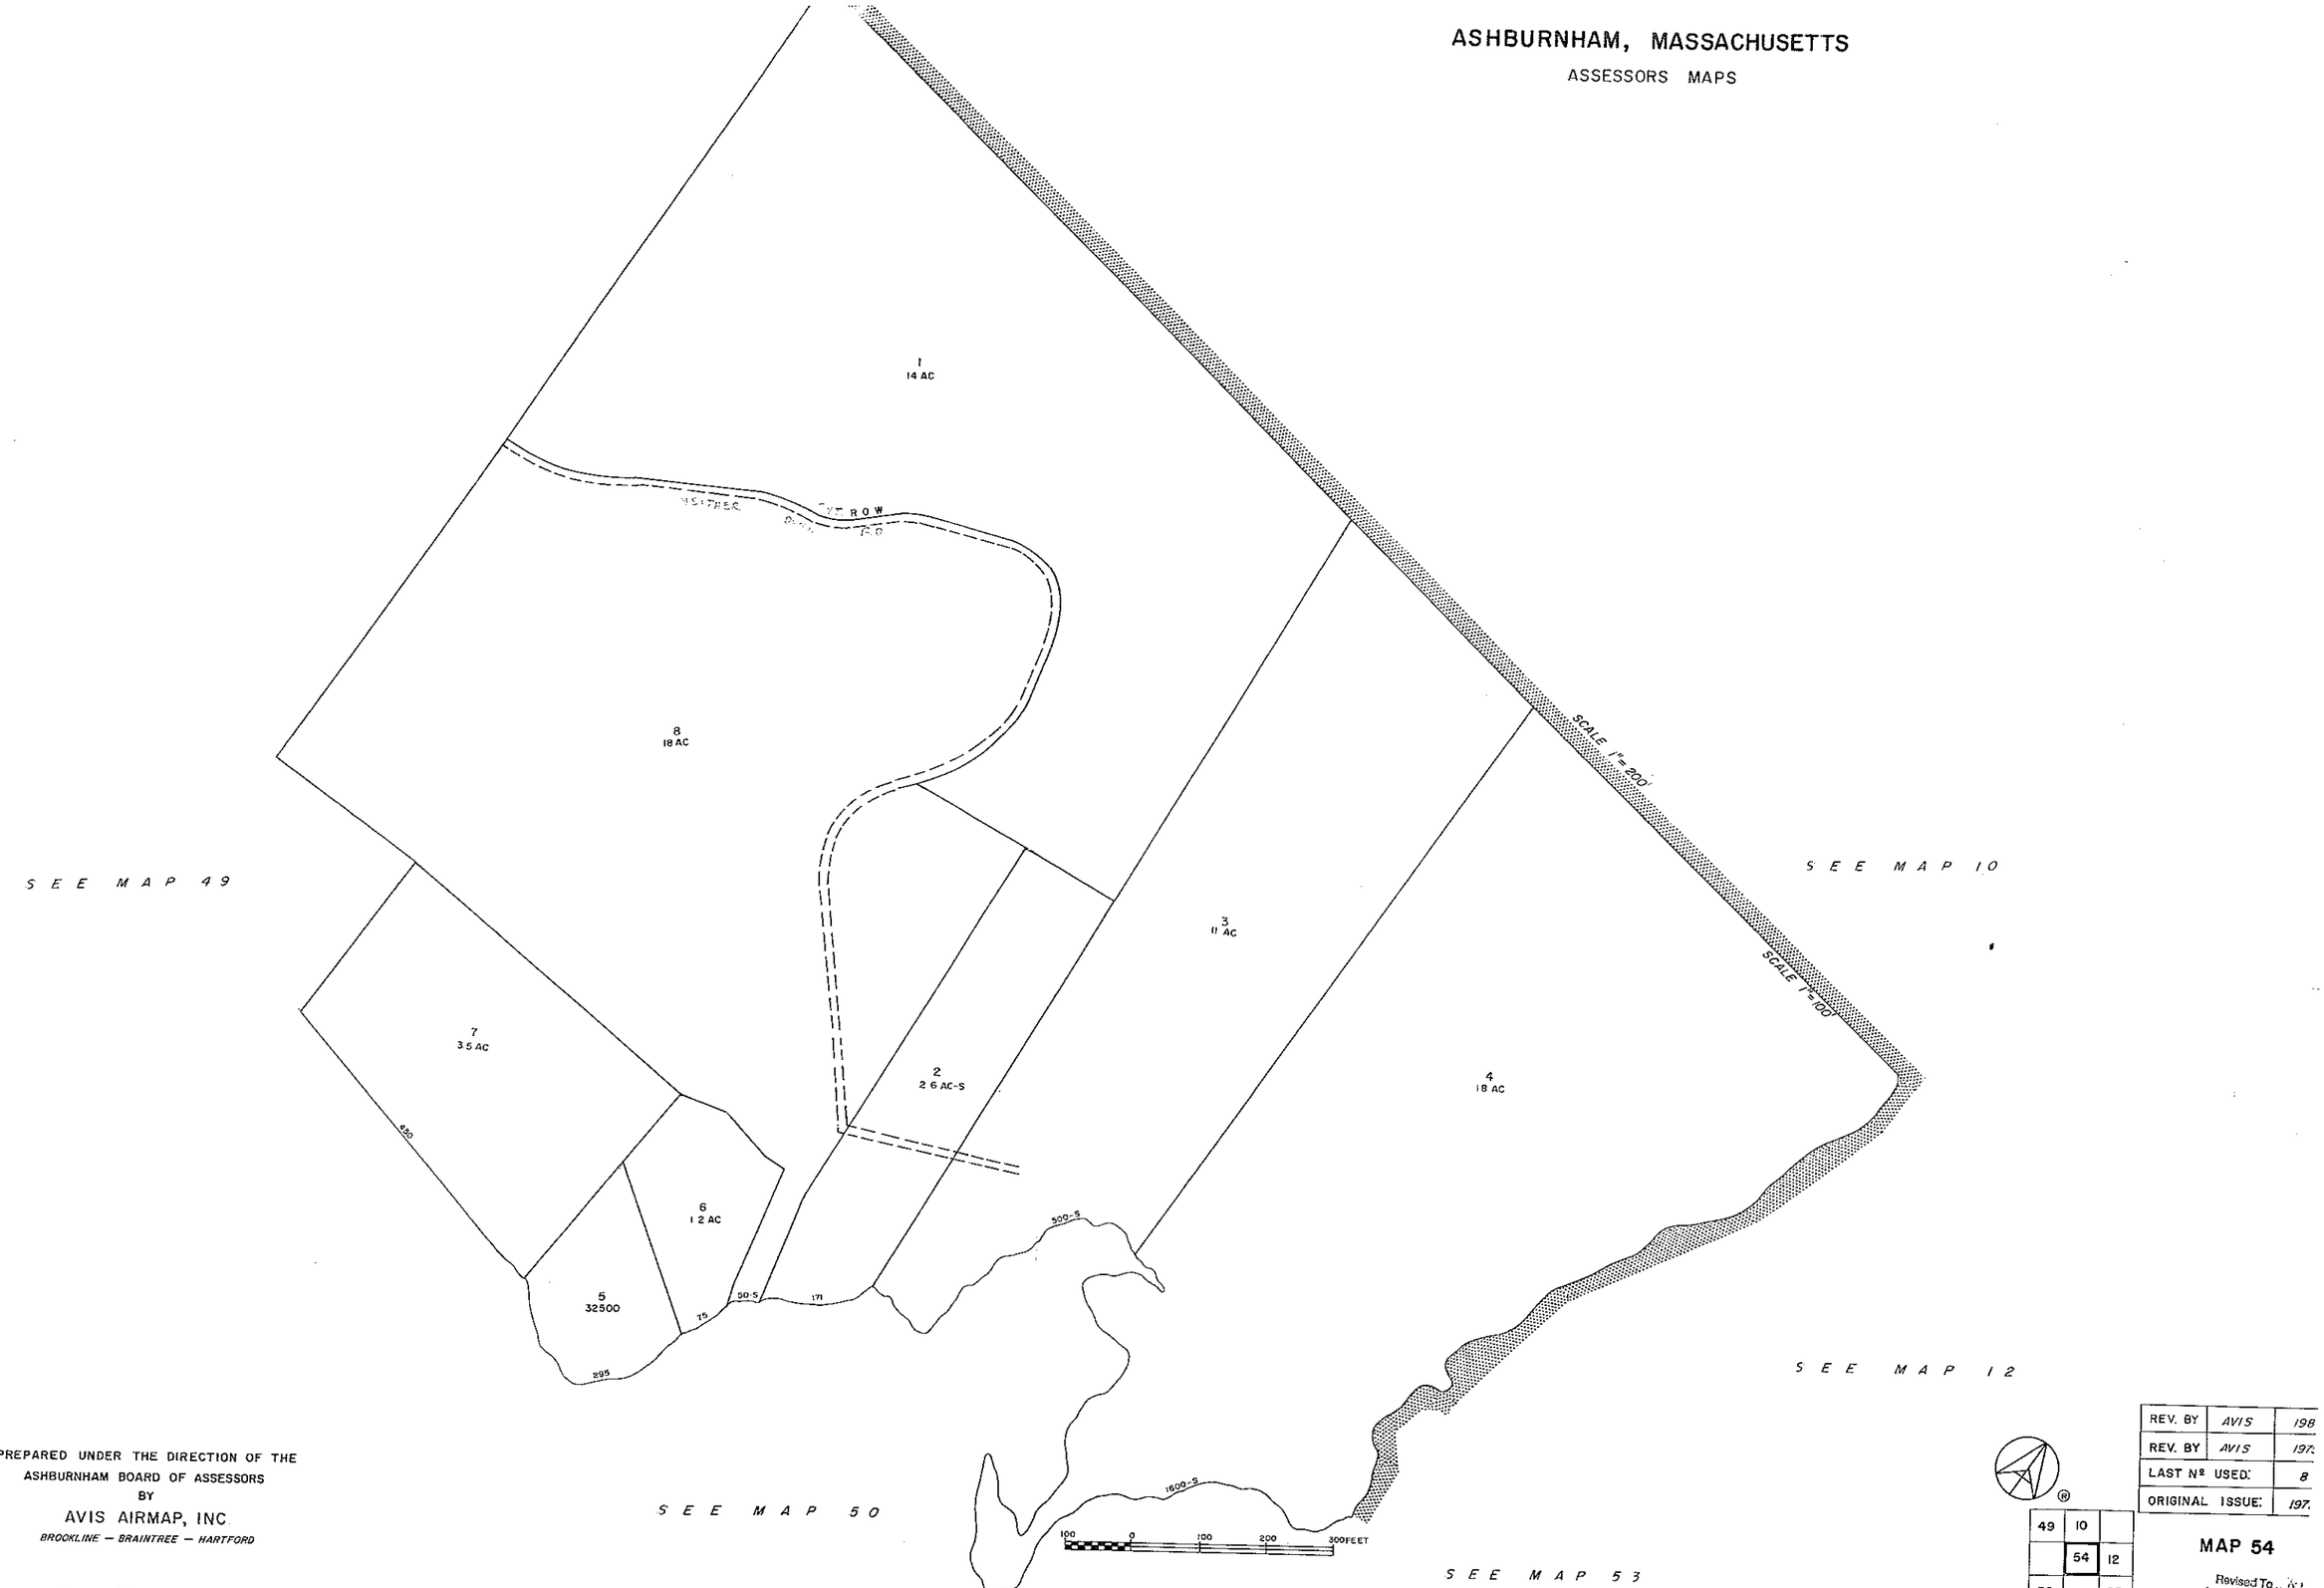

PREPARED UNDER THE DIRECTION OF THE
ASHBURNHAM BOARD OF ASSESSORS
BY
AVIS AIRMAP, INC.
BROOKLINE — BRAINTREE — HARTFORD

REV. BY	AVIS	198
REV. BY	AVIS	197
LAST Nº USED:		8
ORIGINAL ISSUE:		197

49	10	
	54	12
50		53

MAP 54

Revised To: January 1, 1993

ASHBURNHAM, MASSACHUSETTS

ASSESSORS MAPS

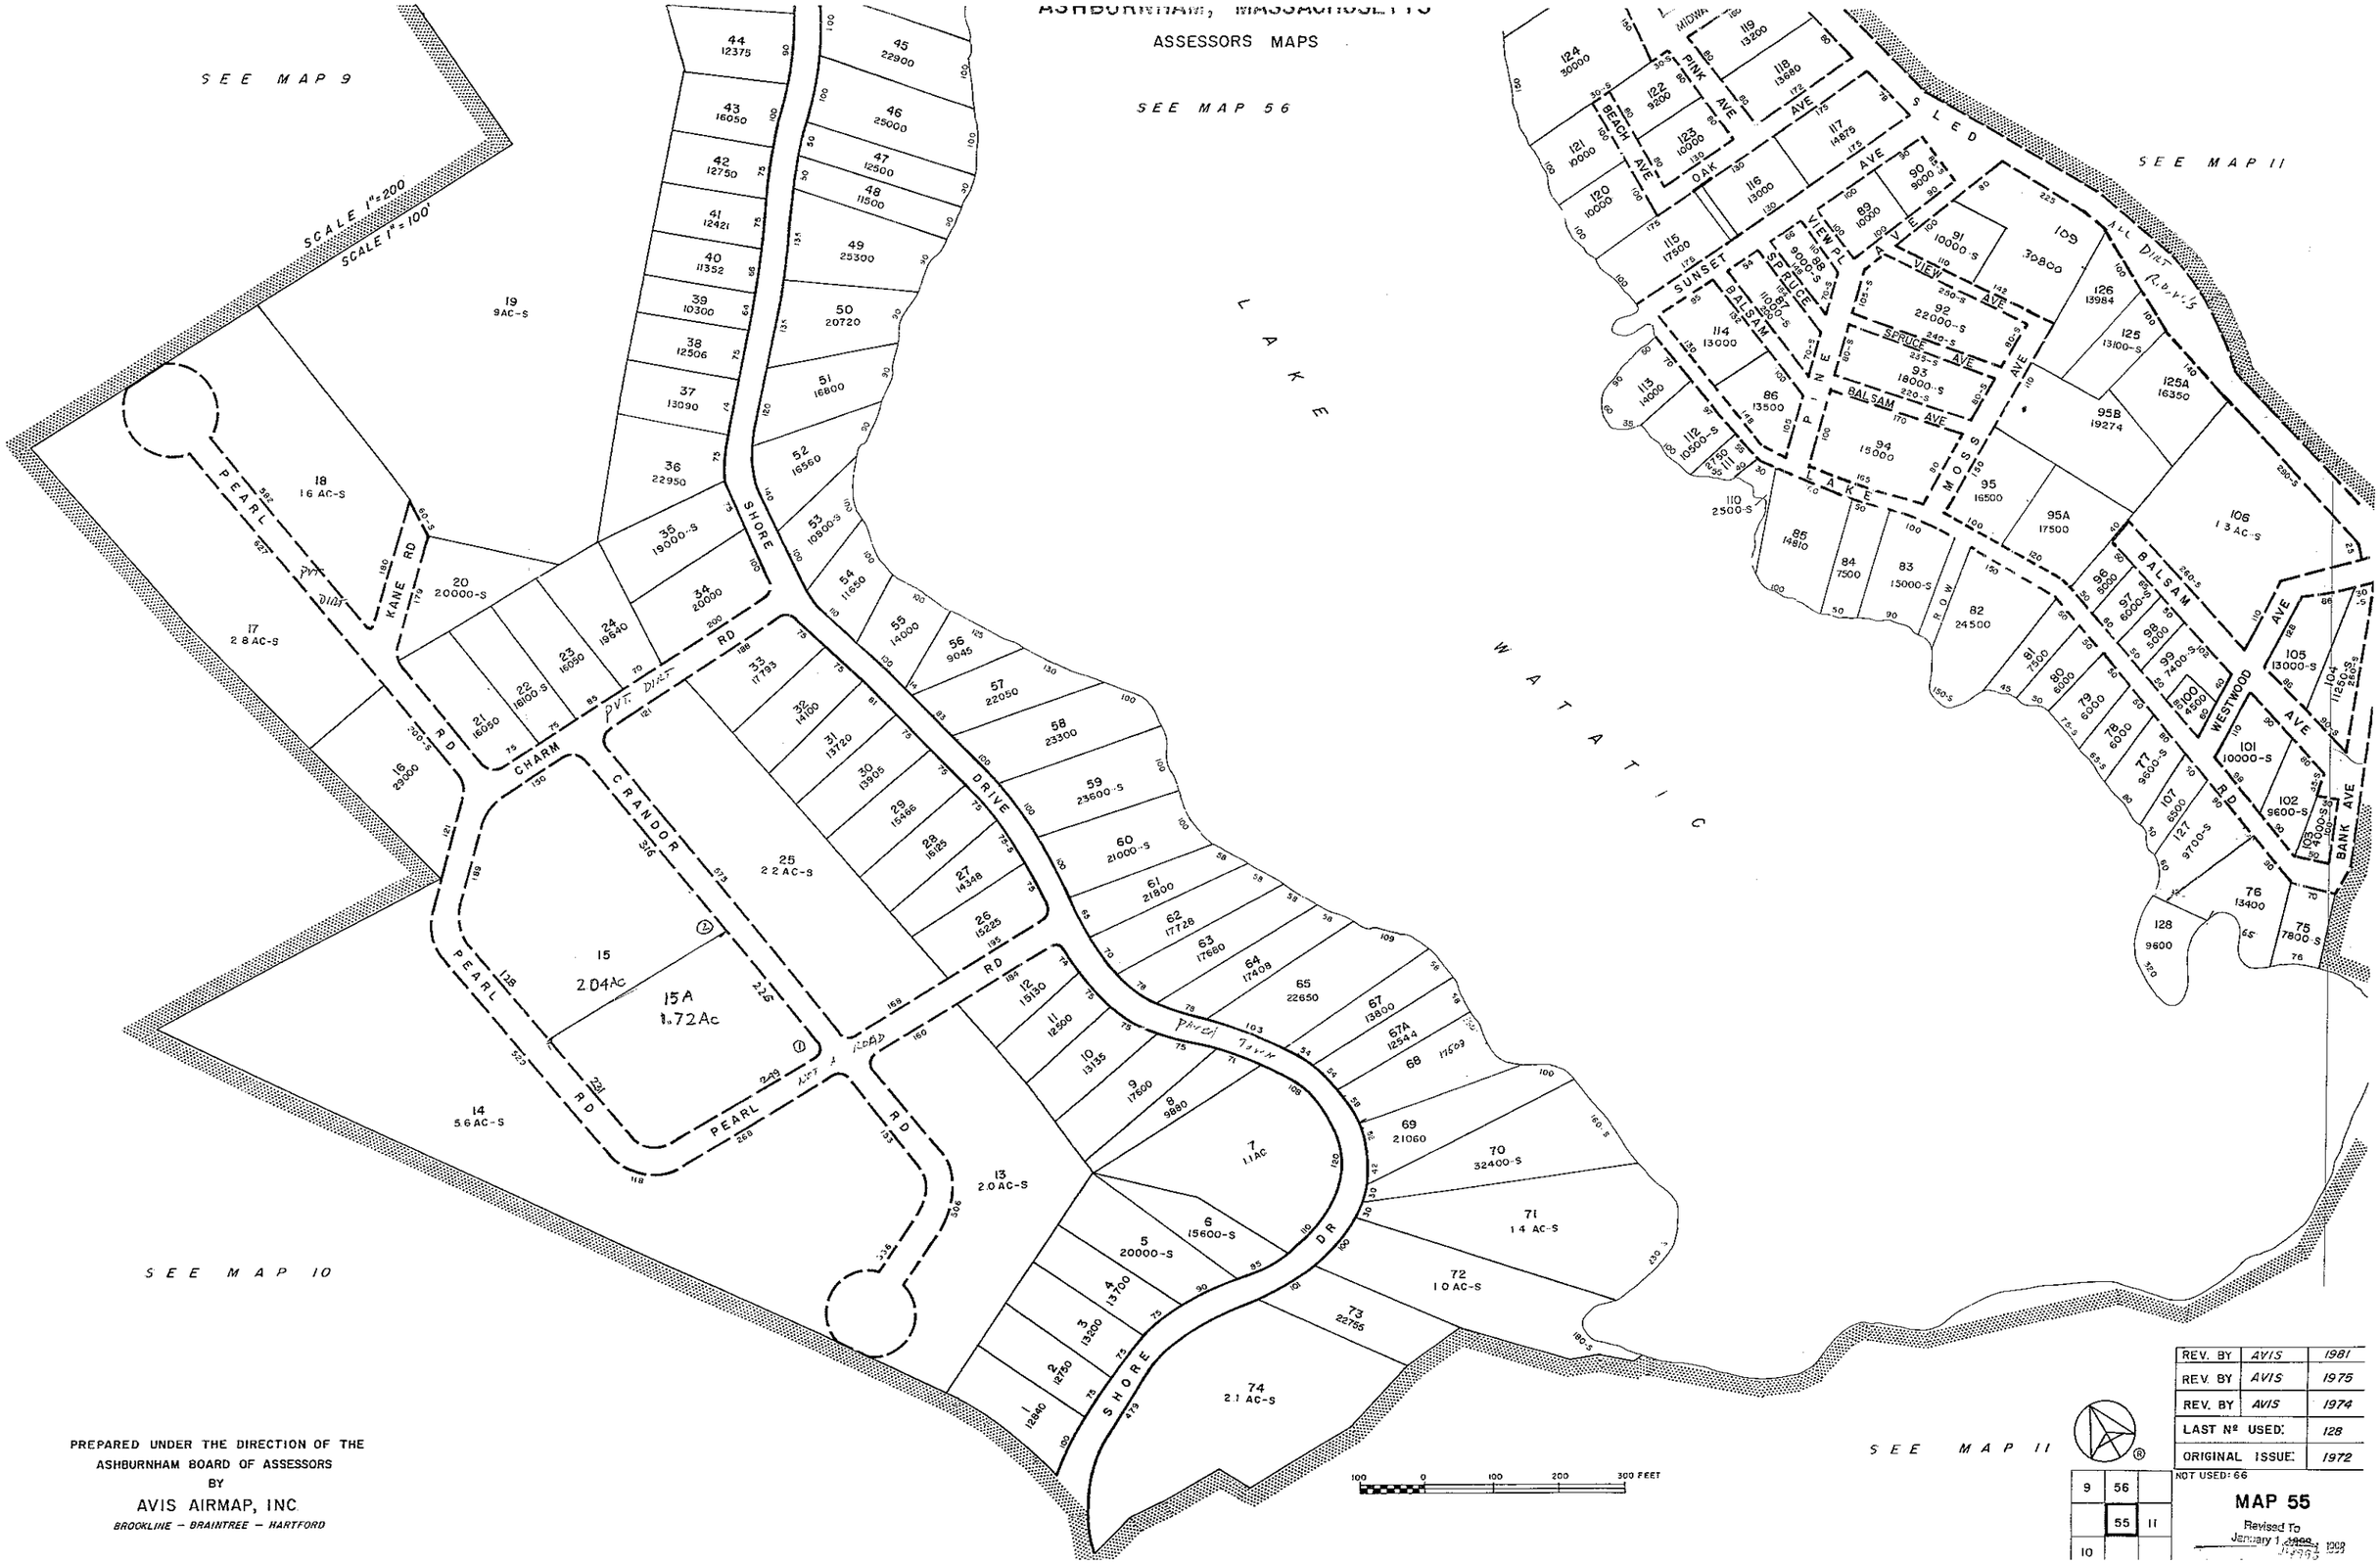

REV. BY	AVIS	1981
REV. BY	AVIS	1975
REV. BY	AVIS	1974
LAST Nº USED:		128
ORIGINAL ISSUE:		1972

NOT USED: 66

9	56	
	55	11
10		

MAP 55

Revised To
January 1, ~~1998~~ 1999

PREPARED UNDER THE DIRECTION OF THE
ASHBURNHAM BOARD OF ASSESSORS
BY
AVIS AIRMAP, INC
BROOKLINE – BRAINTREE – HARTFORD

ASHBURNHAM, MASSACHUSETTS

ASSESSORS MAPS

PREPARED UNDER THE DIRECTION OF THE
ASHBURNHAM BOARD OF ASSESSORS
BY
AVIS AIRMAP, INC.
BROOKLINE — BRAINTREE — HARTFORD

REV. BY	AVIS	1981
REV. BY	AVIS	1975
REV. BY	AVIS	1974
LAST Nº USED:		112
ORIGINAL ISSUE		1972

	57	25
9	56	
	55	11

NUMBER NOT USED 101

MAP 56

Revised To
January 1 1989

ASHBURNHAM, MASSACHUSETTS

ASSESSORS MAPS

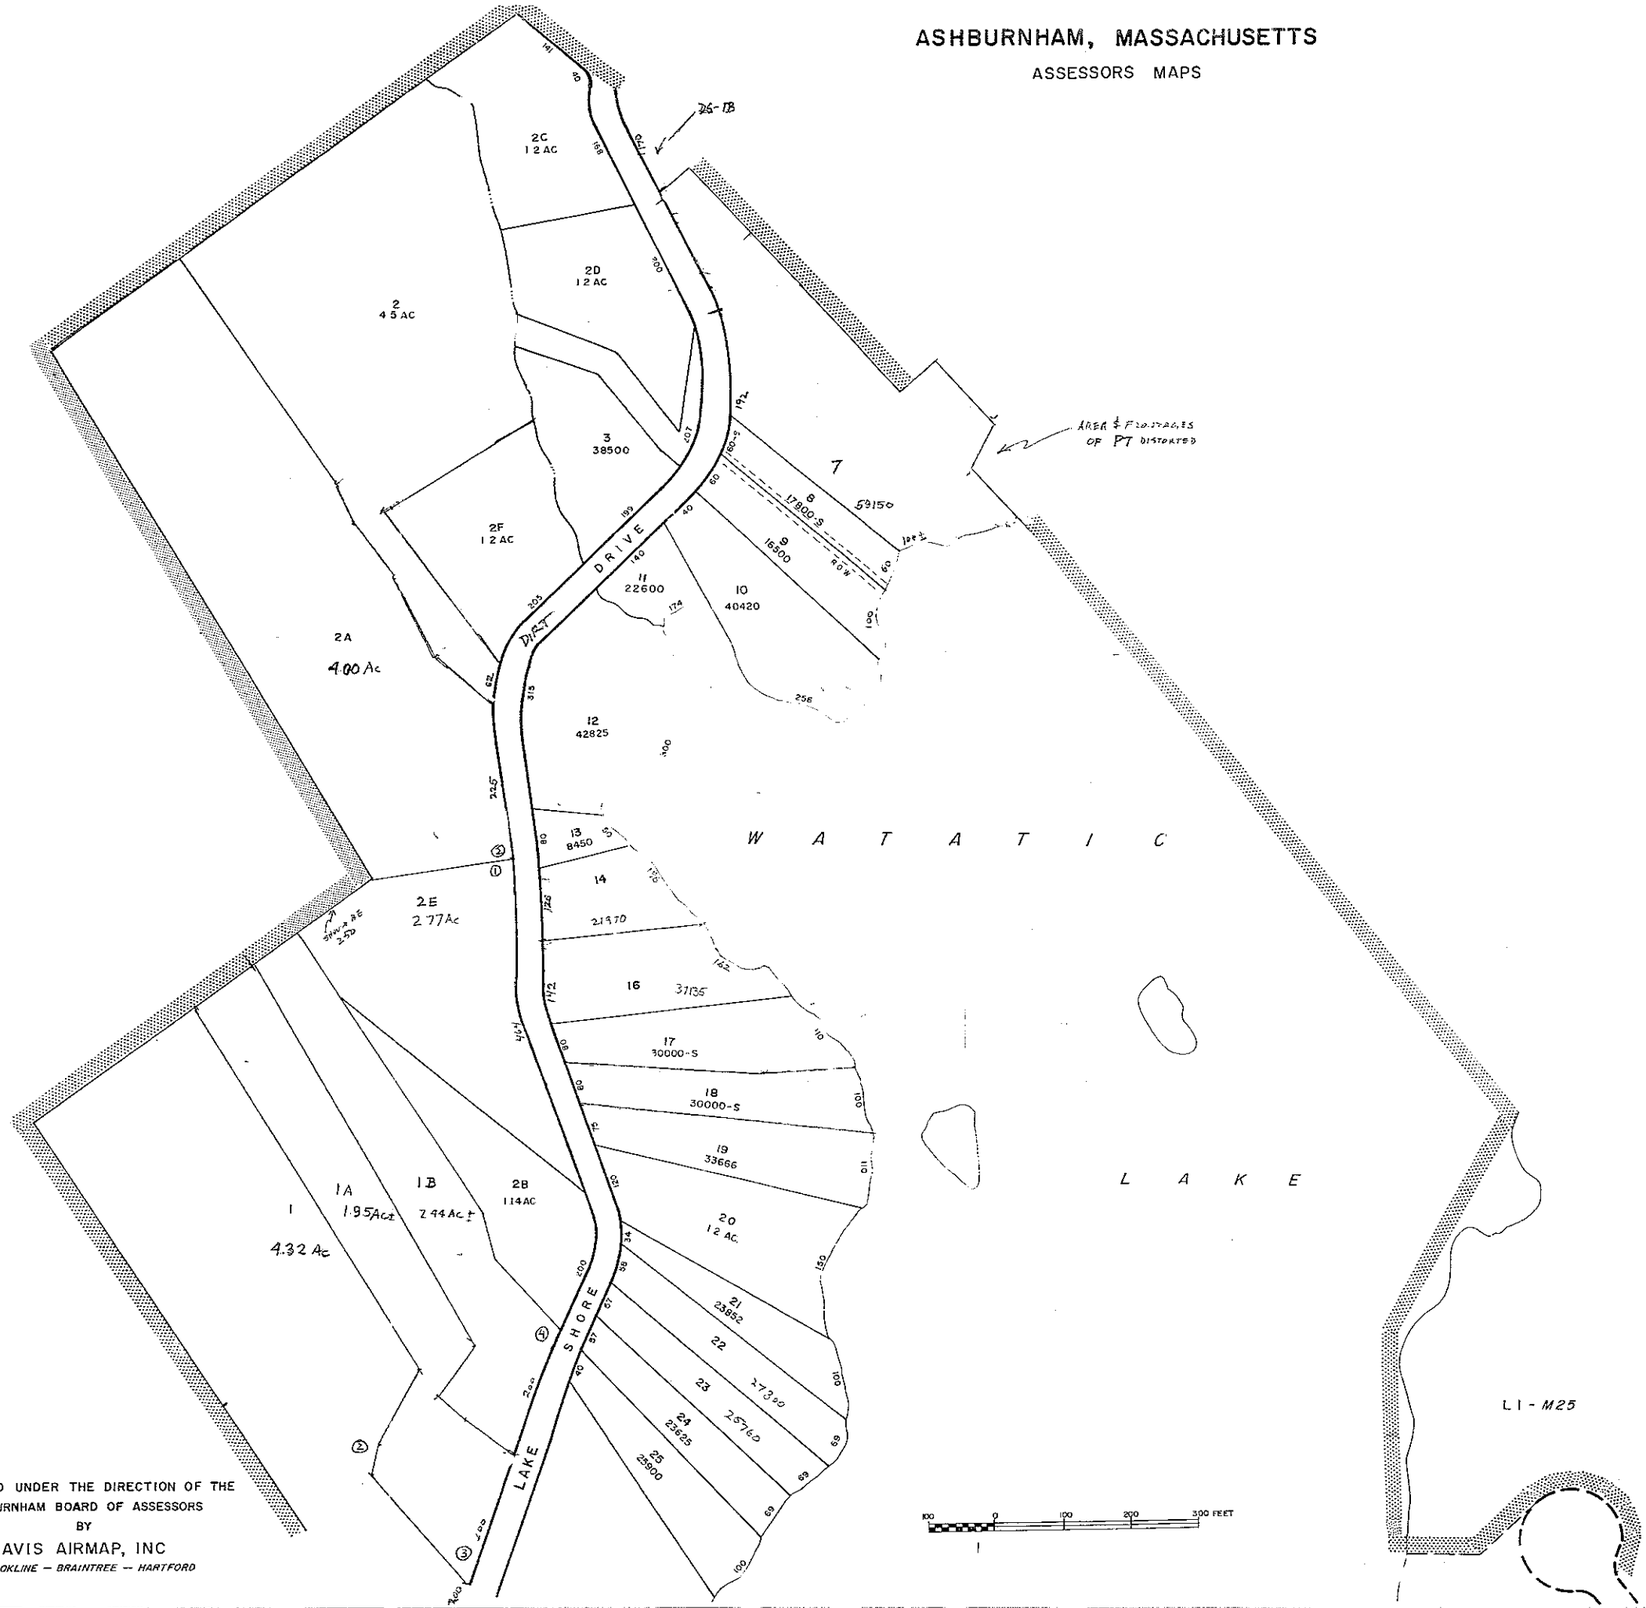

PREPARED UNDER THE DIRECTION OF THE
ASHBURNHAM BOARD OF ASSESSORS
BY
AVIS AIRMAP, INC
BROOKLINE — BRAINTREE — HARTFORD

REV. BY	AVIS	1981
REV. BY	AVIS	1975
REV. BY	AVIS	1986
ORIGINAL ISSUE:		1972

		26
9	57	
	56	

LAST NUMBER USED 25

MAP 57

Revised To
January 1, 1993

ASHBURNHAM, MASSACHUSETTS

ASSESSORS MAPS

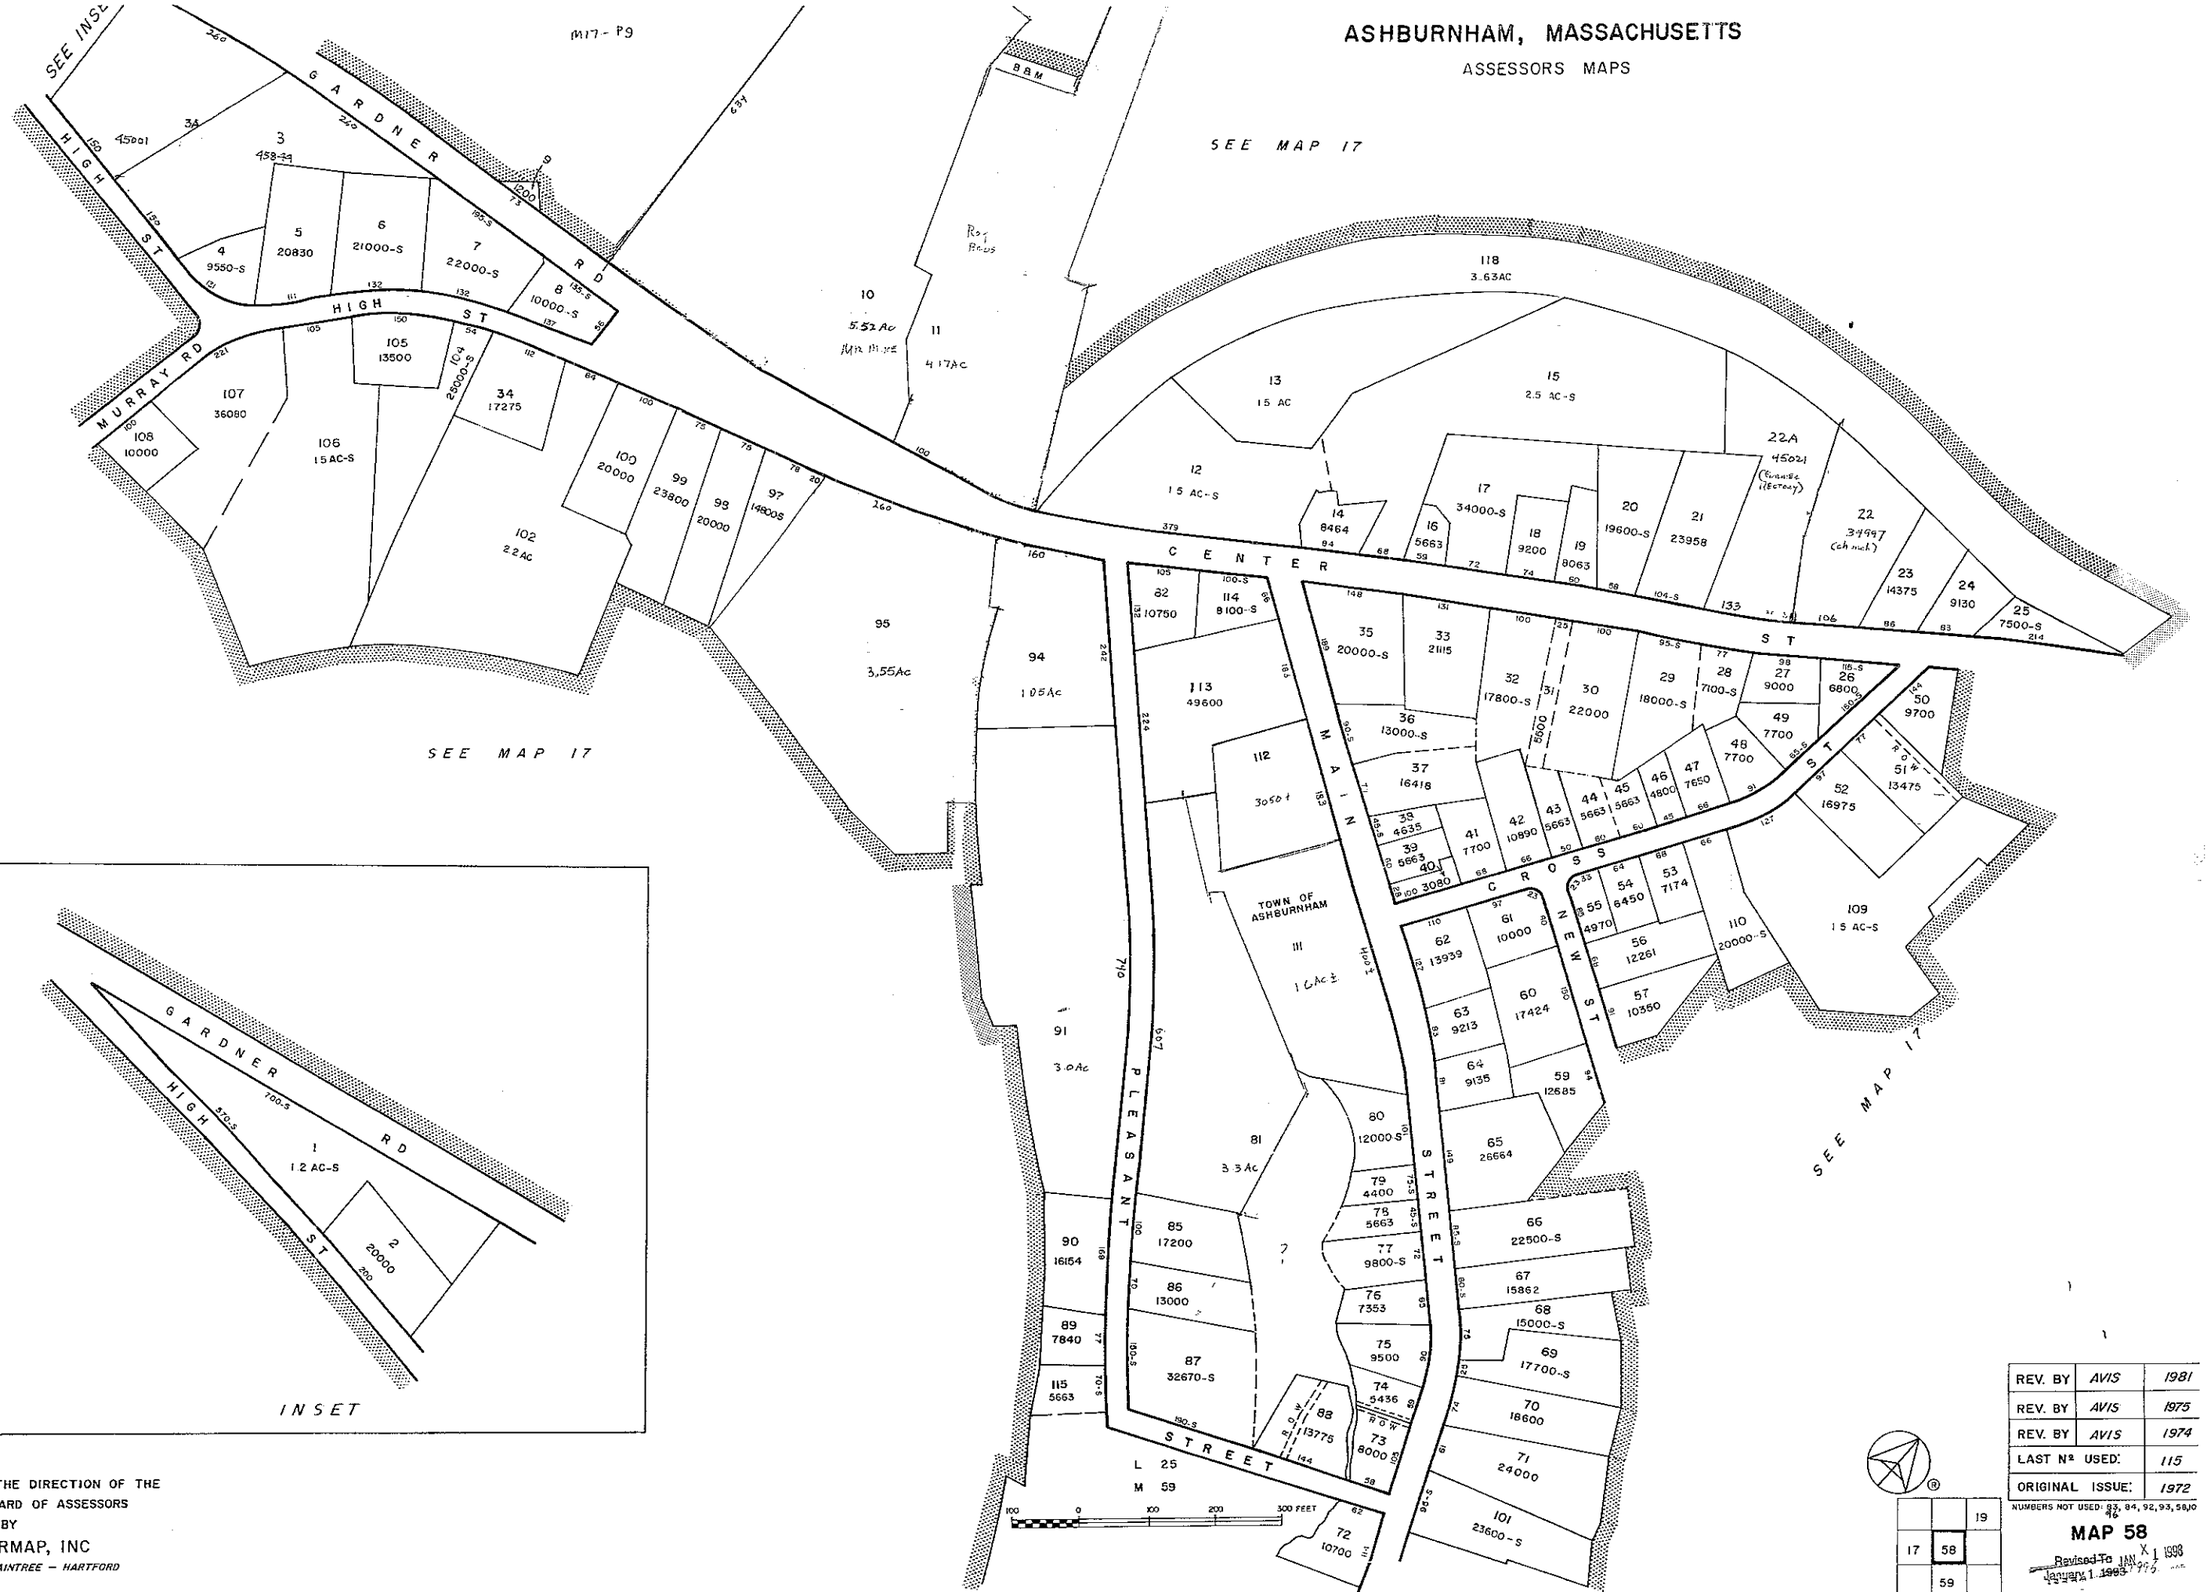

PREPARED UNDER THE DIRECTION OF THE
ASHBURNHAM BOARD OF ASSESSORS
BY
AVIS AIRMAP, INC
BROOKLINE – BRAINTREE – HARTFORD

REV. BY	AVIS	1981
REV. BY	AVIS	1975
REV. BY	AVIS	1974
LAST Nº USED:		115
ORIGINAL ISSUE:		1972

NUMBERS NOT USED: 83, 84, 92, 93, 58, 10

		19
17	58	
	59	

MAP 58

~~Revised To January 1, 1993~~

JAN X 1 1993

ASHBURNHAM, MASSACHUSETTS

ASSESSORS MAPS

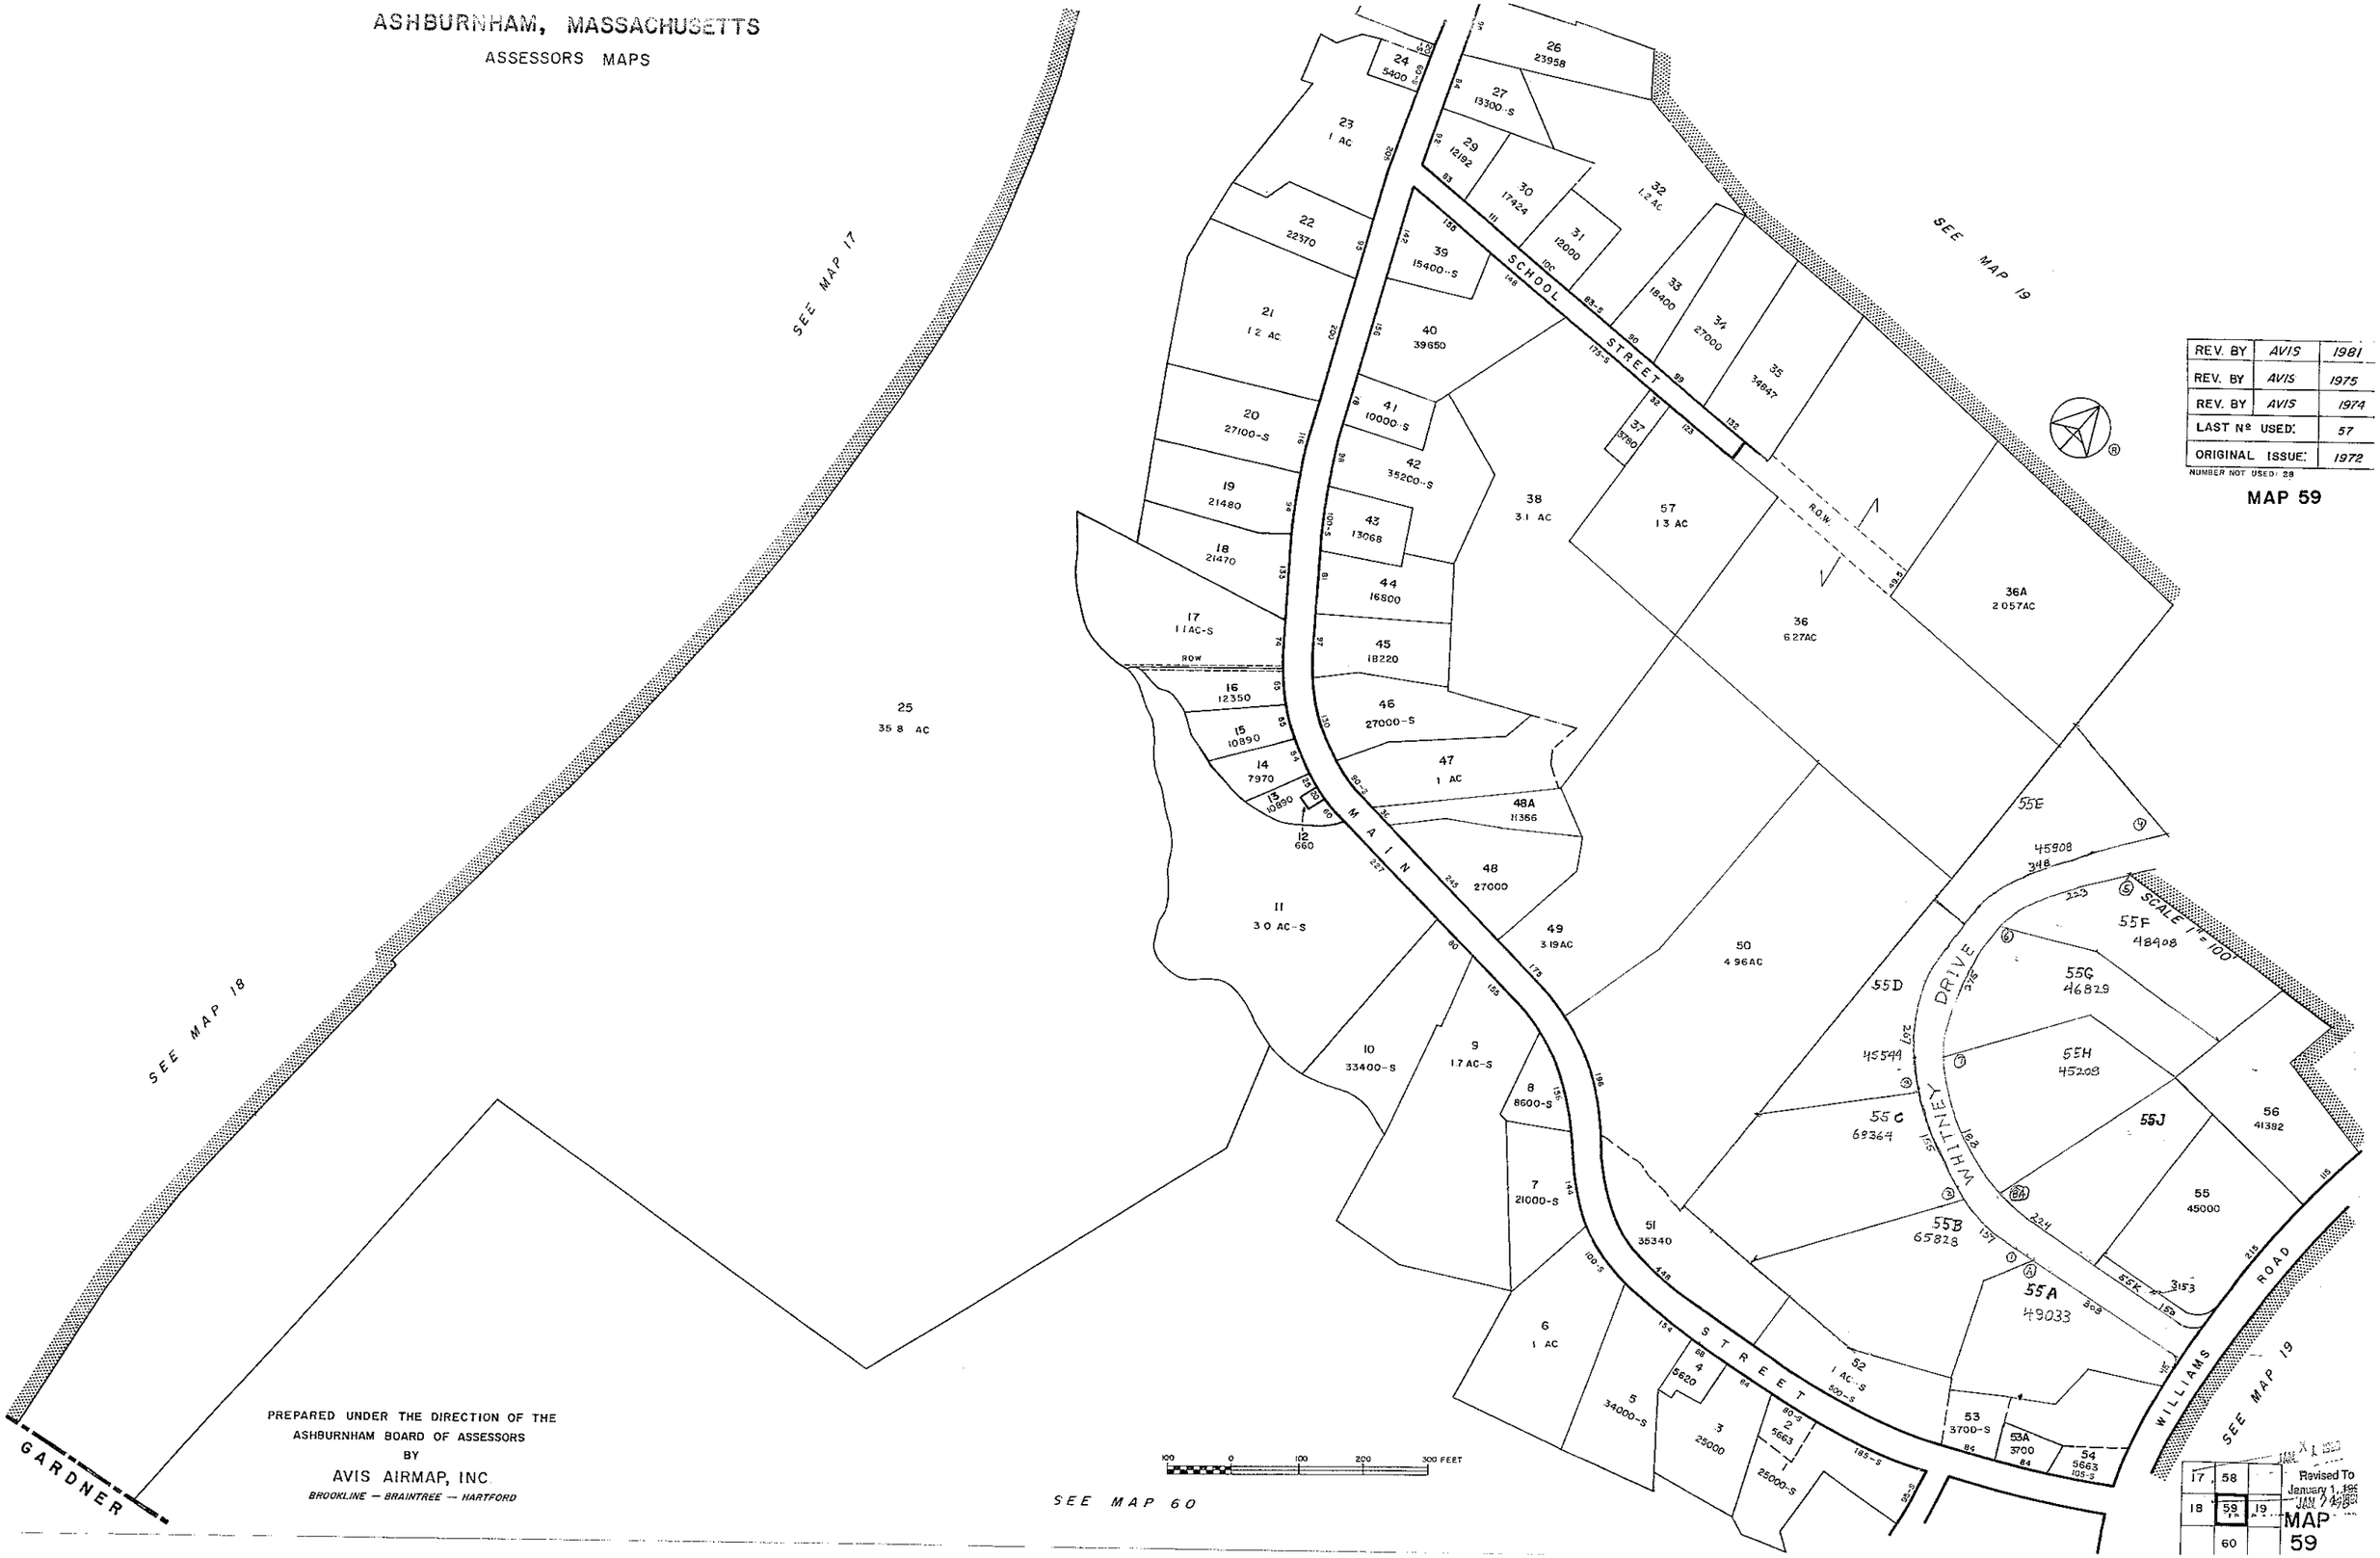

REV. BY	AVIS	1981
REV. BY	AVIS	1975
REV. BY	AVIS	1974
LAST Nº USED:		57
ORIGINAL ISSUE:		1972

NUMBER NOT USED: 28

MAP 59

PREPARED UNDER THE DIRECTION OF THE
ASHBURNHAM BOARD OF ASSESSORS
BY
AVIS AIRMAP, INC.
BROOKLINE — BRAINTREE — HARTFORD

17	58	
18	59	19
	60	

Revised To
January 1, 19
JAN 24 19

MAP
59

ASHBURNHAM, MASSACHUSETTS

ASSESSORS MAPS

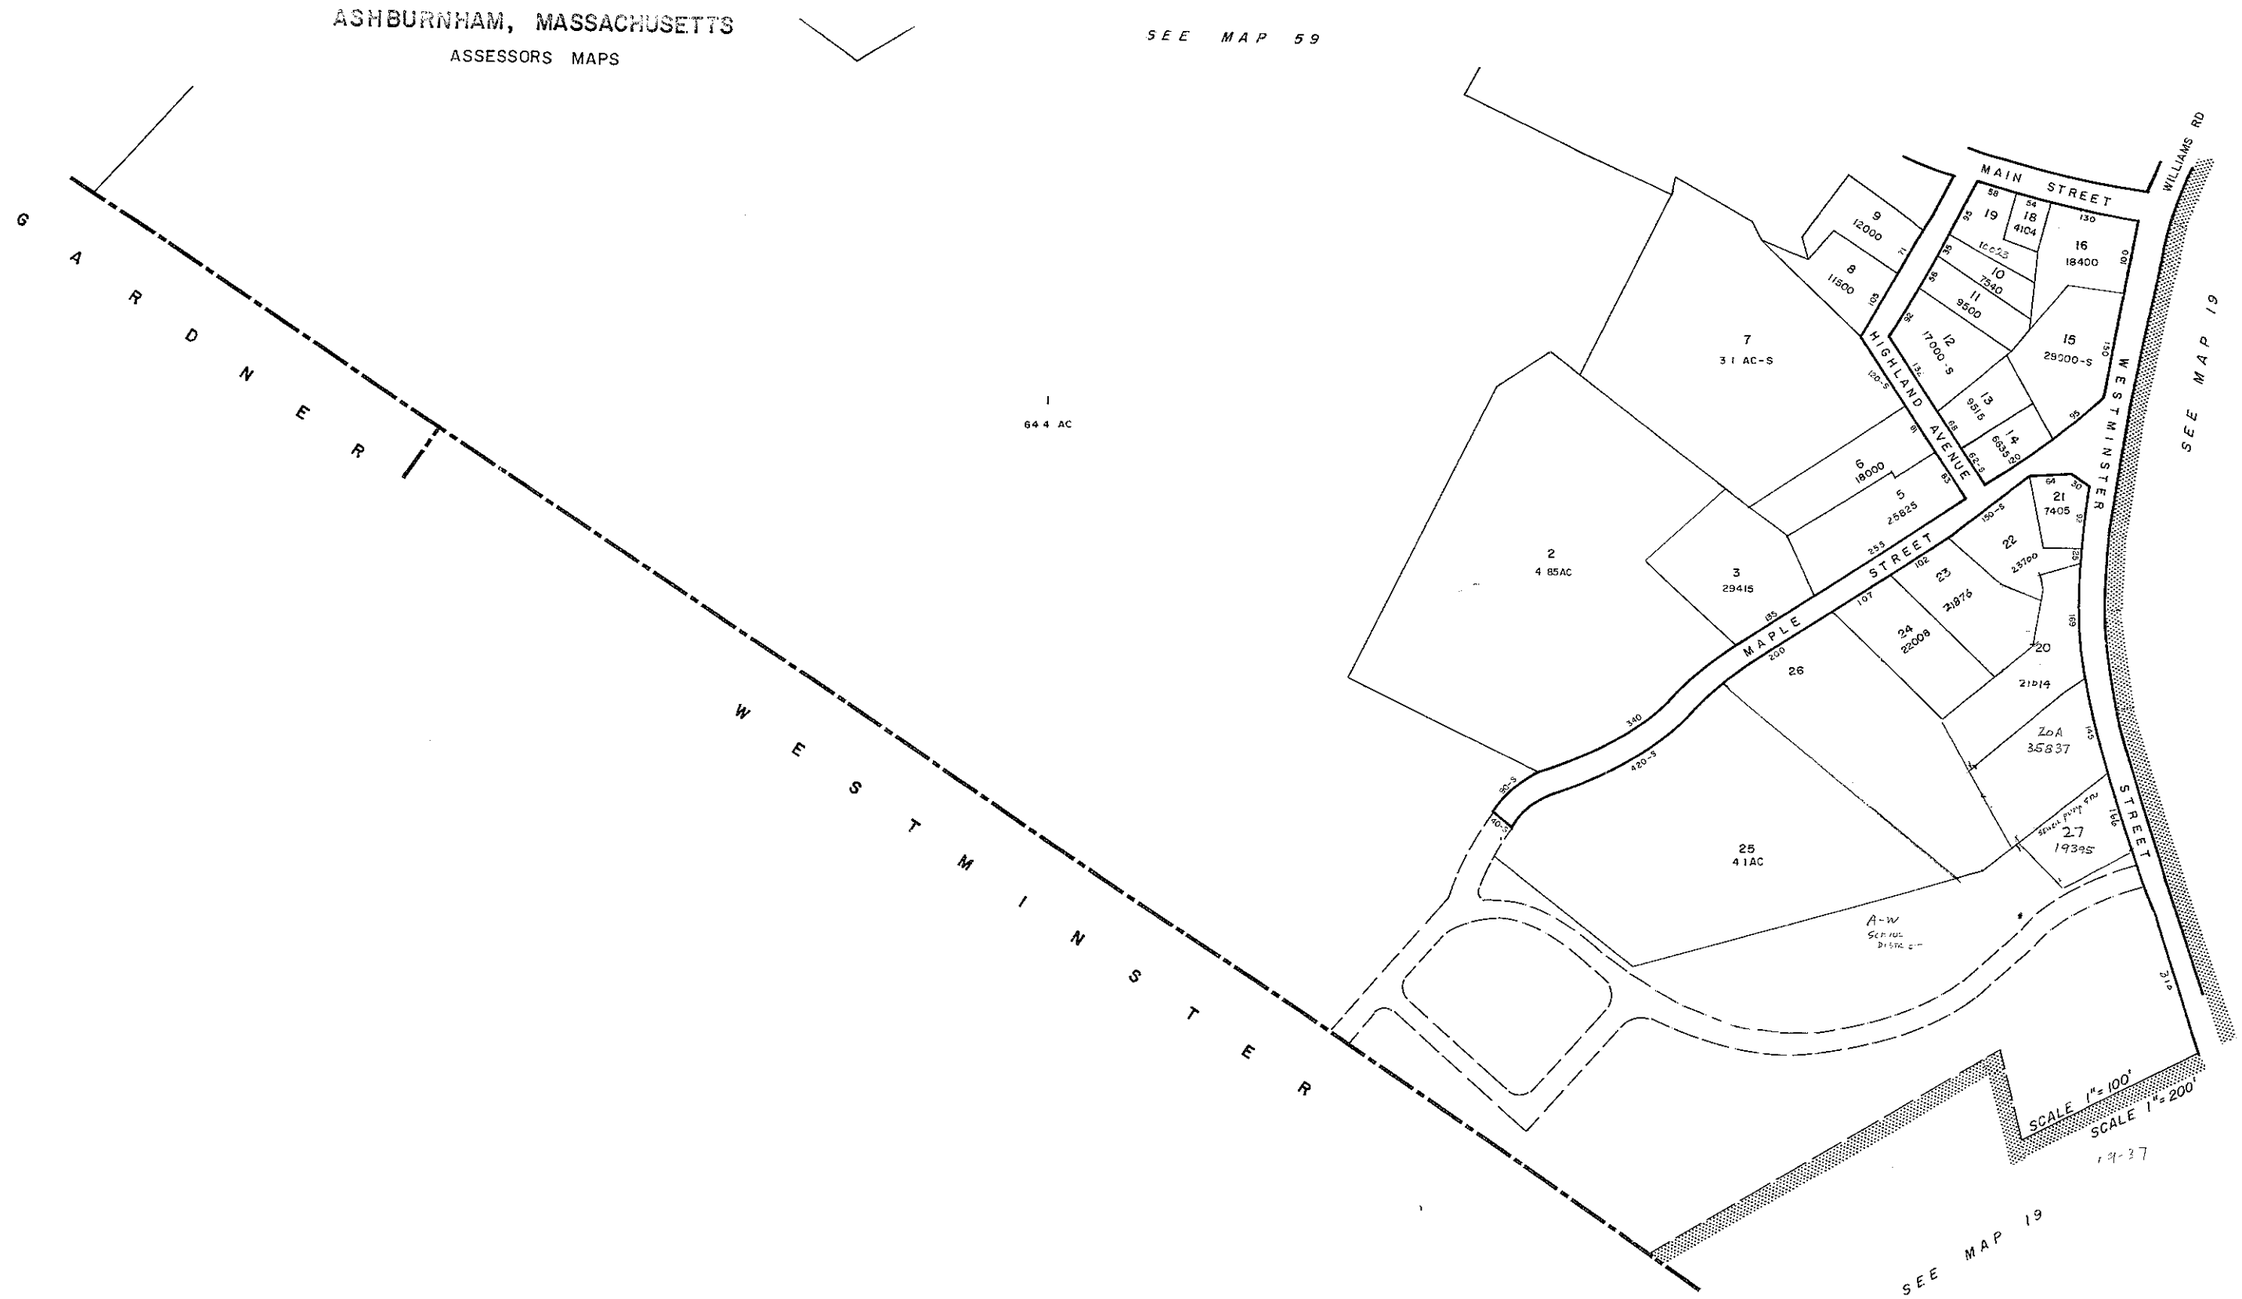

PREPARED UNDER THE DIRECTION OF THE
ASHBURNHAM BOARD OF ASSESSORS
BY
AVIS AIRMAP, INC.
BROOKLINE — BRAINTREE — HARTFORD

100 0 100 200 300 FEET

REV. BY	AVIS	1981
REV. BY	AVIS	1975
REV. BY	AVIS	1974
LAST Nº USED:		~~25~~
ORIGINAL ISSUE:		1972

NUMBER NOT USED: 4.17

18	59	
	60	19

MAP 60

Revised To

ASHBURNHAM, MASSACHUSETTS

ASSESSORS MAPS

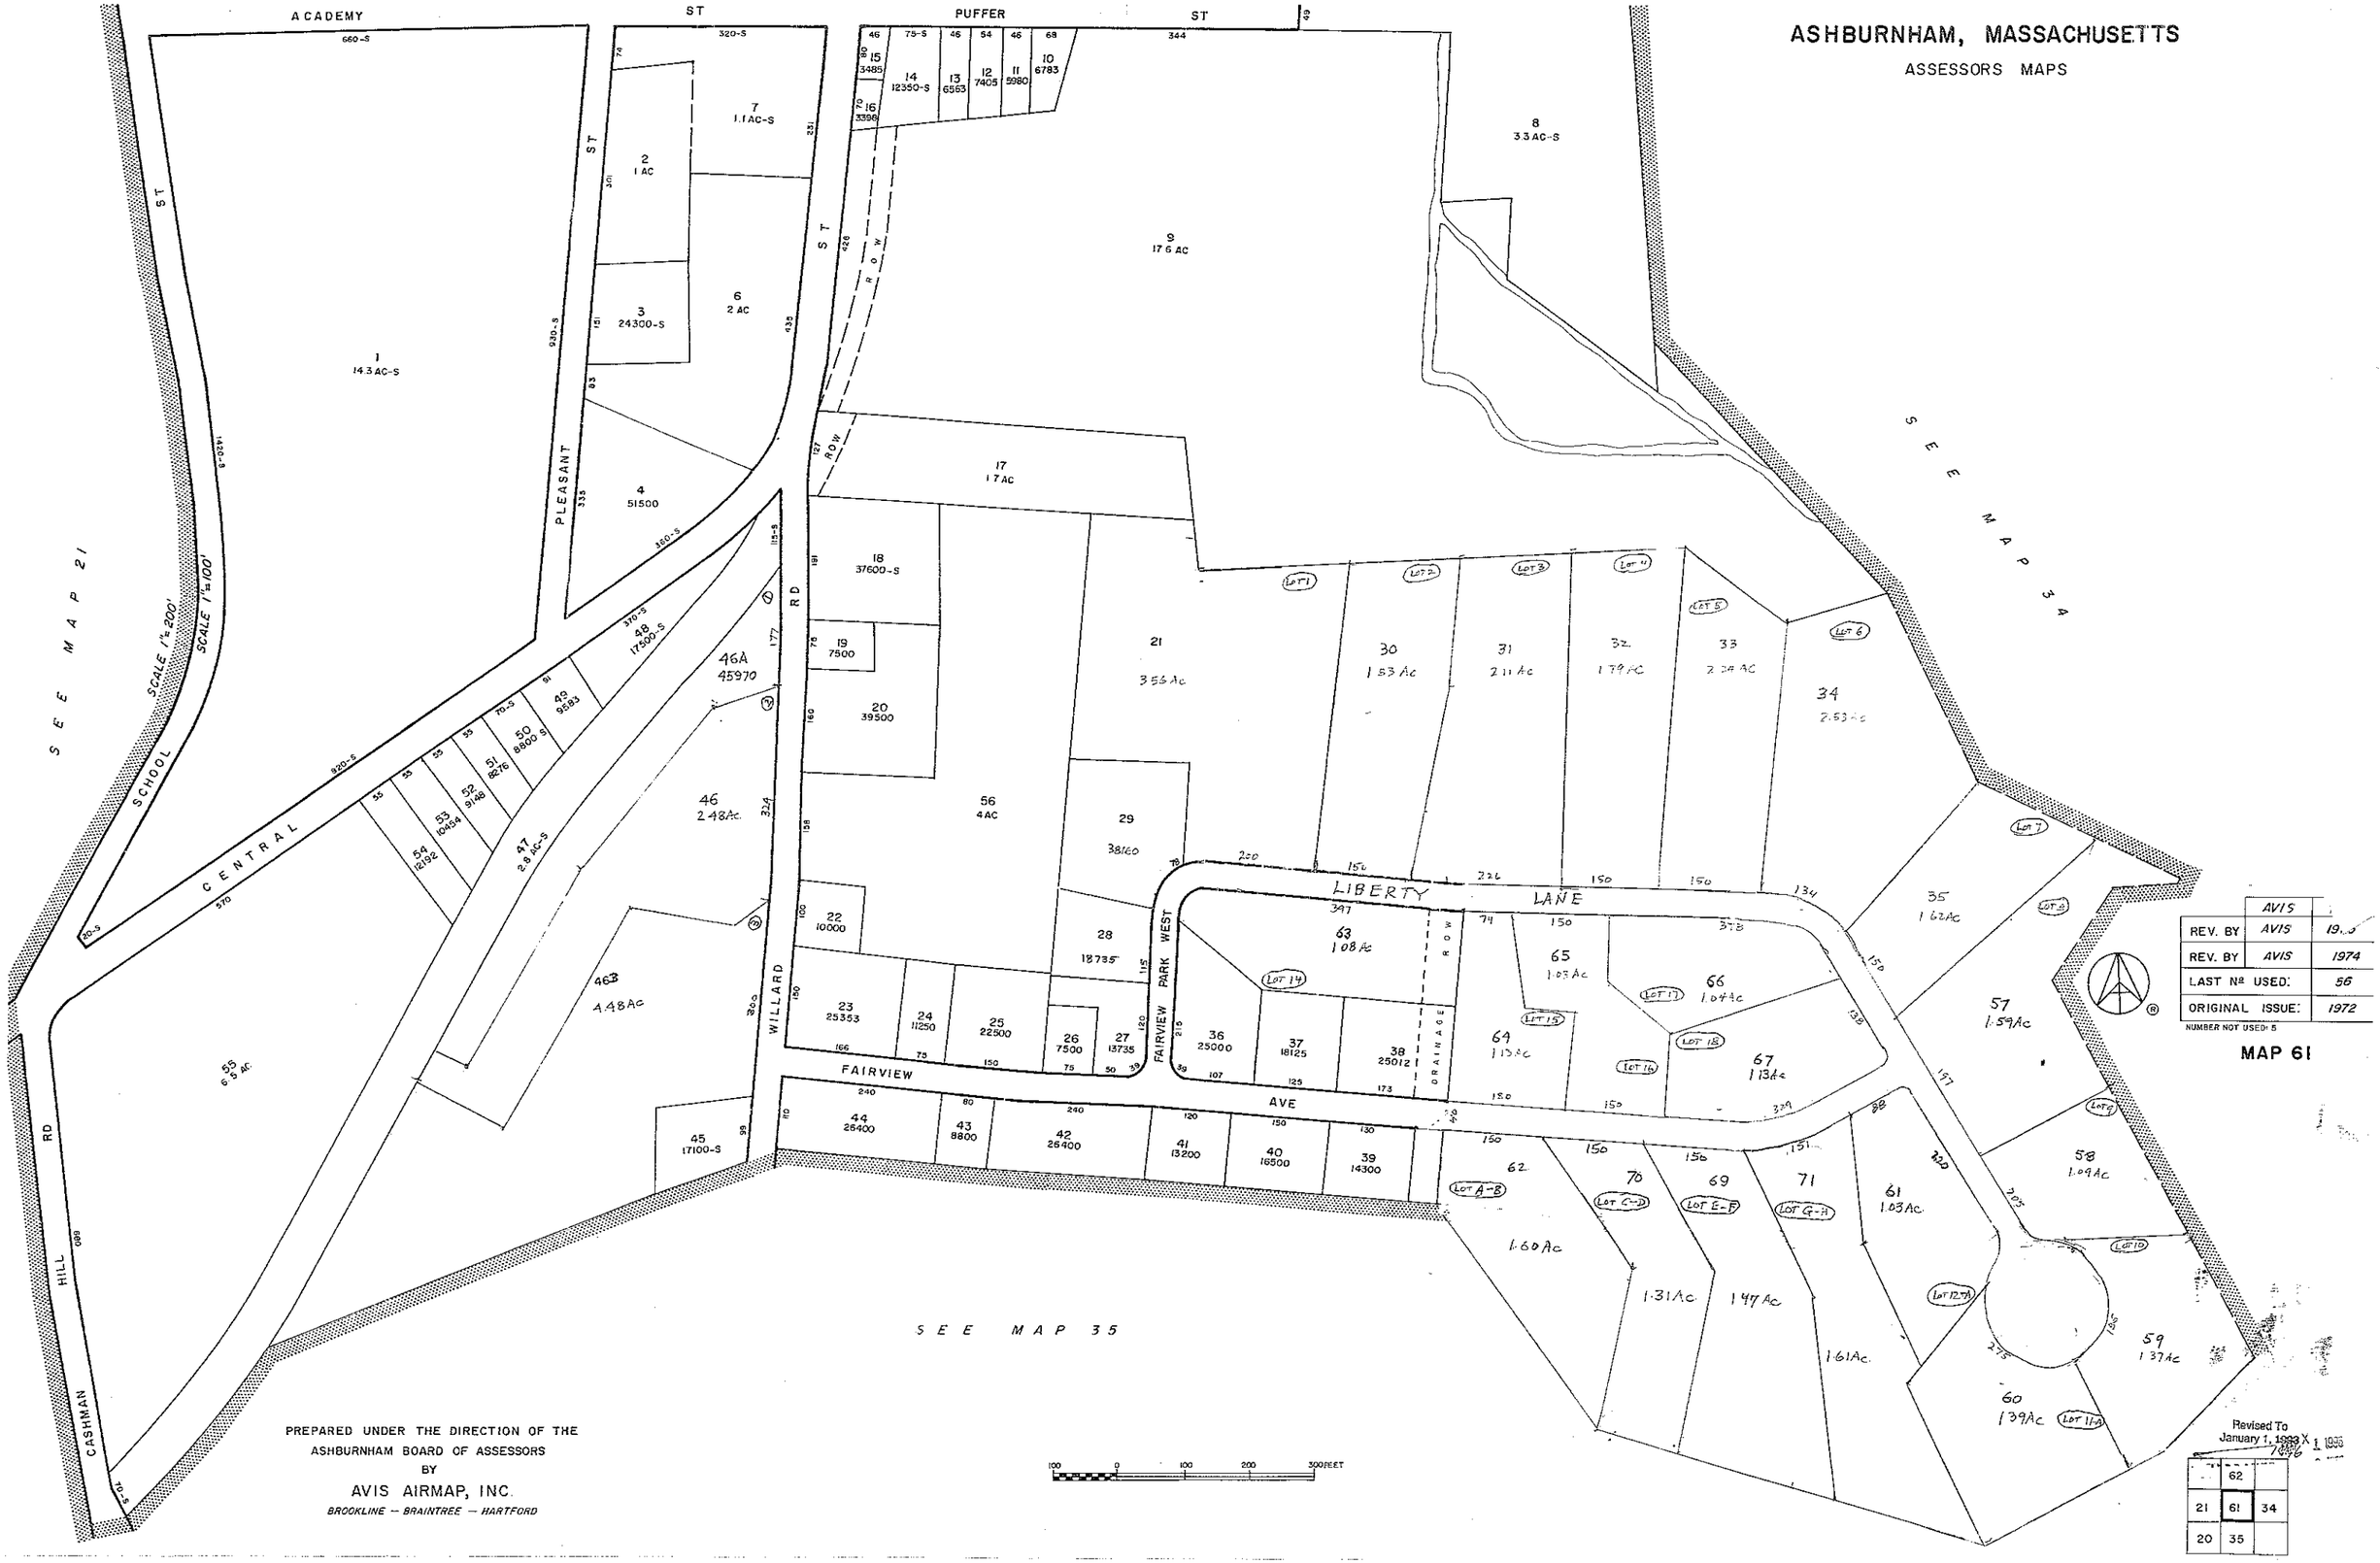

	AVIS	
REV. BY	AVIS	19..
REV. BY	AVIS	1974
LAST Nº USED:		56
ORIGINAL ISSUE:		1972

NUMBER NOT USED: 5

MAP 61

Revised To January 1, 1993 X 1 1996

	62	
21	61	34
20	35	

PREPARED UNDER THE DIRECTION OF THE ASHBURNHAM BOARD OF ASSESSORS BY

AVIS AIRMAP, INC.

BROOKLINE — BRAINTREE — HARTFORD

ASHBURNHAM, MASSACHUSETTS

ASSESSORS MAPS

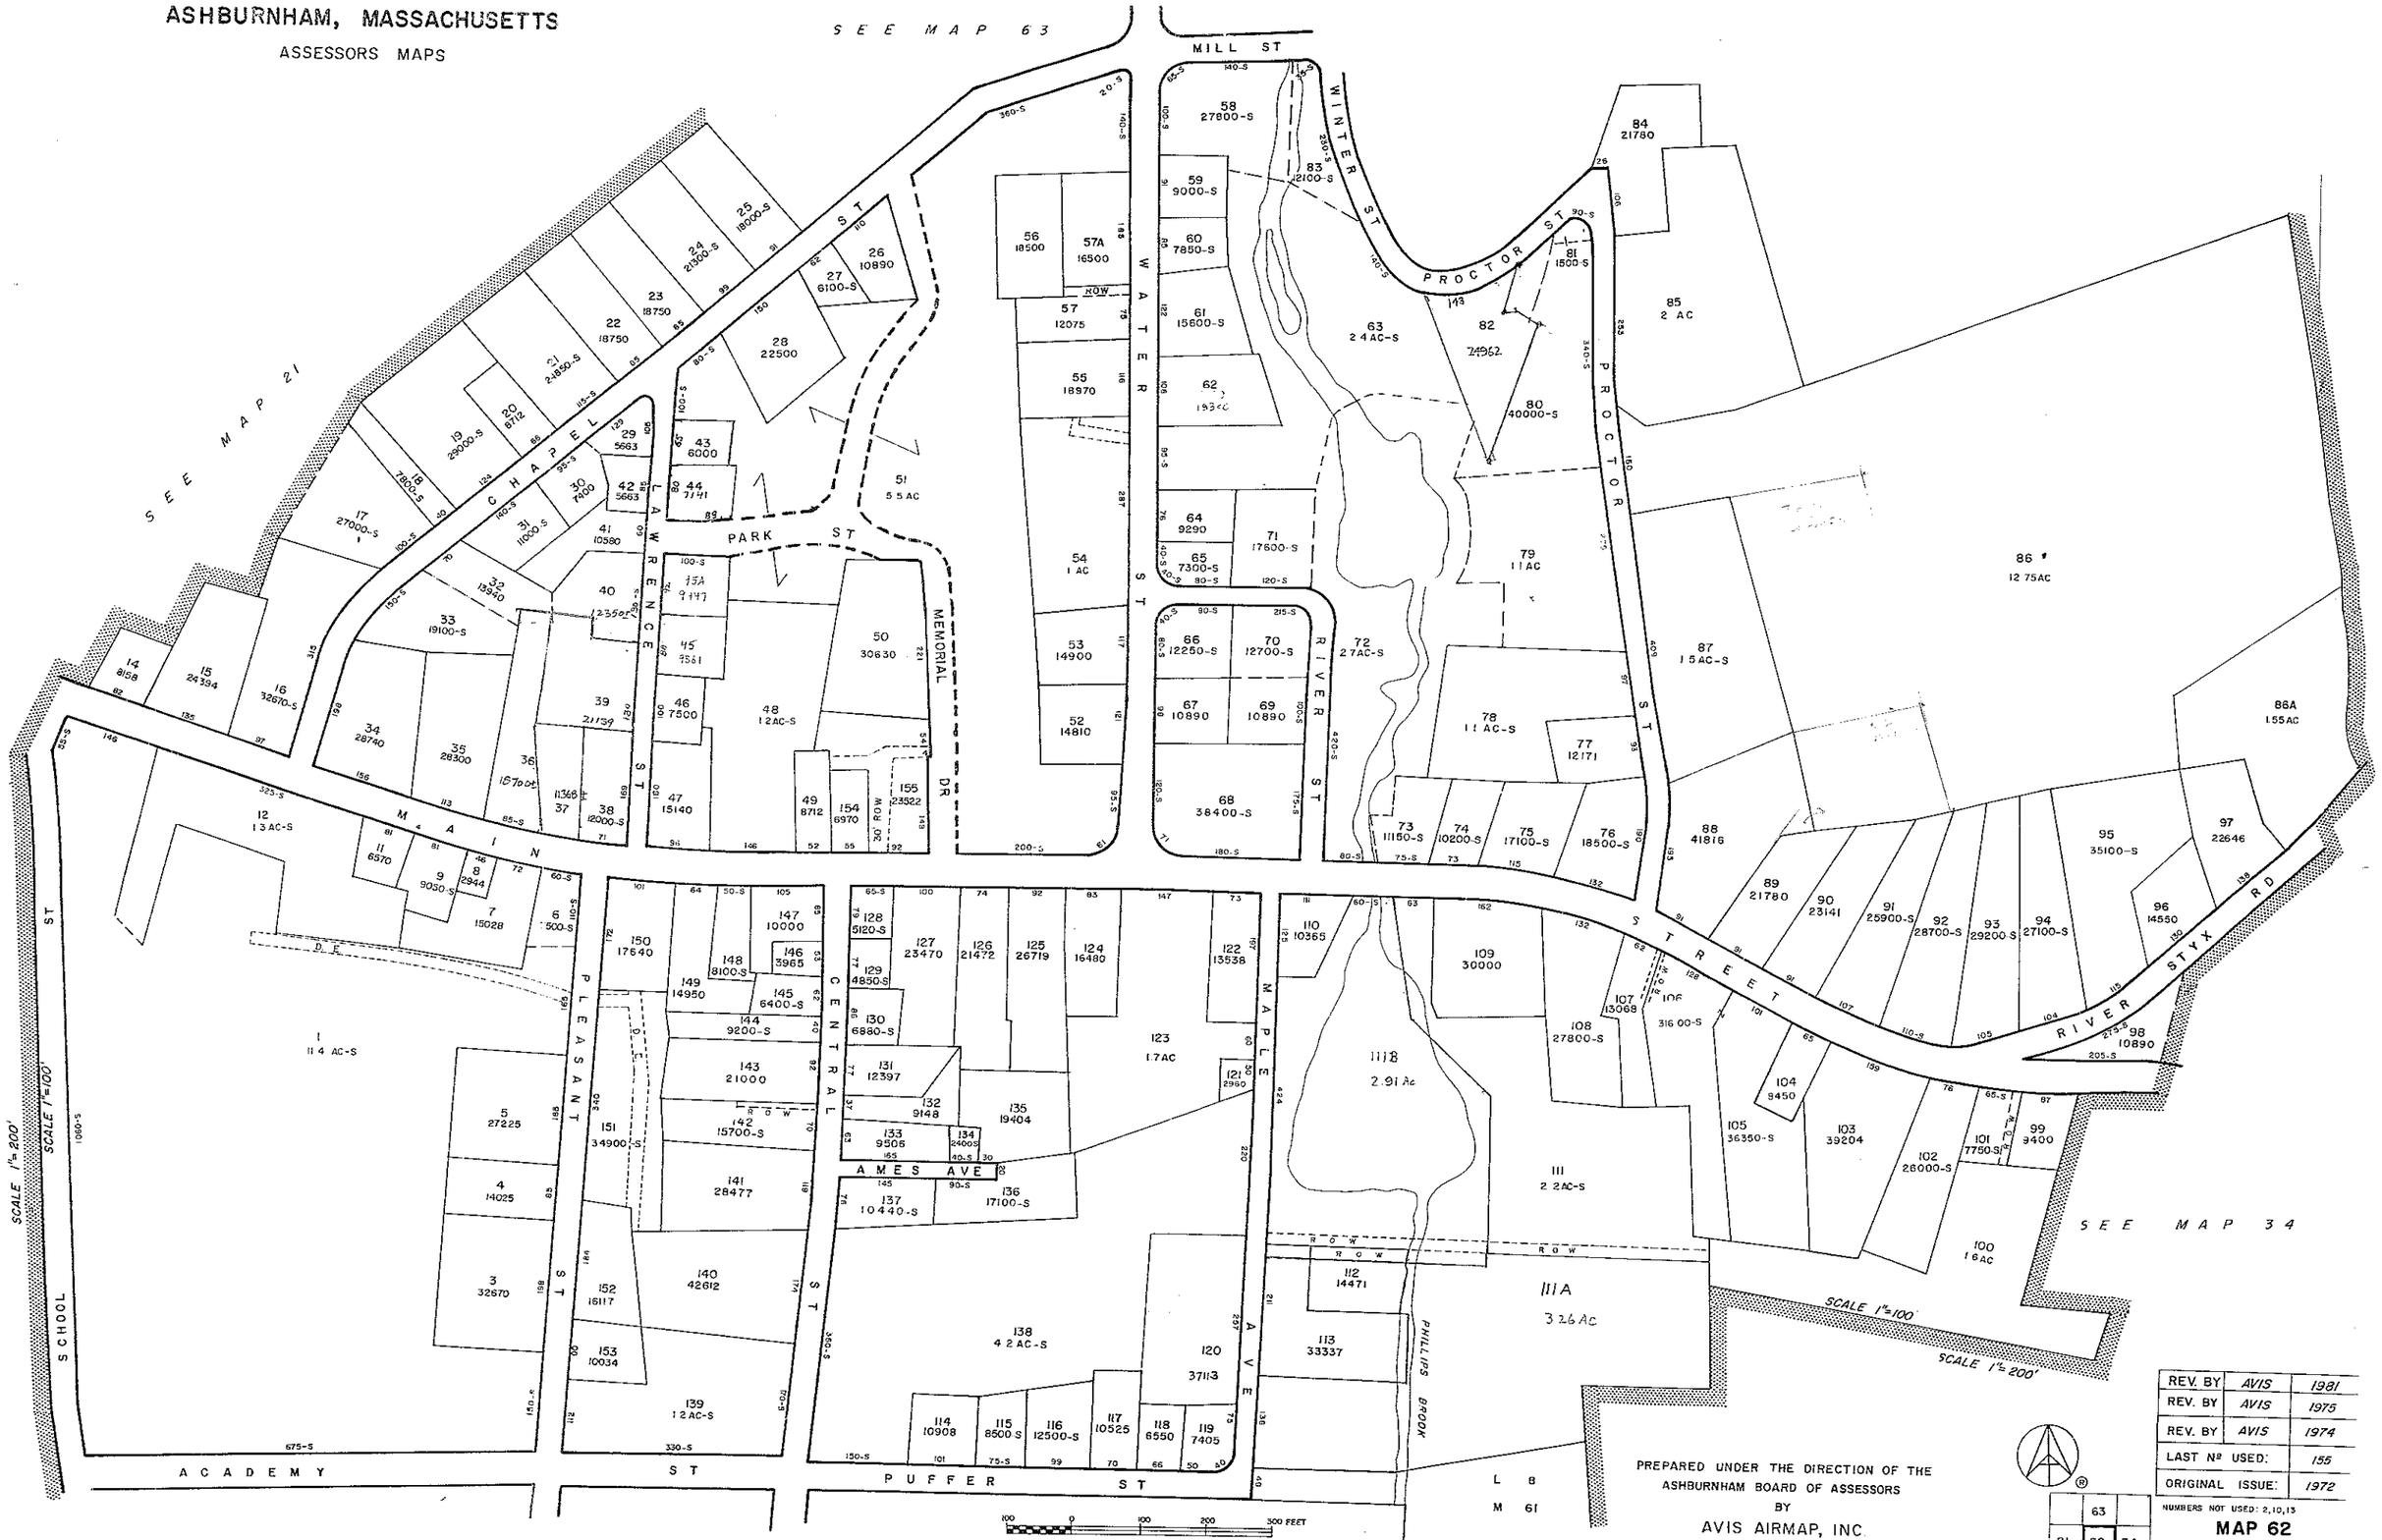

PREPARED UNDER THE DIRECTION OF THE ASHBURNHAM BOARD OF ASSESSORS BY

AVIS AIRMAP, INC.

BROOKLINE -- BRAINTREE - HARTFORD

REV. BY	AVIS	1981
REV. BY	AVIS	1975
REV. BY	AVIS	1974
LAST Nº USED:		155
ORIGINAL ISSUE:		1972

NUMBERS NOT USED: 2,10,13

MAP 62

Revised To: January 1, 1993

	63	
21	62	34
	61	

ASHBURNHAM, MASSACHUSETTS

ASSESSORS MAPS

REV. BY	AVIS	1975
LAST Nº USED:		30
ORIGINAL ISSUE:		1972

MAP 63

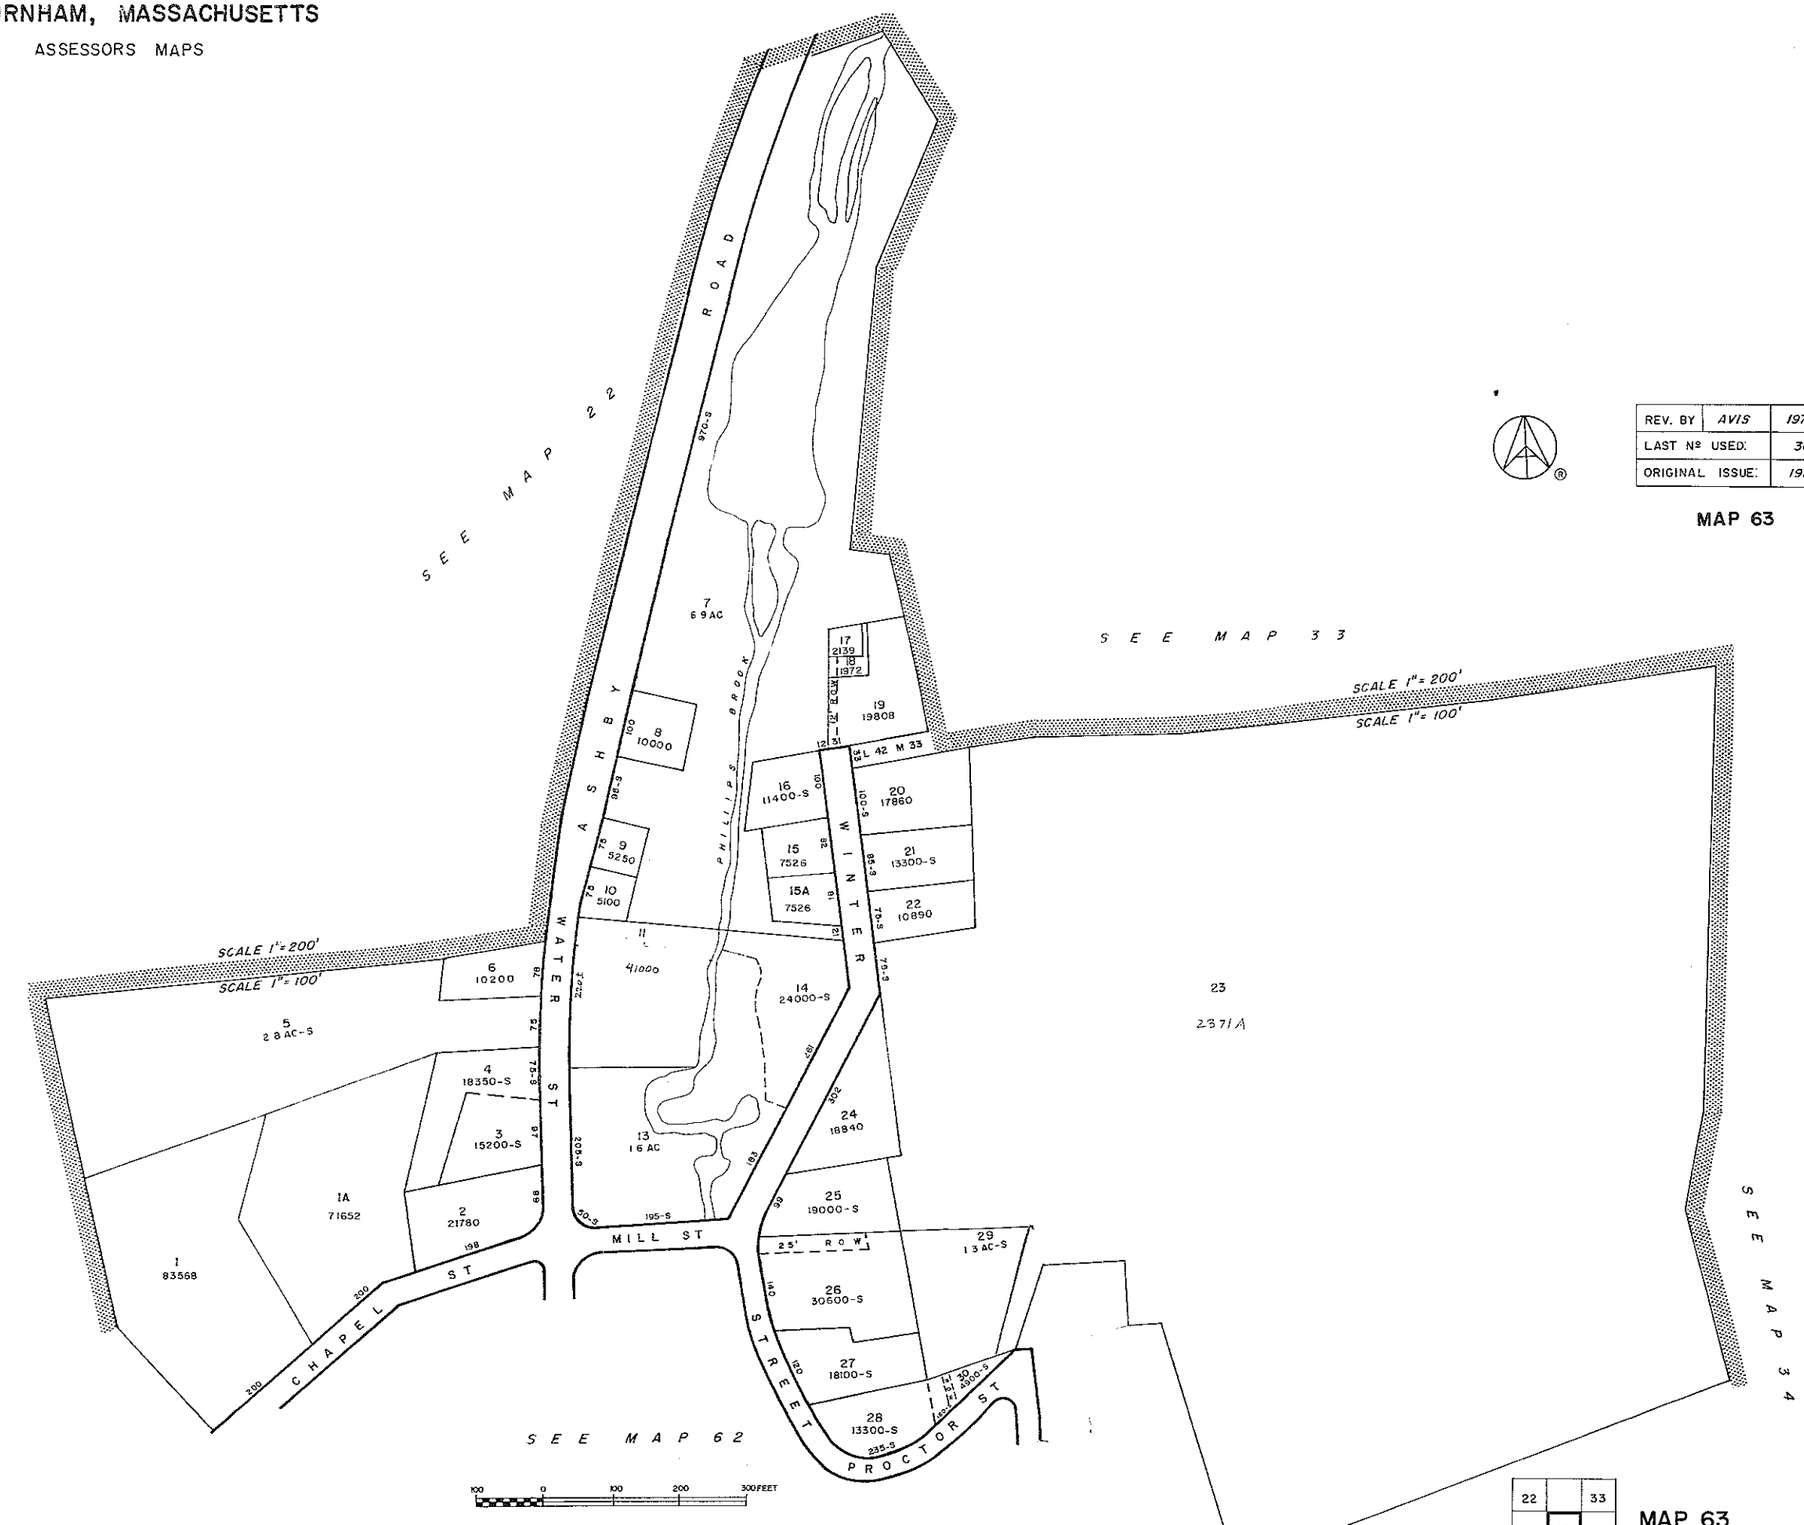

PREPARED UNDER THE DIRECTION OF THE
ASHBURNHAM BOARD OF ASSESSORS
BY
AVIS AIRMAP, INC.
BROOKLINE – BRAINTREE – HARTFORD

22		33
	63	34
	62	

MAP 63
Revised To
January 1 ~~1995~~ 1996 ~~1998~~

ASHBURNHAM, MASSACHUSETTS

ASSESSORS MAPS

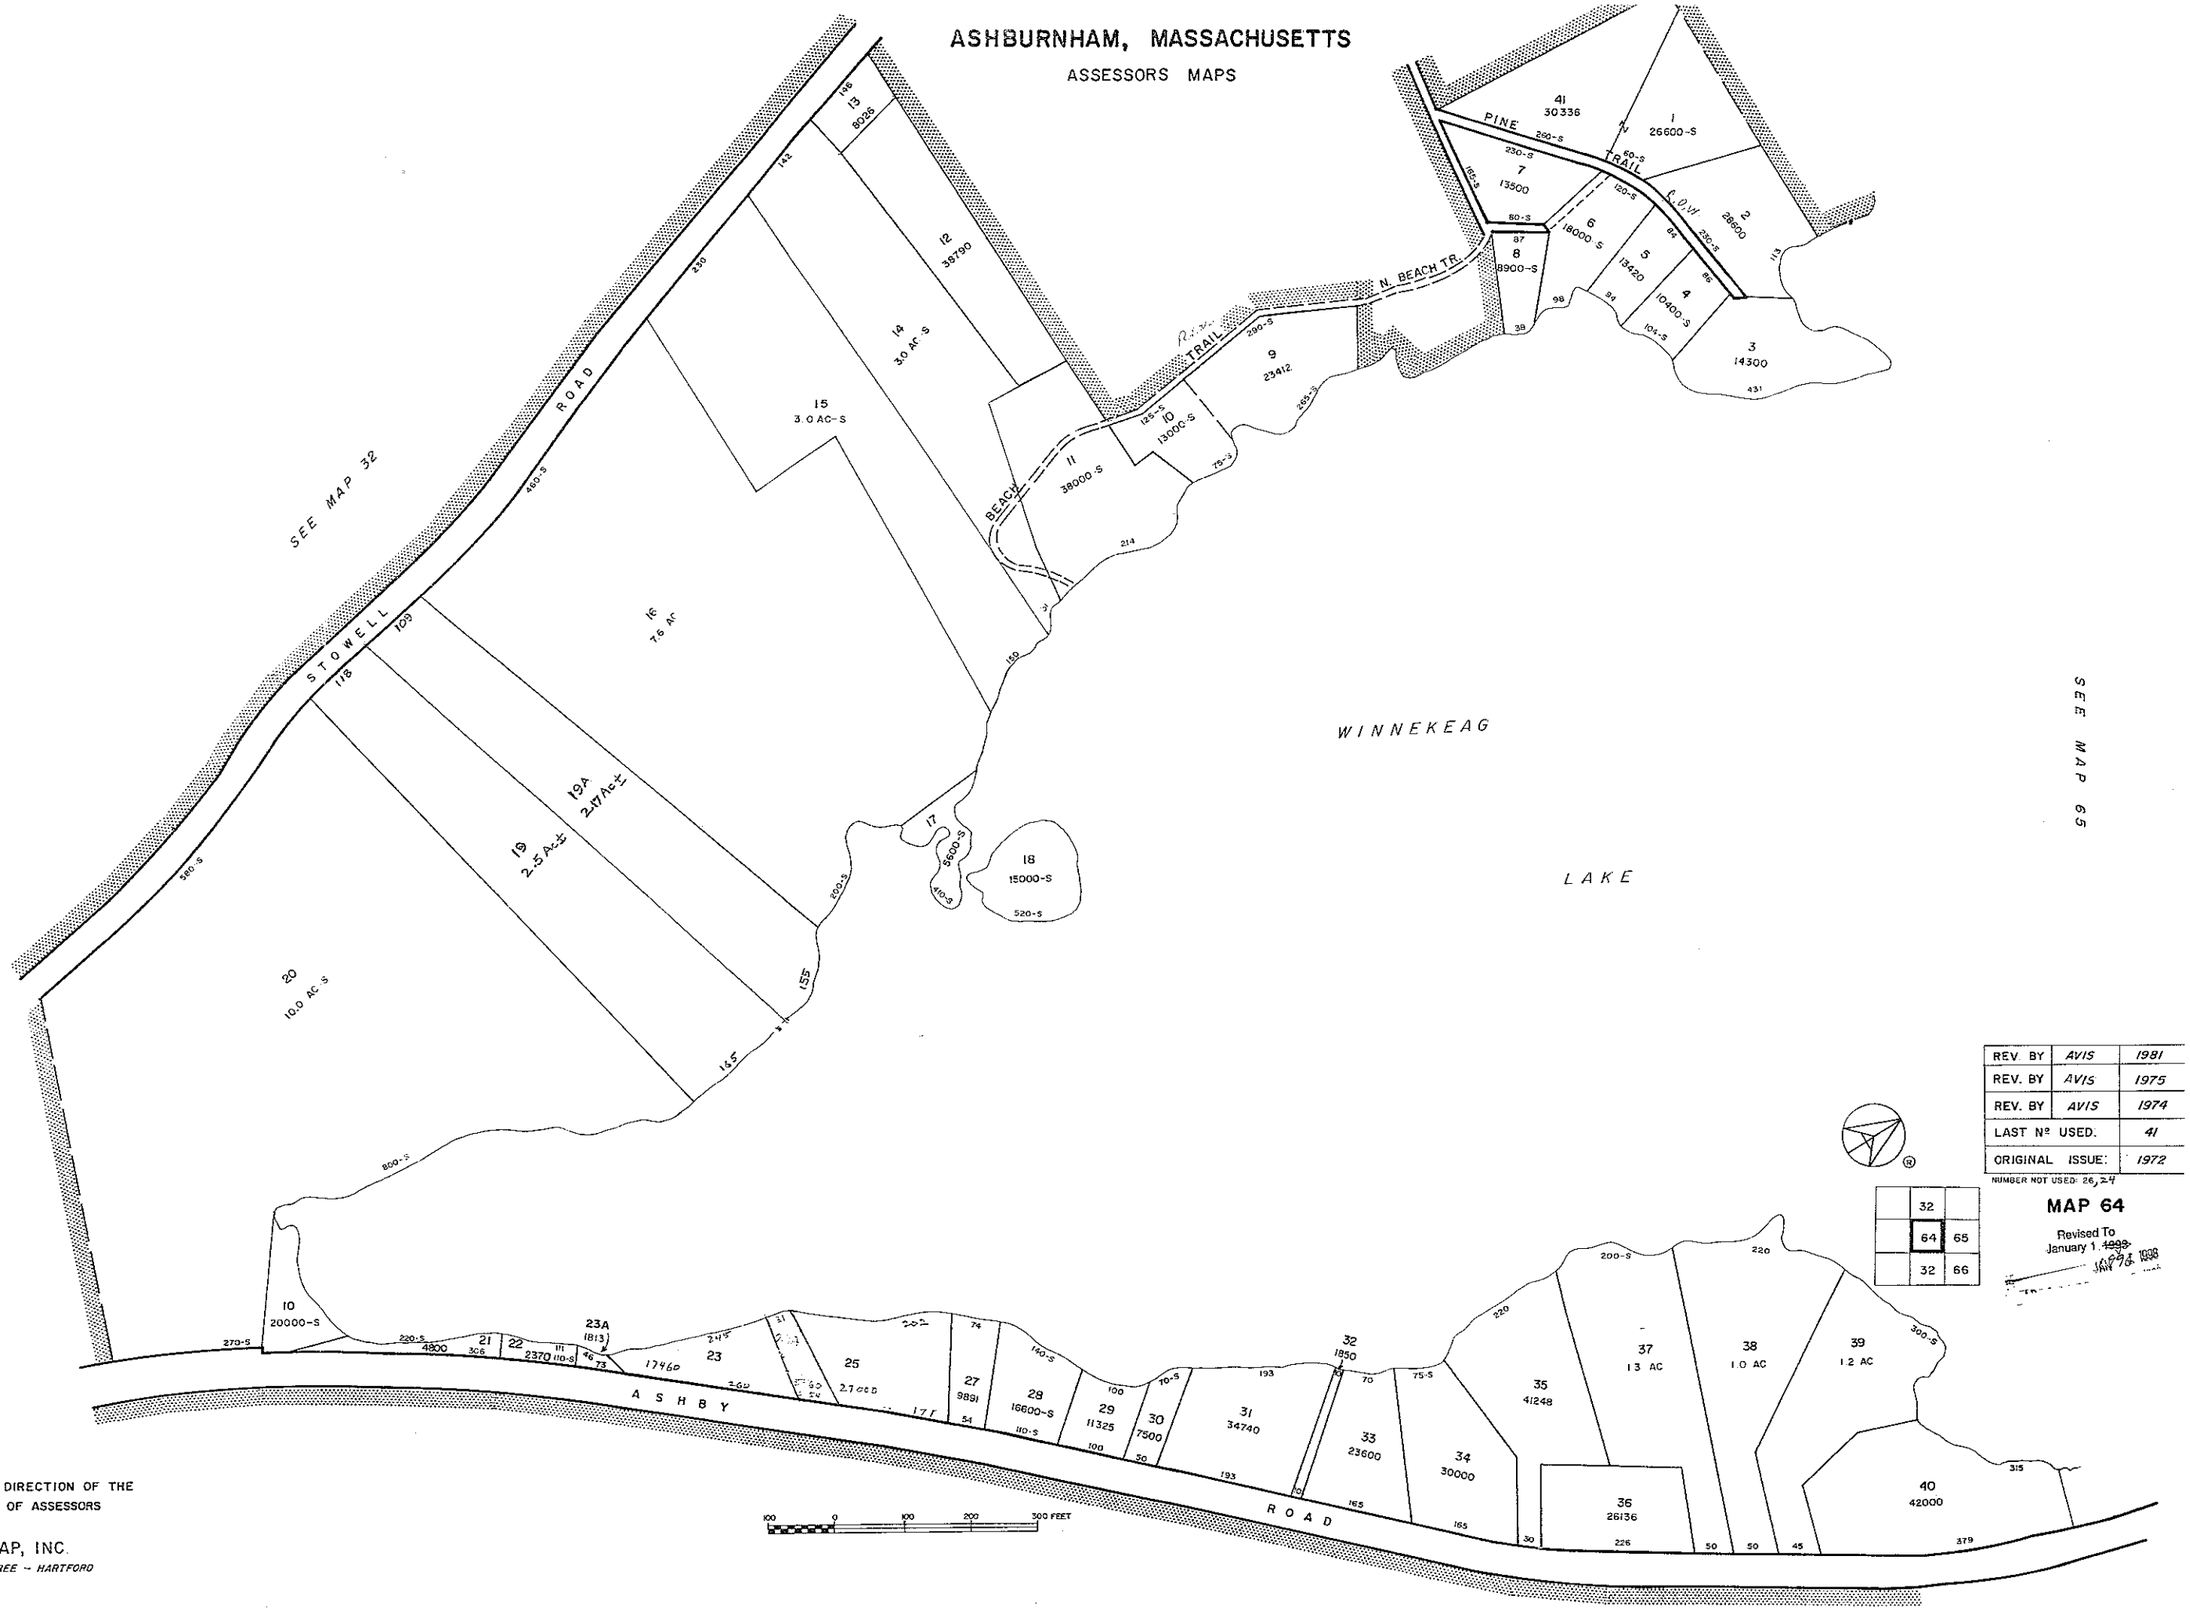

PREPARED UNDER THE DIRECTION OF THE
ASHBURNHAM BOARD OF ASSESSORS
BY
AVIS AIRMAP, INC.
BROOKLINE – BRAINTREE – HARTFORD

ASHBURNHAM, MASSACHUSETTS

ASSESSORS MAPS

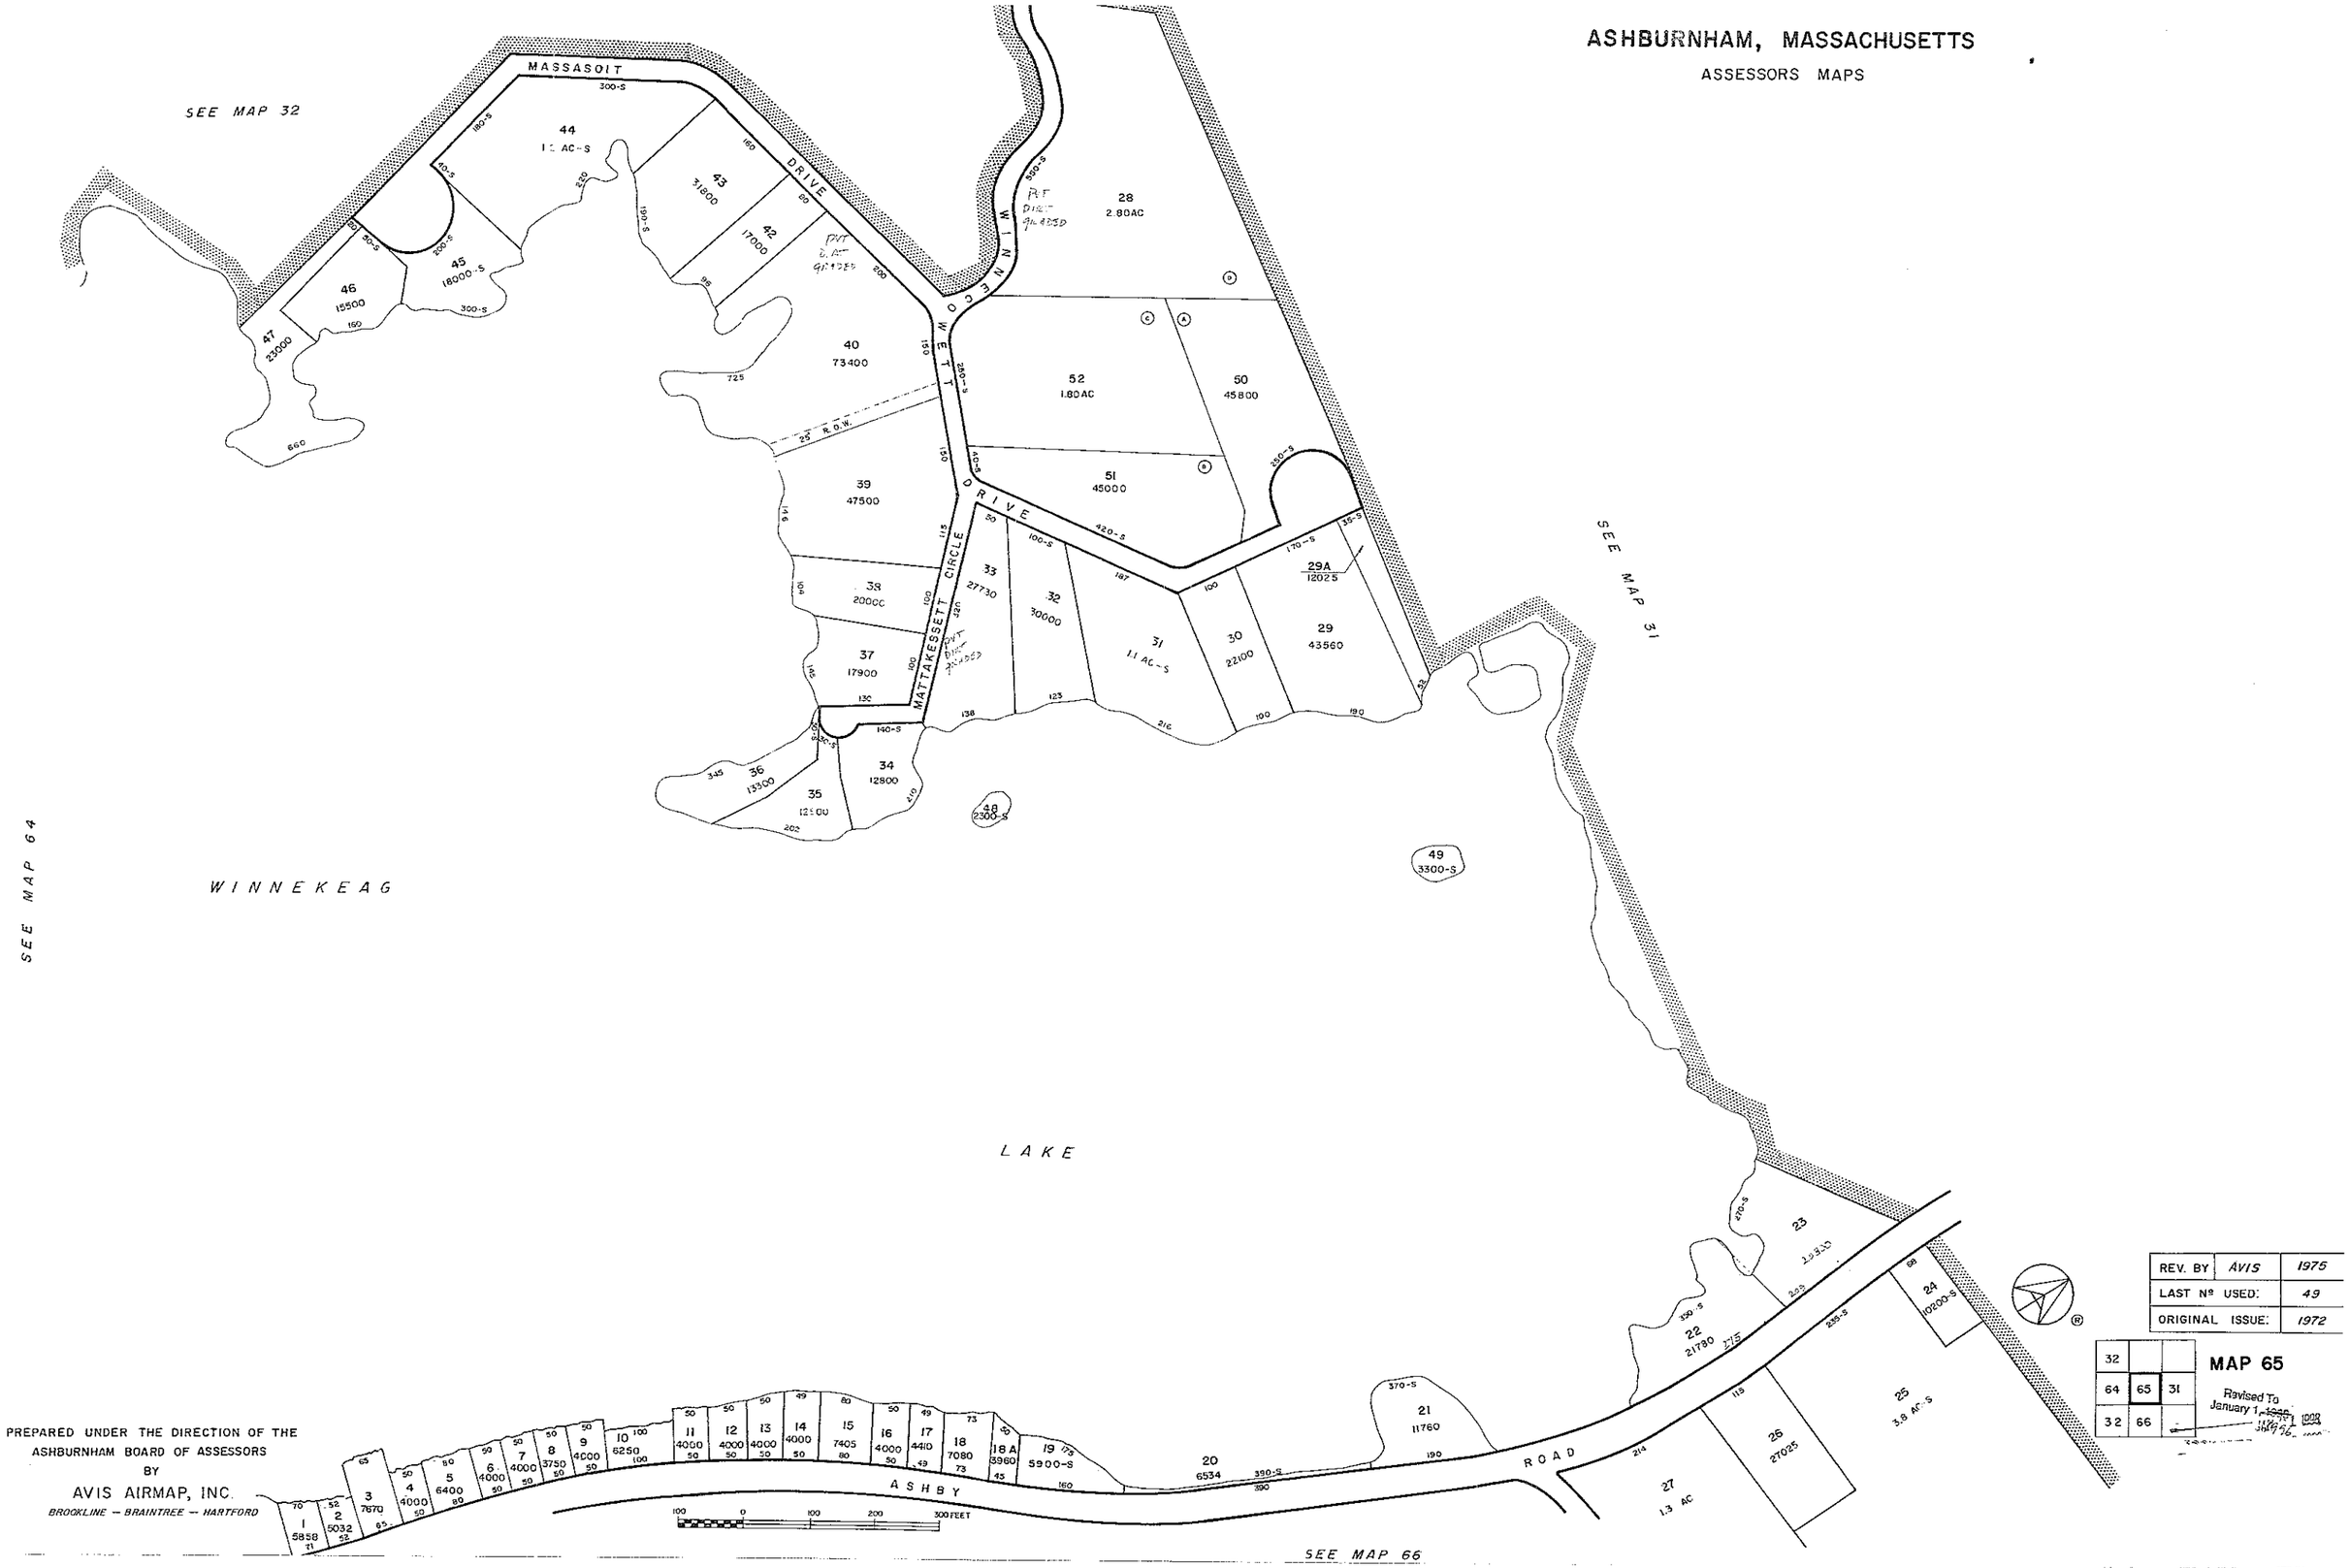

REV. BY	AVIS	1975
LAST Nº USED:		49
ORIGINAL ISSUE:		1972

32		
64	65	31
32	66	

MAP 65

Revised To January 1, 1996

PREPARED UNDER THE DIRECTION OF THE ASHBURNHAM BOARD OF ASSESSORS BY

AVIS AIRMAP, INC.

BROOKLINE — BRAINTREE — HARTFORD

ASHBURNHAM, MASSACHUSETTS

ASSESSORS MAPS

ASHBURNHAM, MASSACHUSETTS

ASSESSORS MAPS

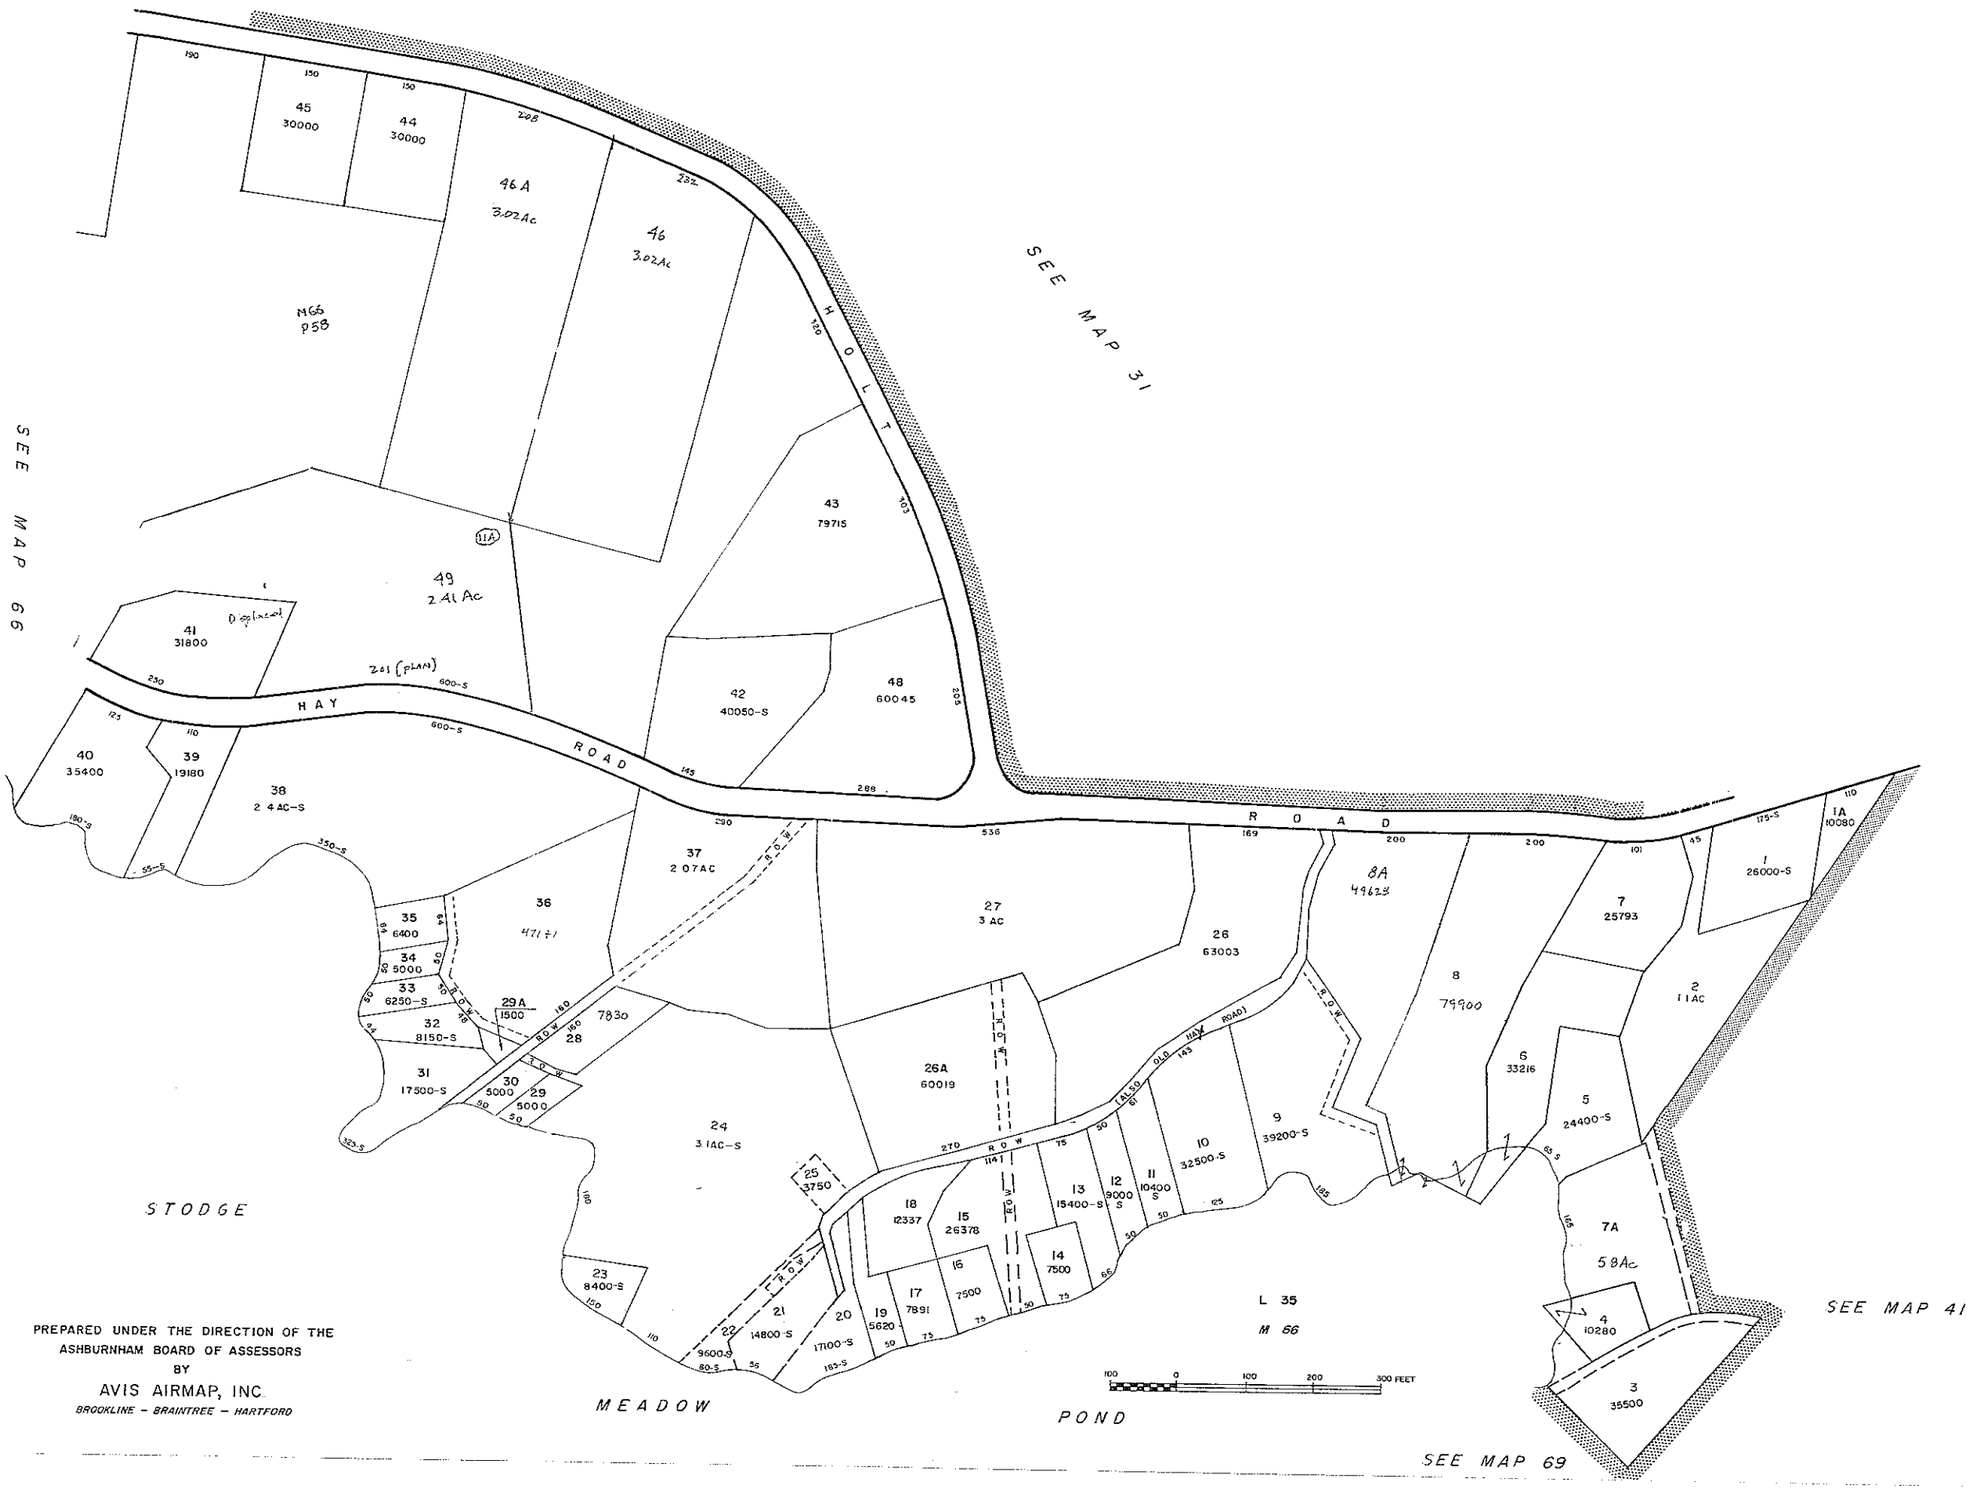

PREPARED UNDER THE DIRECTION OF THE
ASHBURNHAM BOARD OF ASSESSORS
BY
AVIS AIRMAP, INC.
BROOKLINE – BRAINTREE – HARTFORD

REV. BY	AVIS	1981
REV. BY	AVIS	1975
REV. BY	AVIS	1974
LAST Nº USED:		45
ORIGINAL ISSUE:		1972

	31	
66	67	
69		41

MAP 67

Revised To
January 1 1993

ASHBURNHAM, MASSACHUSETTS

ASSESSORS MAPS

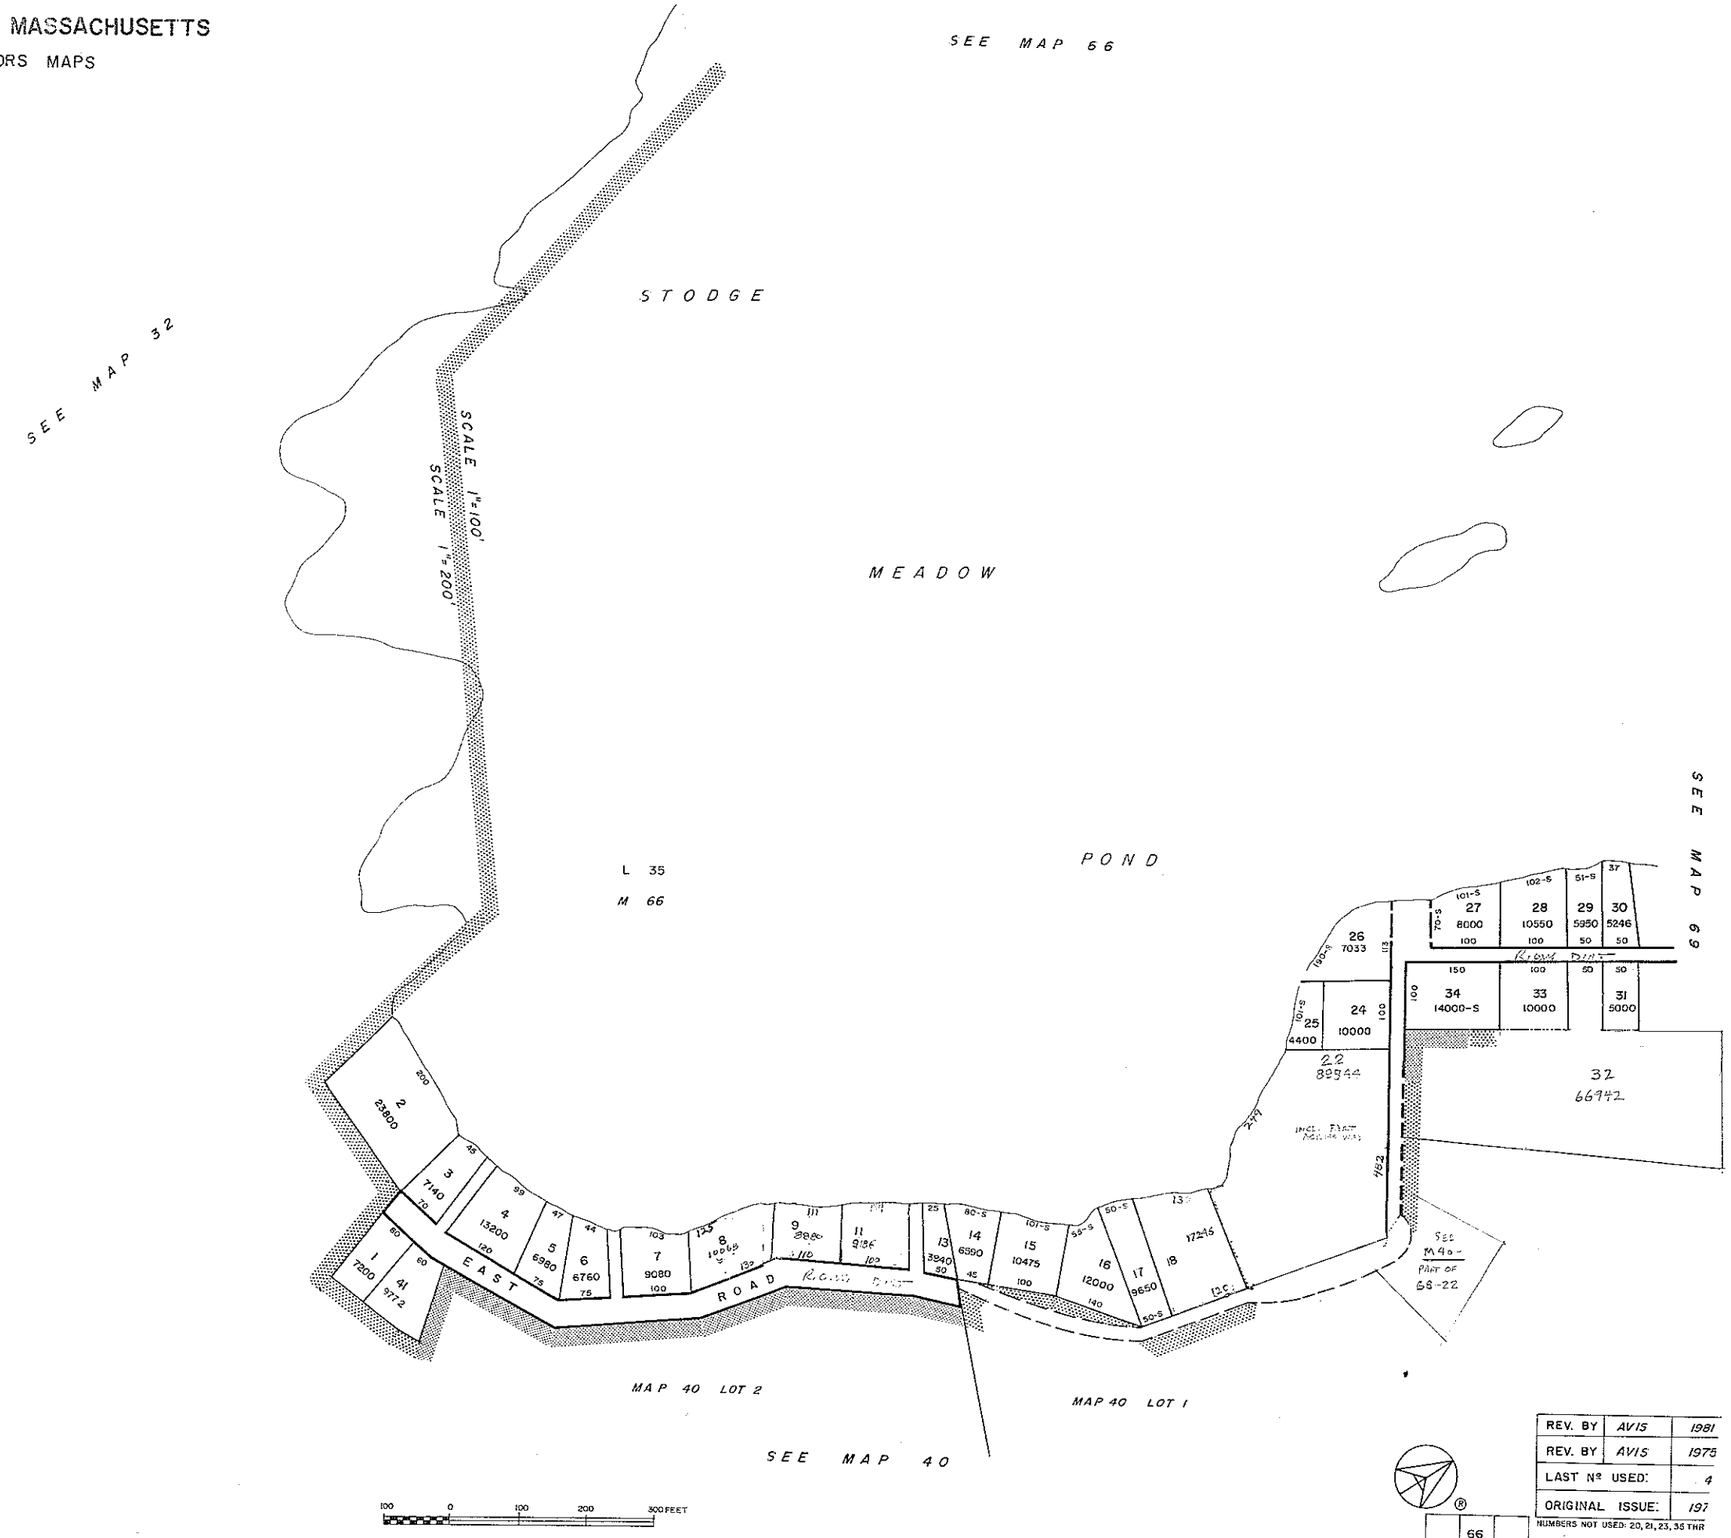

PREPARED UNDER THE DIRECTION OF THE
ASHBURNHAM BOARD OF ASSESSORS
BY
AVIS AIRMAP, INC
BROOKLINE – BRAINTREE – HARTFORD

REV. BY	AVIS	1981
REV. BY	AVIS	1975
LAST Nº USED:		4
ORIGINAL ISSUE:		197

NUMBERS NOT USED: 20, 21, 23, 35 THR

	66	
32	68	69
	40	

MAP 68

Revised To
January 1, 1993

ASHBURNHAM, MASSACHUSETTS

ASSESSORS MAPS

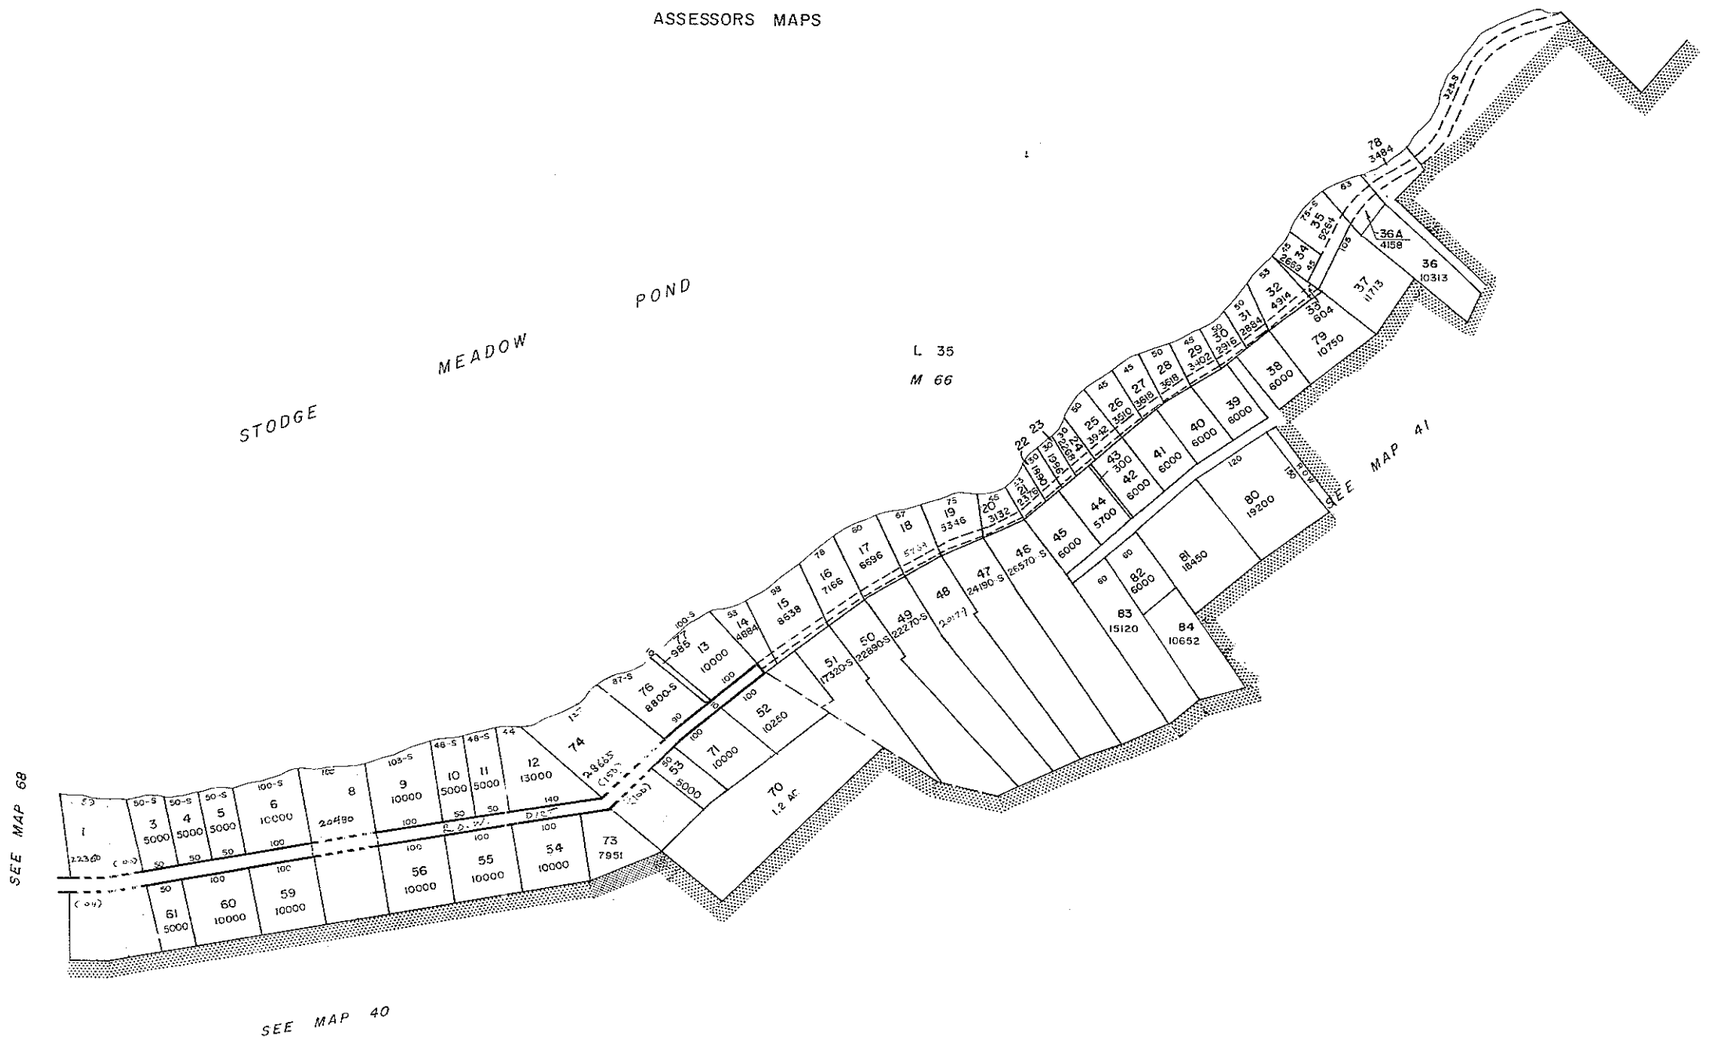

PREPARED UNDER THE DIRECTION OF THE
ASHBURNHAM BOARD OF ASSESSORS
BY
AVIS AIRMAP, INC
BROOKLINE – BRAINTREE – HARTFORD

100 0 100 200 300 FEET

REV. BY	AVIS	1981
REV. BY	AVIS	1975
LAST Nº USED:		83
ORIGINAL ISSUE:		1972

NUMBERS NOT USED: 64 THRU 69, 73

32	66	67
68	69	
	40	41

MAP 69

Revised To
January 1, 1983

ASHBURNHAM, MASSACHUSETTS

ASSESSORS MAPS

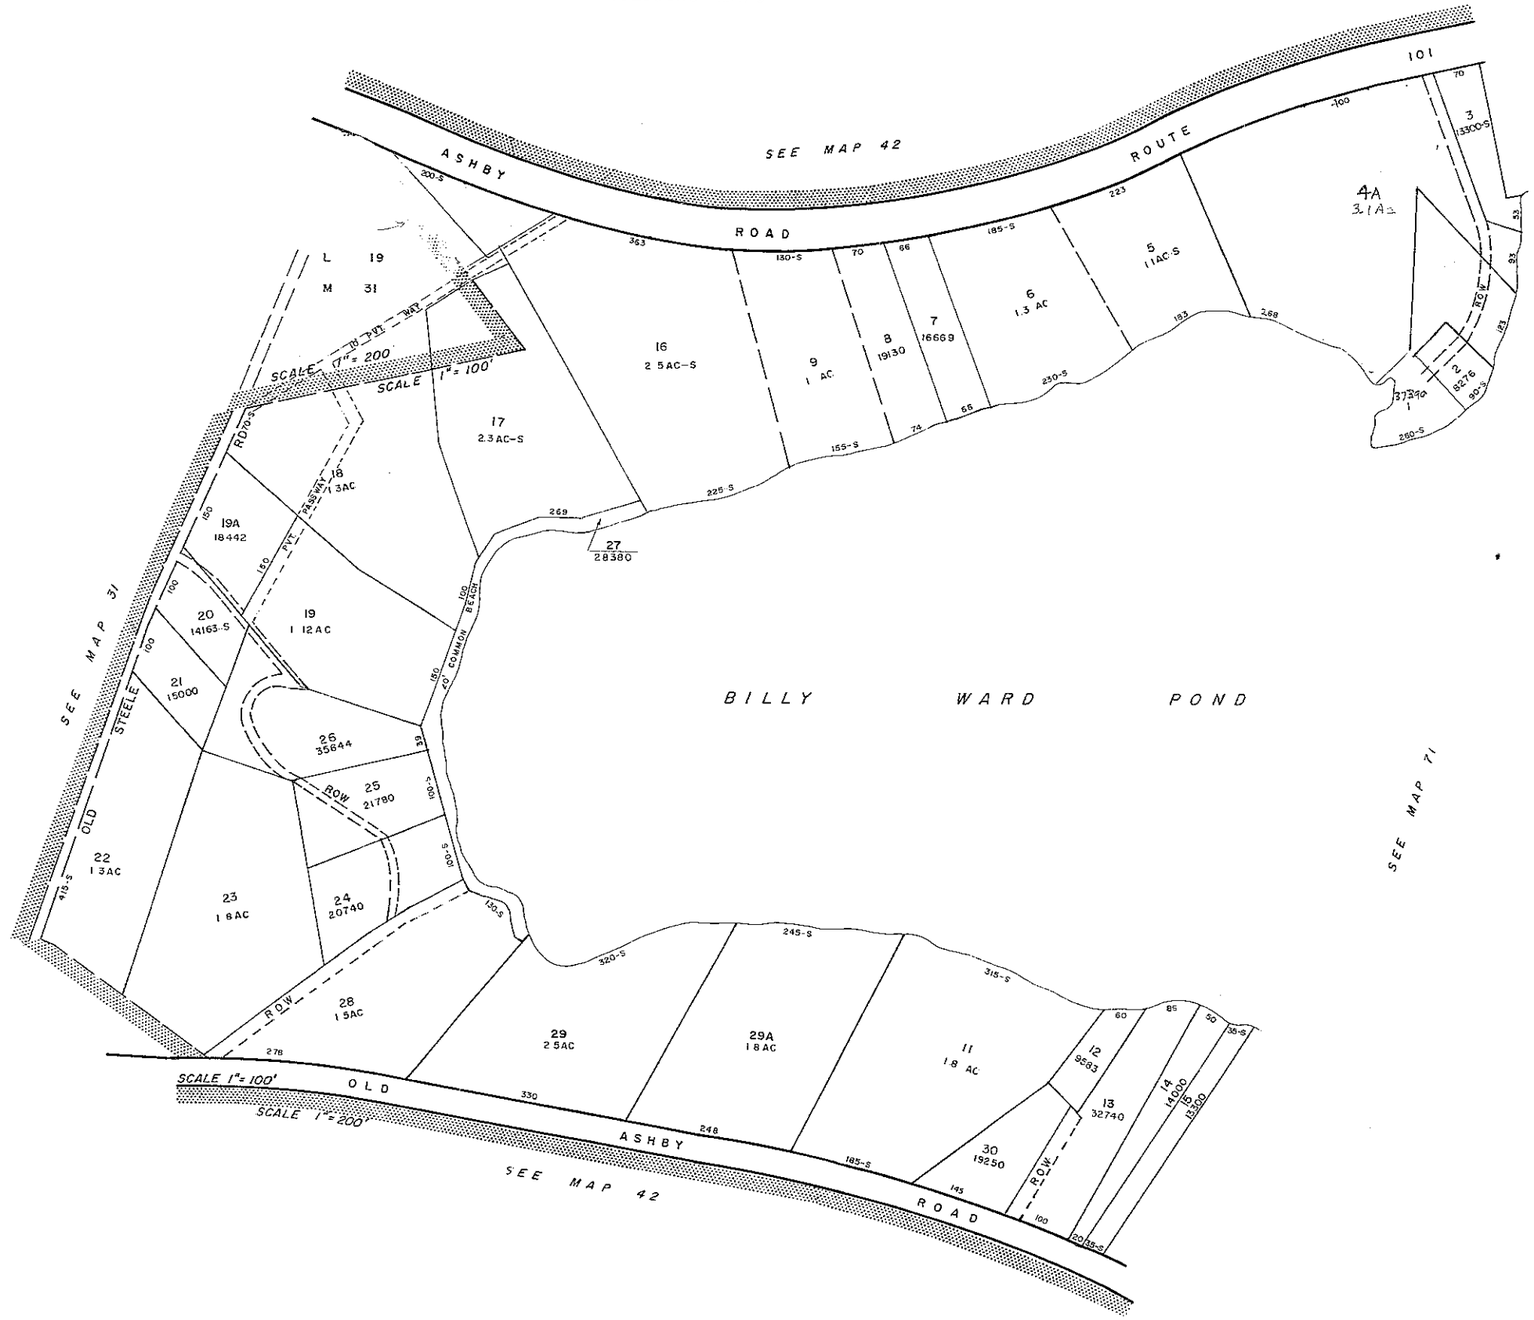

PREPARED UNDER THE DIRECTION OF THE
ASHBURNHAM BOARD OF ASSESSORS
BY
AVIS AIRMAP, INC.
BROOKLINE – BRAINTREE – HARTFORD

100 0 100 200 300 FEET

REV. BY	AVIS	1981
REV. BY	AVIS	1975
REV. BY	AVIS	1974
LAST Nº USED:		30
ORIGINAL ISSUE:		197

NUMBER NOT USED: 27, 10, 4

	42	
31	70	71
	42	

MAP 70

Revised To
January 1, 1993

ASHBURNHAM, MASSACHUSETTS
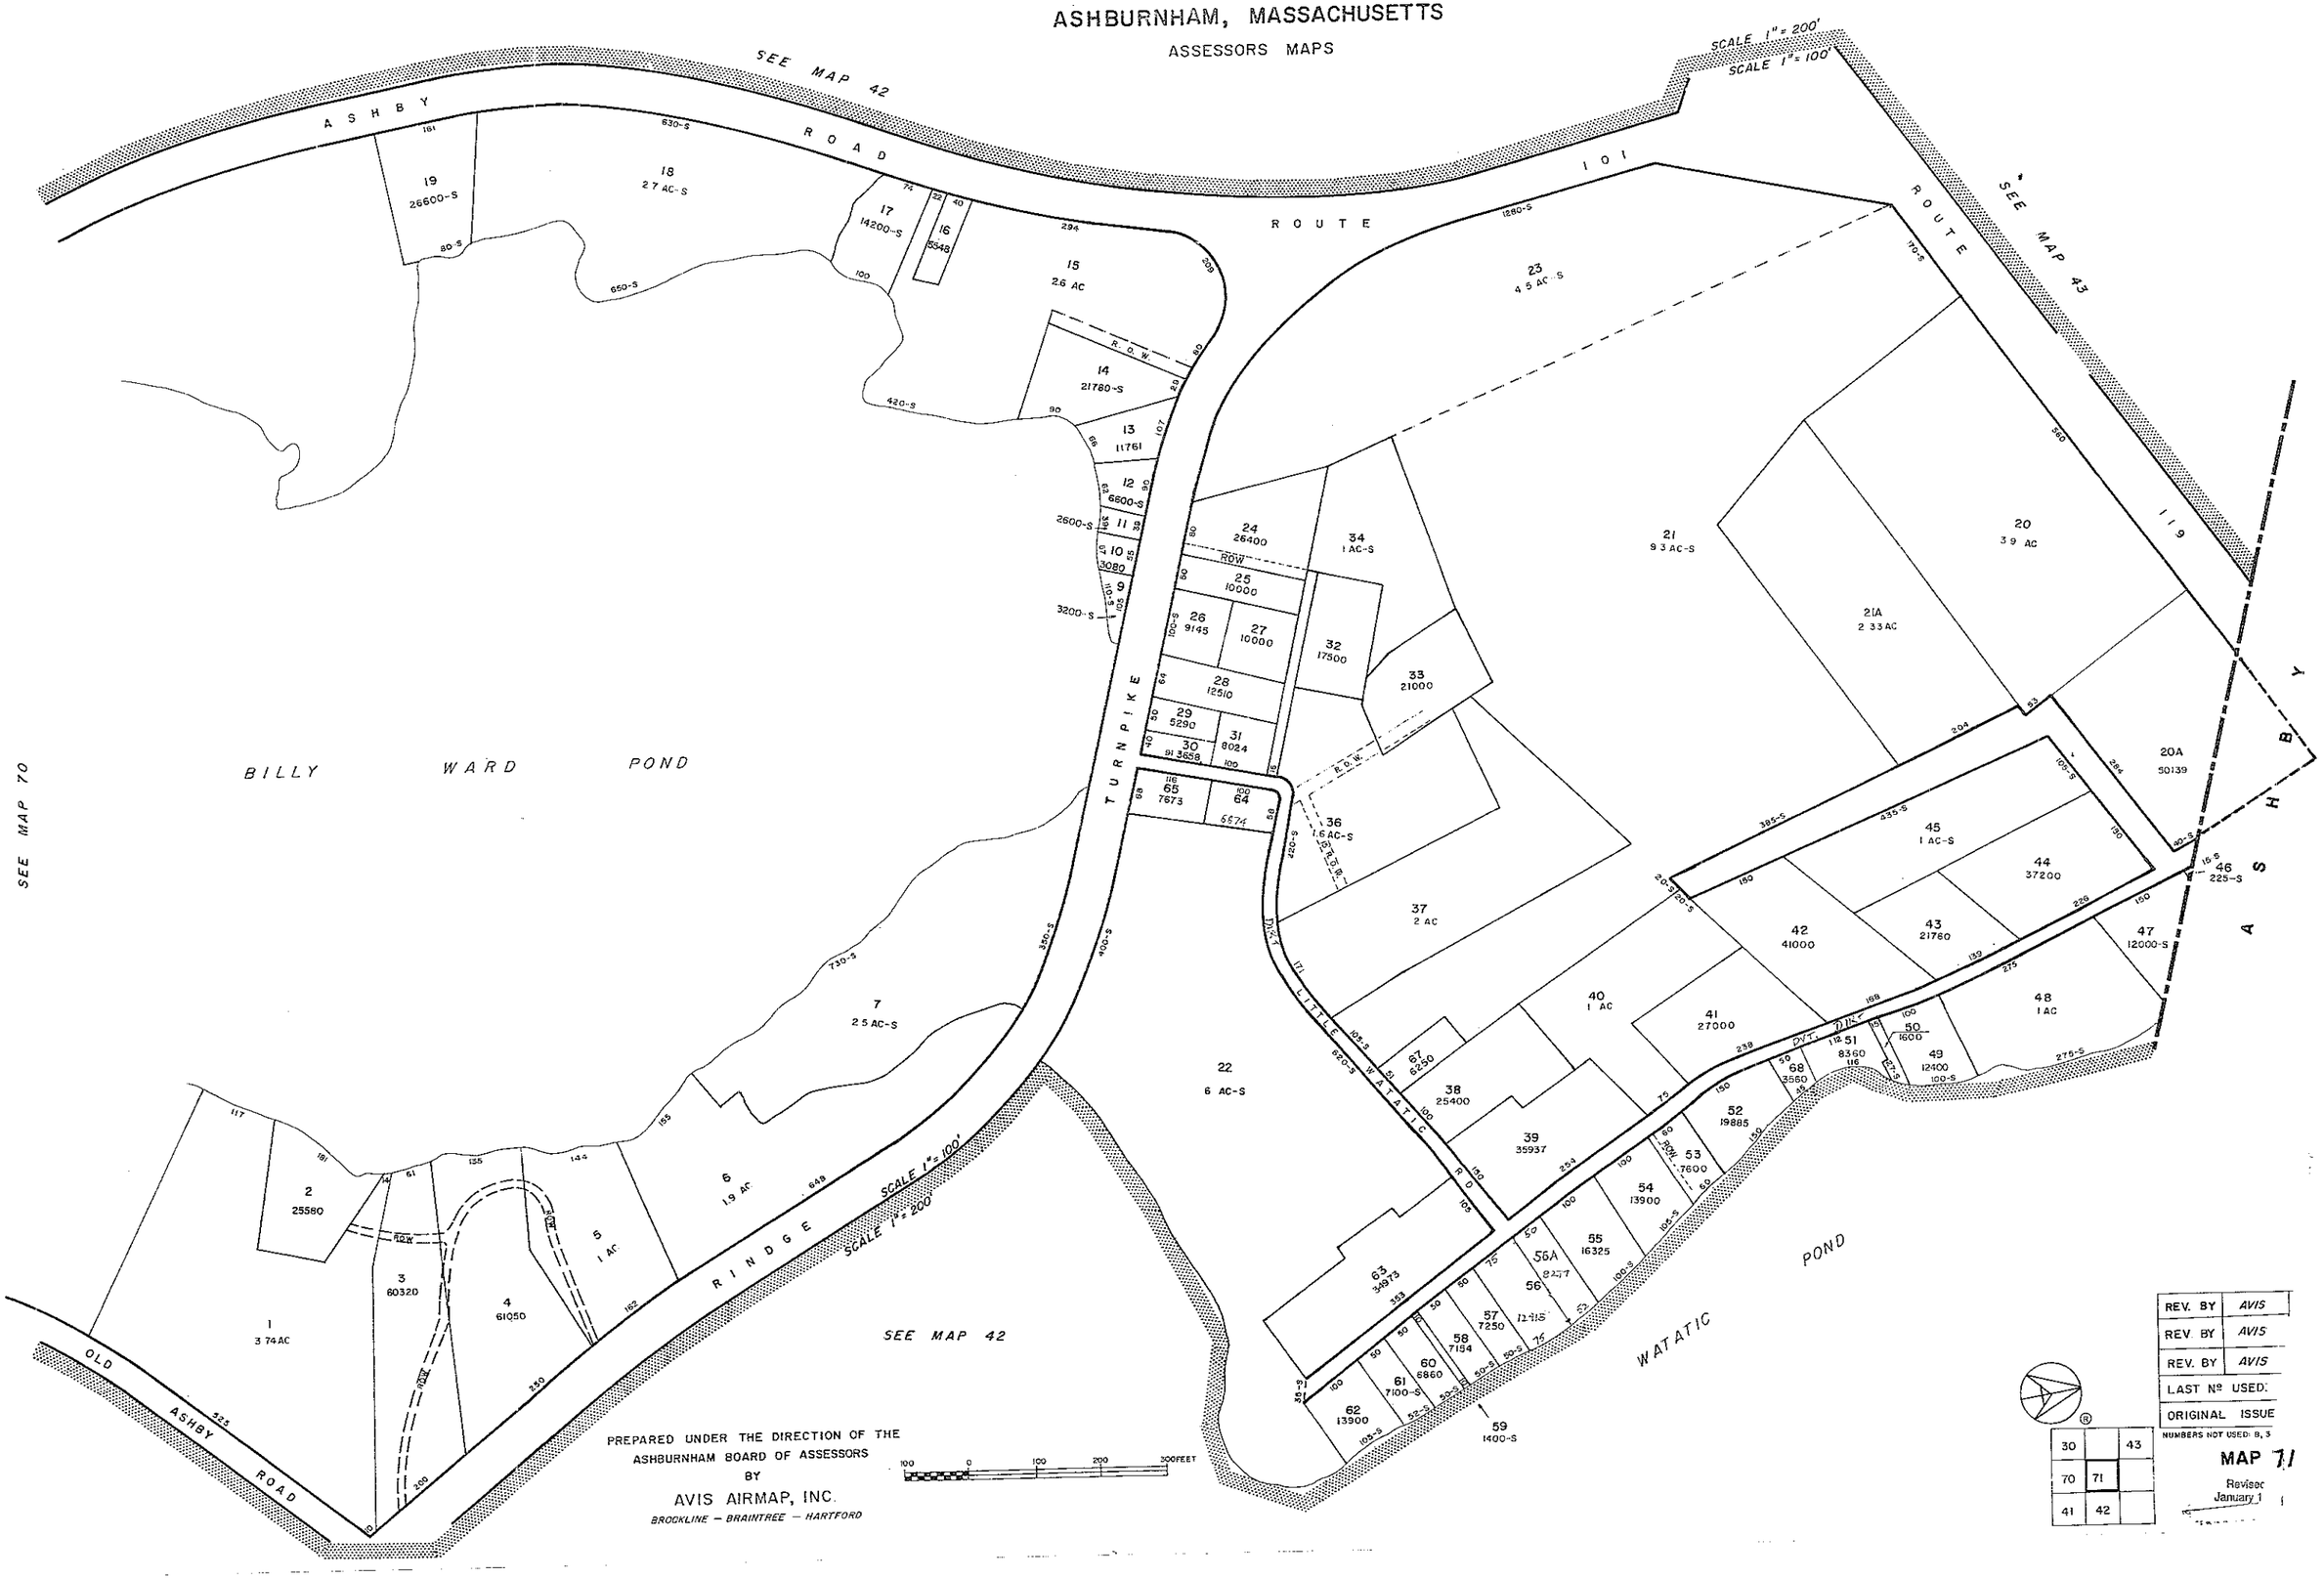
ASSESSORS MAPS